DEPARTMENT OF ENVIRONMENT,
HEALTH, & NATURAL RESOURCES
DIVISION OF ENVIRONMENTAL HEALTH

SHEET ____ OF ____
PROPERTY I.D.#: ____
PROPERTY RECORDED: ____
COUNTY: ____

SOIL/SITE EVALUATION
FOR
ON-SITE WASTEWATER SYSTEM

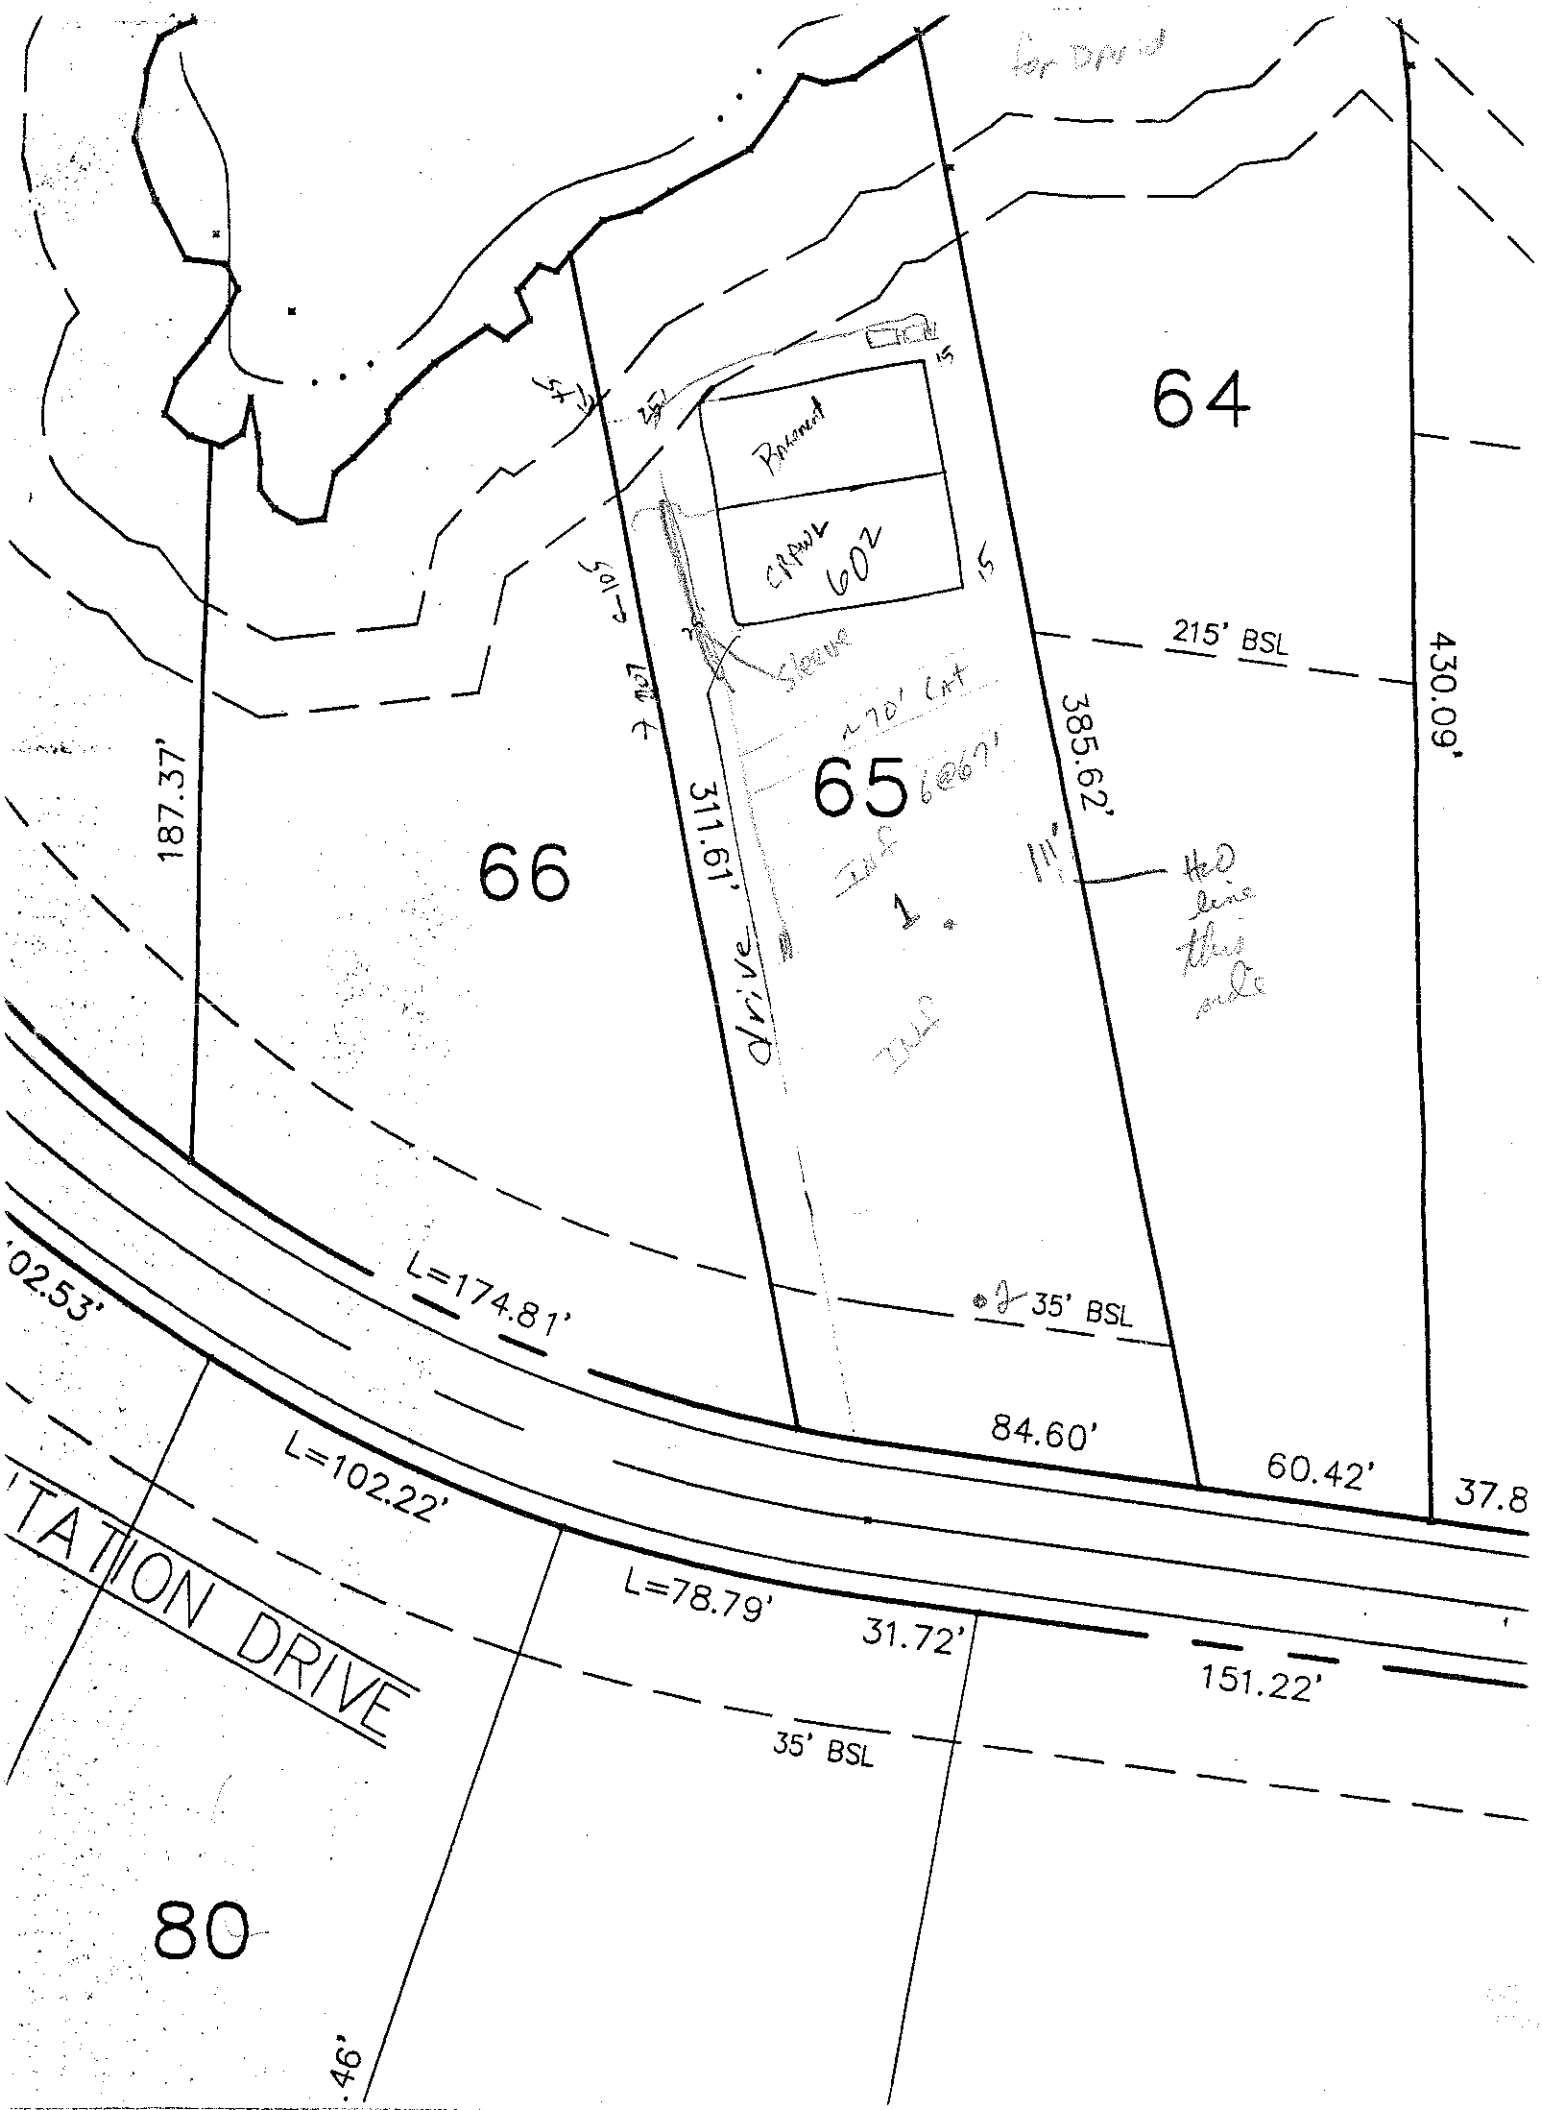
APPLICANT: CRI OWNER: ____ AGENT: ____ PHONE: ____
ADDRESS: ____ APPLICATION DATE: ____ DATE EVALUATED: 9/14/88
PROPOSED FACILITY: ____
PROPERTY SIZE: ____
LOCATION OF SITE: Pennacle 1B lot 165
WATER SUPPLY: On-Site Well ____ Comm. Well ____ Public ____ Other ____ EVAL. METHOD: Auger Boring ✓ Pit ____ Cut ____

PROFILE #	.1940 LANDSCP POS. (%)	HORIZON DEPTH (IN.)	.1941 STRUCTURE/TEXTURE	.1941 MINERALOGY/ CONSISTENCE	.1942 WETNESS COND.	.1944 RESTRICT HORIZONS	.1948 CLASS OF HORIZ	1943/ 1956 SAPRLT CLASS.	HORIZON LTAR
1		0-3	gr - SL	fr					-3
		3-28	mc sab RC	fi, SP					
		28-48	bk-wk sab RCL	fr					
2		0-17	gr - SL	fr					-3
		17-29	MMSAB RC	fi, SP					
		29-46+	M-wk sab RCL w/ fragipan	fr					
3									
4									
5									

AVAILABLE SPACE (.1945) ____ SITE CLASSIFICATION (.1948): ____ SITE LONG-TERM ACCEPTANCE RATE: ____

EVALUATED BY: ____ OTHER(S) PRESENT: ____

COMMENTS: ____


64
65
66
80
Pavement
CMPWY
60'
Sidewalk
~70' CMT
311.61'
385.62'
430.09'
187.37'
215' BSL
35' BSL
L=174.81'
L=102.22'
L=78.79'
84.60'
60.42'
31.72'
151.22'
TATION DRIVE
Drive