DEPARTMENT OF ENVIRONMENT,
HEALTH, & NATURAL RESOURCES
DIVISION OF ENVIRONMENTAL HEALTH

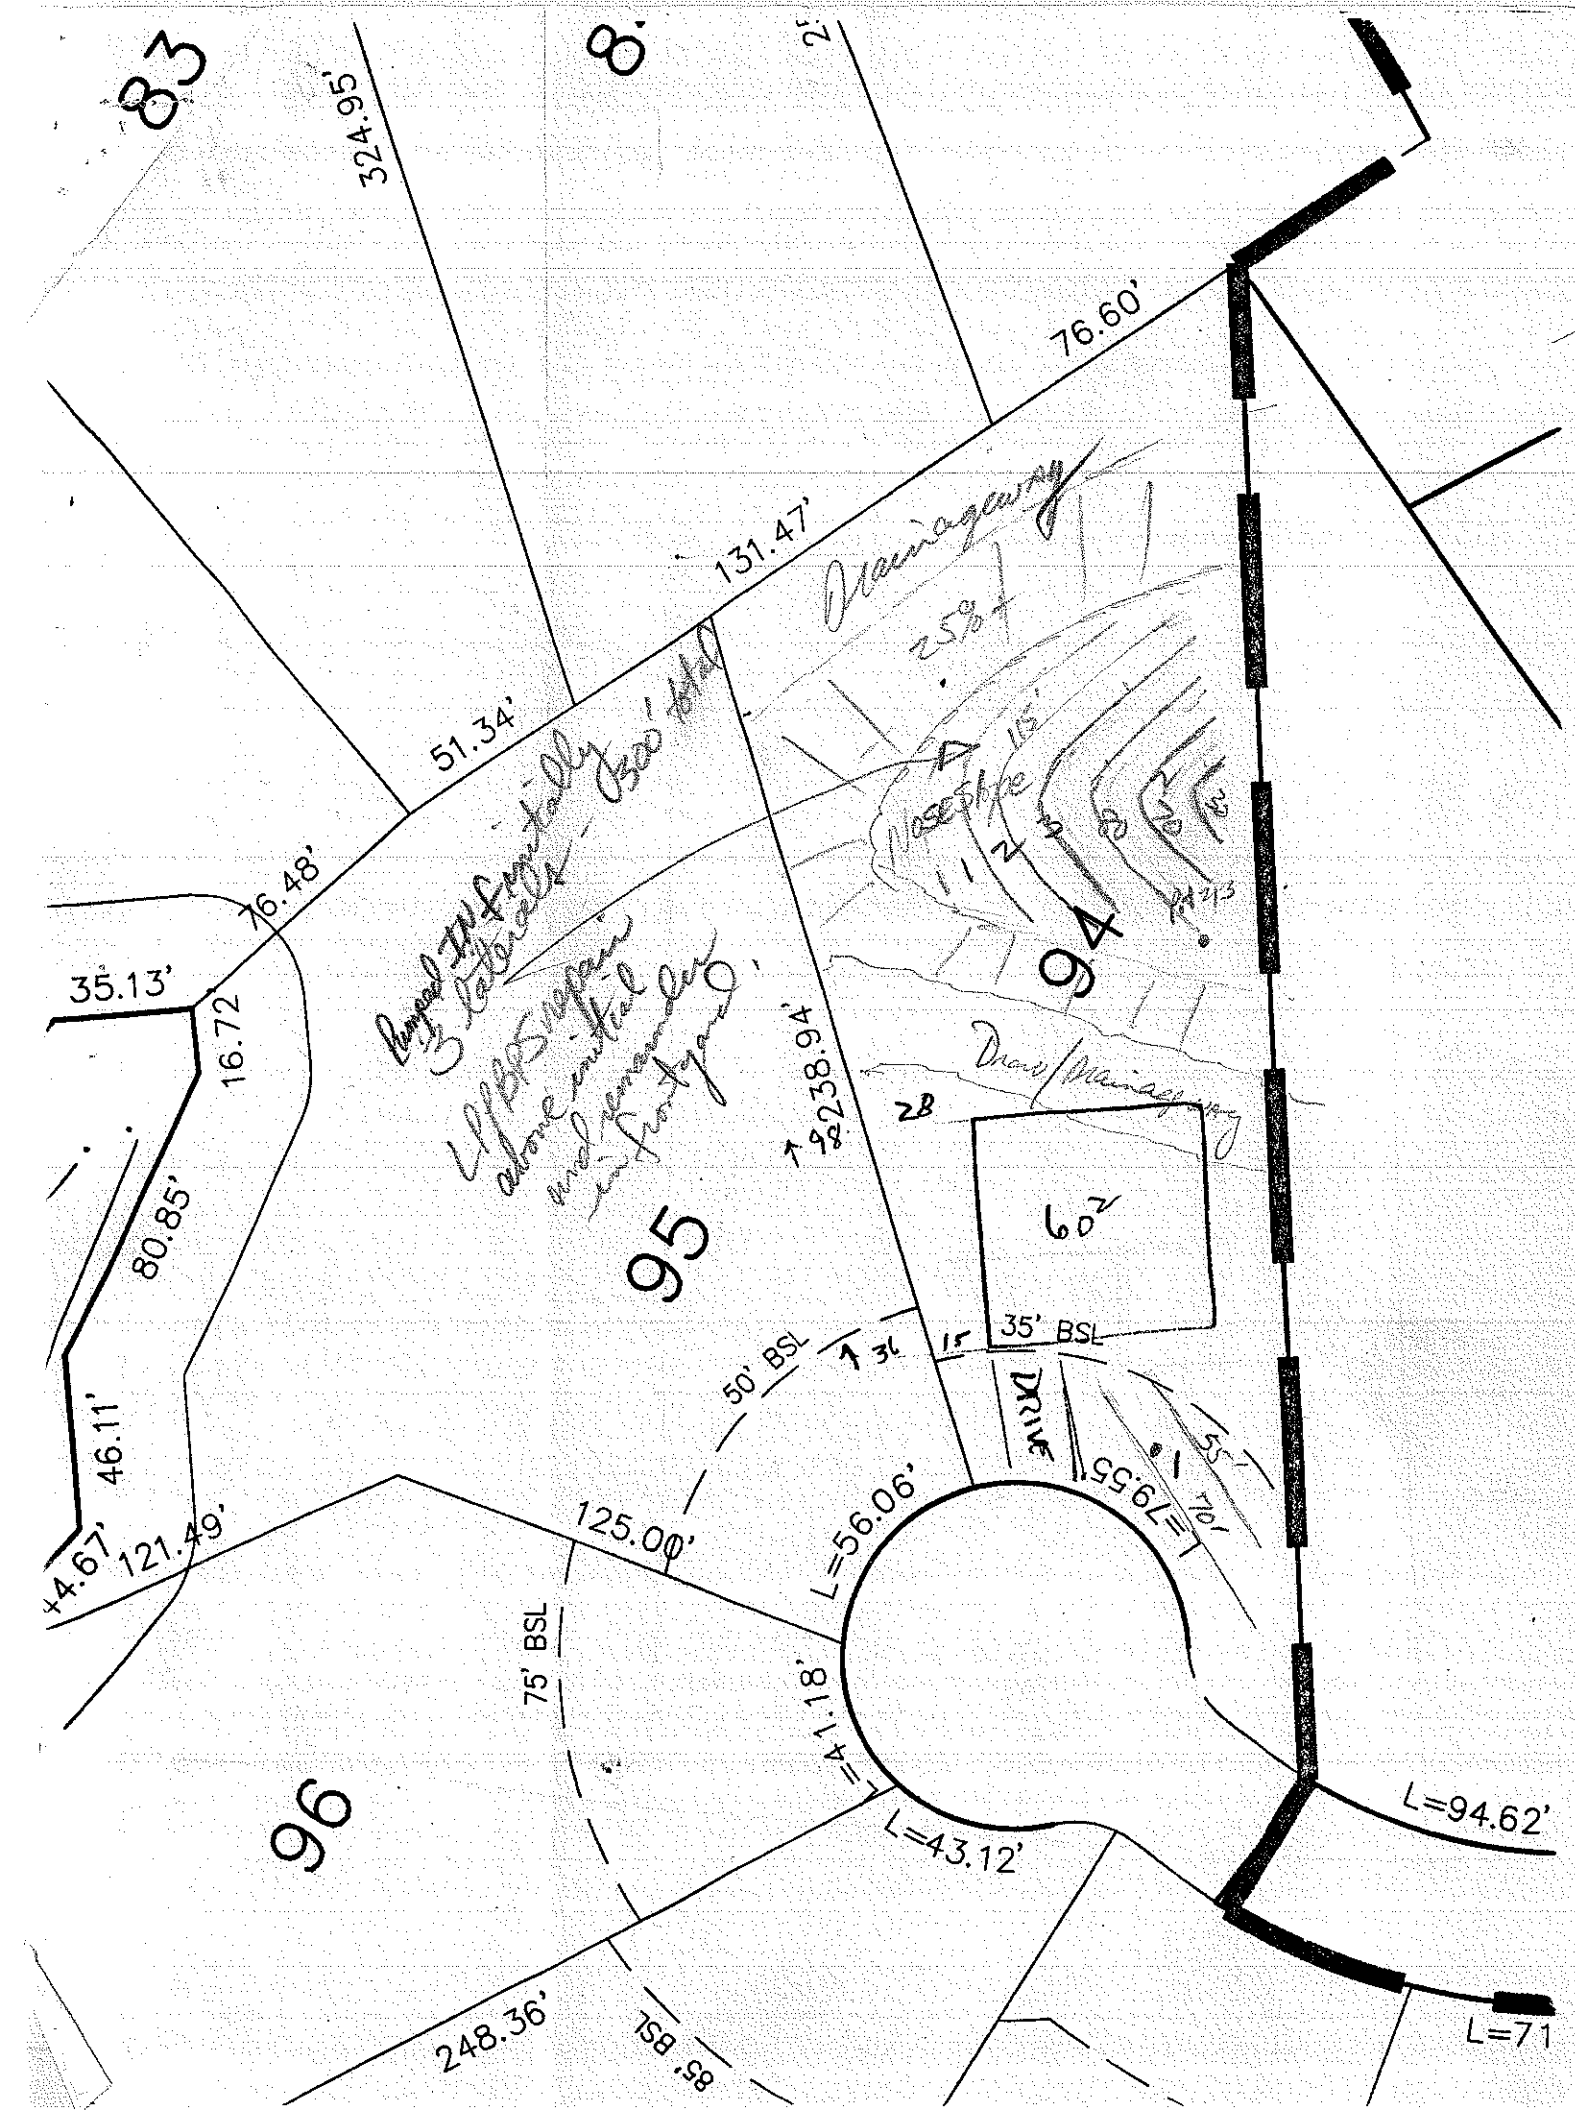
SHEET ____ OF ____
PROPERTY I.D.#: ____
PROPERTY RECORDED: ____
COUNTY: ____

SOIL/SITE EVALUATION
FOR
ON-SITE WASTEWATER SYSTEM

APPLICANT: CRI OWNER: AGENT: PHONE: ____
ADDRESS: ____ APPLICATION DATE: ____ DATE EVALUATED: 9/19/95
PROPOSED FACILITY: ____
PROPERTY SIZE: ____
LOCATION OF SITE: lot 94 Pinnacle Shores map 16
WATER SUPPLY: On-Site Well ____ Comm. Well ____ Public ____ Other ____ EVAL. METHOD: Auger Boring ✓ Pit ____ Cut ____

PROFILE	.1940 LANDSCP POS. (%)	HORIZON DEPTH (IN.)	.1941 STRUCTURE/TEXTURE	.1941 MINERALOGY/ CONSISTENCE	.1942 WETNESS COND.	.1944 RESTRICT HORIZONS	.1948 CLASS OF HORIZ	1943/ 1956 SAPRLT CLASS.	HORIZON LTAR
1		0-8	gr-scl	fr					.4
		8-47	m-wksbk rcl	fr					
2		0-12	m-wksbk rbrn cl	fr					.4
		12-19	gr-wksbk scl	fr					
		19-28	wksbk brn l	fr					
		28-48+	sl/ls sap	fr					
3		0-5	gr-wksbk-rbrn scl	fr					.4
		5-14	m-wksbk rcl	fr					
		14-36	vwksbk brn l	fr					
		36-55+	ls/sl sap	fr					
4		0-4	wksbk brn l/scl	fr					.4
		4-18	m sbk rcl	fr					
		18-28	wksbk rbrn l	fr					
		28-55	wksbk l (sap)	fr					
5									

AVAILABLE SPACE (.1945) ____ SITE CLASSIFICATION (.1948): ____ SITE LONG-TERM ACCEPTANCE RATE: ____
EVALUATED BY: ____ OTHER(S) PRESENT: ____
COMMENTS: ____


83
324.95'
76.60'
131.47'
51.34'
76.48'
35.13'
16.72
80.85'
46.11'
+4.67'
121.49'
95
94
96
238.94'
60²
35' BSL
50' BSL
75' BSL
125.00'
L=56.06'
L=79.55'
L=41.18'
L=43.12'
L=94.62'
L=71
248.36'
DRIVE
Drainage
Drainage/Planting
2B
15'