DEPARTMENT OF ENVIRONMENT,
HEALTH, & NATURAL RESOURCES
DIVISION OF ENVIRONMENTAL HEALTH

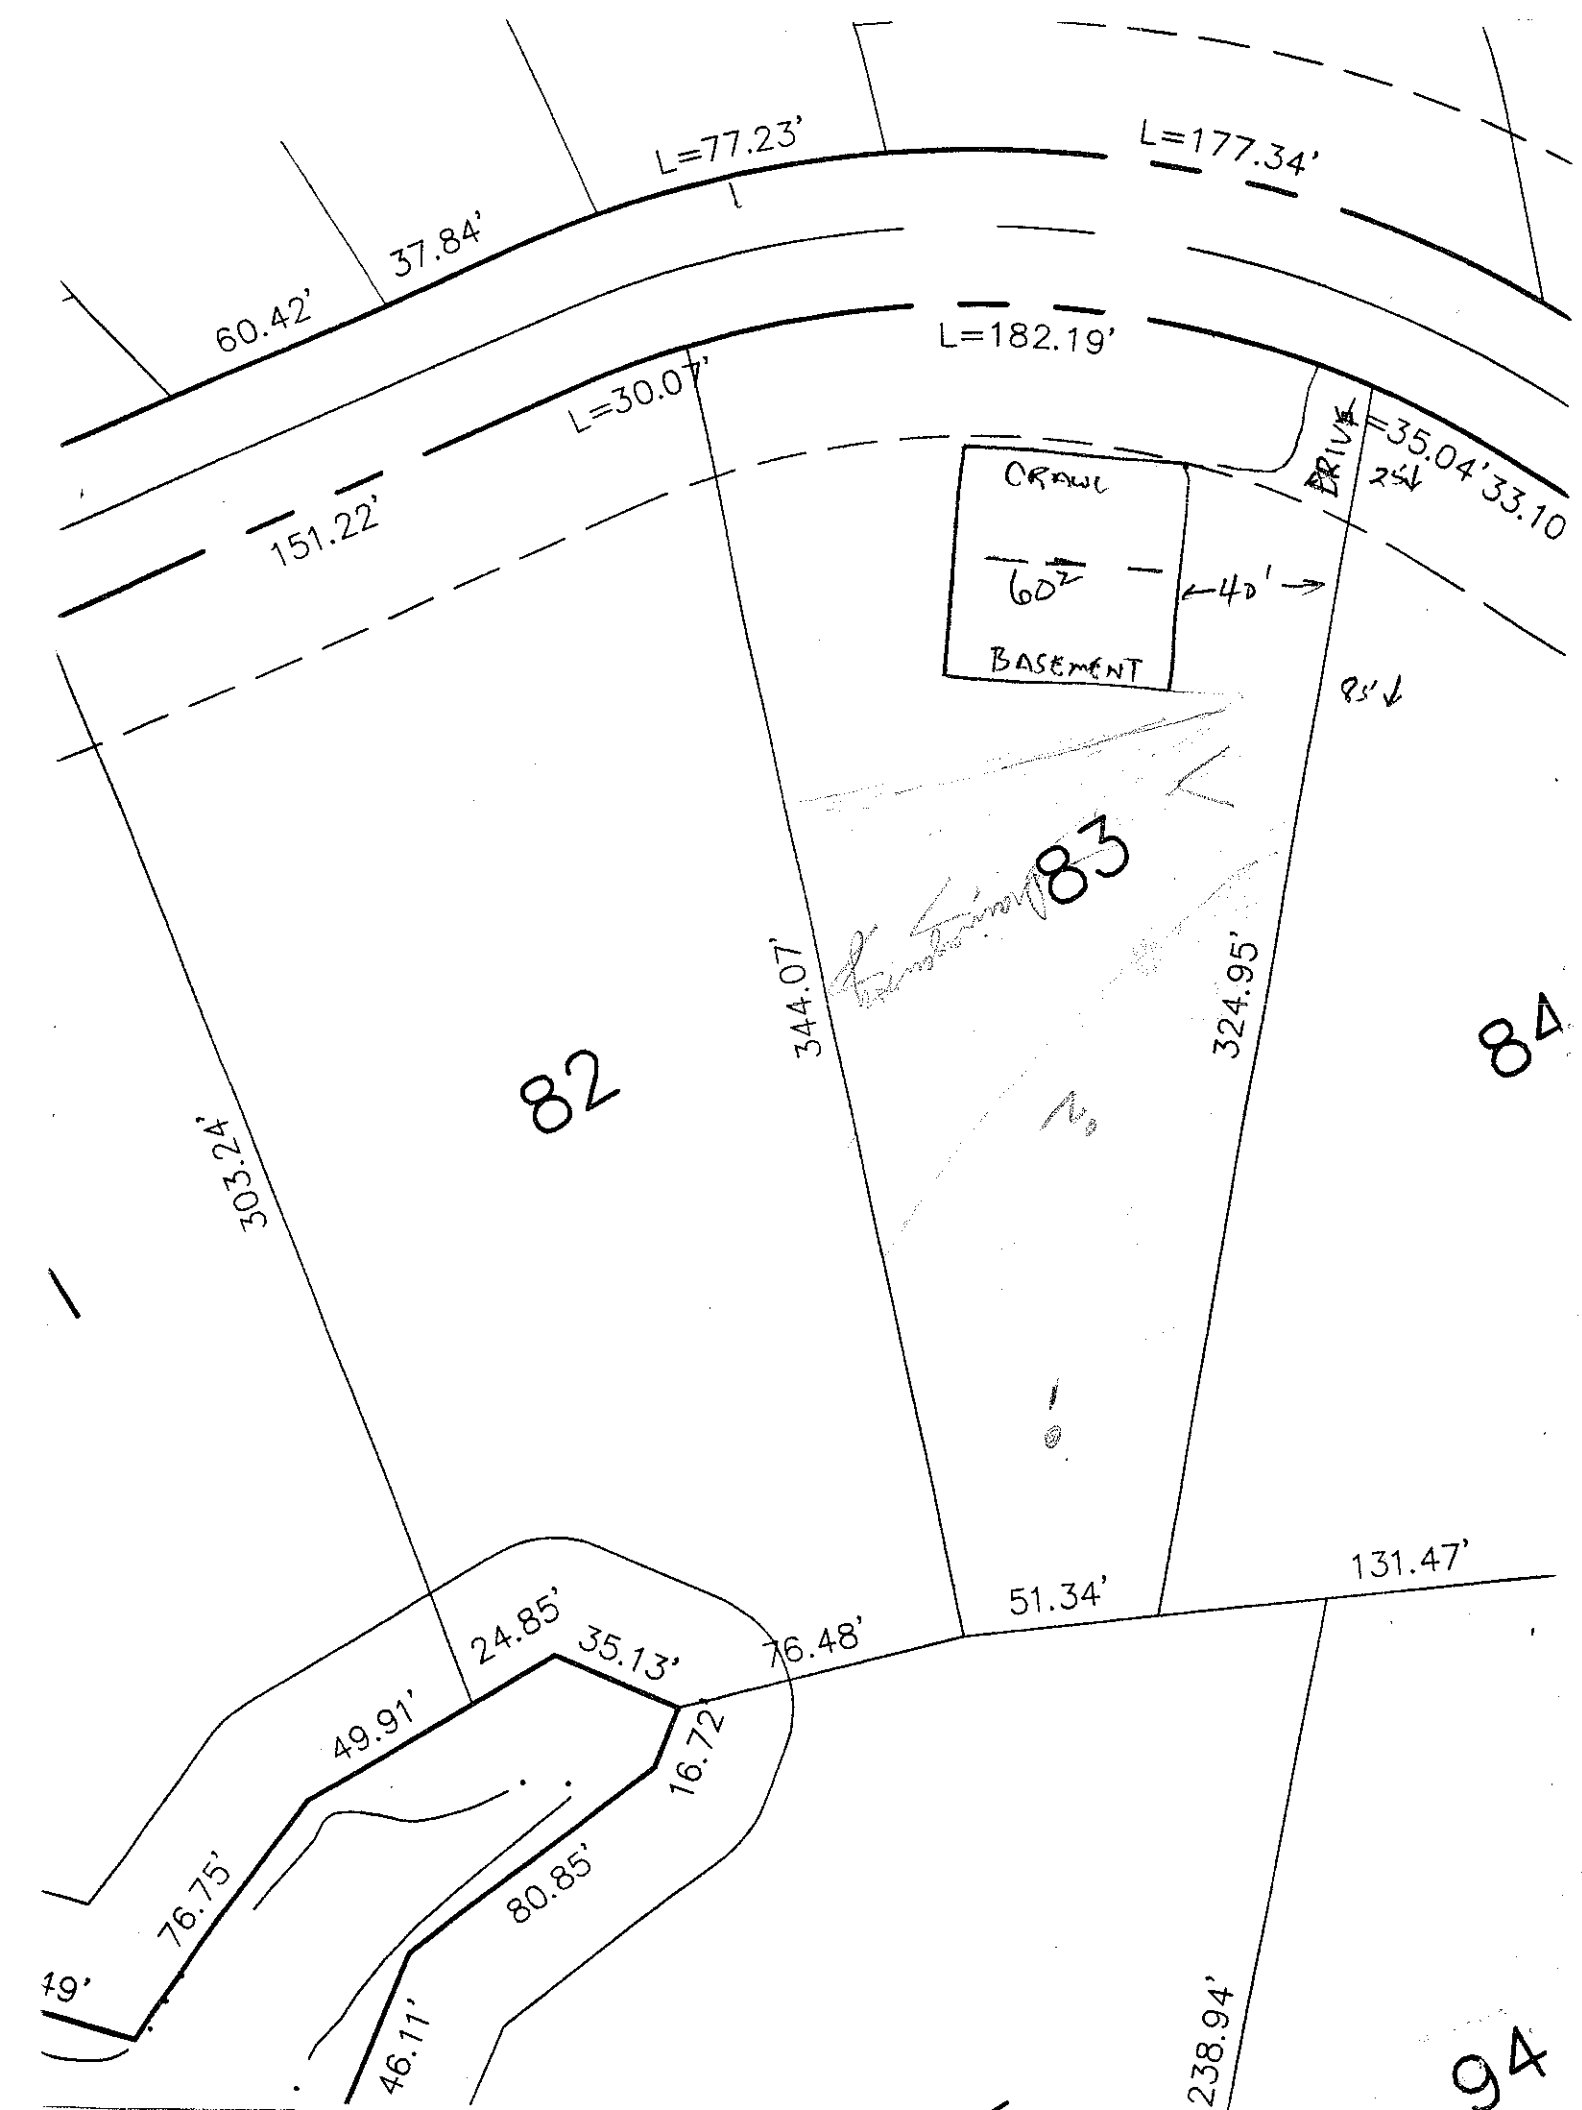
SHEET ____ OF ____
PROPERTY I.D.#: ____
PROPERTY RECORDED: ____
COUNTY: ____

SOIL/SITE EVALUATION
FOR
ON-SITE WASTEWATER SYSTEM

APPLICANT: CL I ____ OWNER: ____ AGENT: ____ PHONE: ____
ADDRESS: ____ APPLICATION DATE: ____ DATE EVALUATED: 4/16/25
PROPOSED FACILITY: ____
PROPERTY SIZE: ____
LOCATION OF SITE: Lot 25 Pinnacle Shores dep 10
WATER SUPPLY: On-Site Well ____ Comm. Well ____ Public ____ Other ____ EVAL. METHOD: Auger Boring ✓ Pit ____ Cut ____

PROFILE #	.1940 LANDSCP POS. (%)	HORIZON DEPTH (IN.)	.1941 STRUCTURE/TEXTURE	.1941 MINERALOGY/ CONSISTENCE	.1942 WETNESS COND.	.1944 RESTRICT HORIZONS	.1948 CLASS OF HORIZ	1943/ 1956 SAPRLT CLASS.	HORIZON LTAR
1		0-21	mcsbk-RCL	fi-sl.					.3
		21-48	wk sbk Ry L	fk. ss,sp					
			orfw w/ organ.						
2		0-7	gr-BRNSL	fr					
		7-18	sbk RC	fi. sp					
		18-24	wk sbk RCL	fr. ss,sp					
		24-48	wk sbk Ry L	fr. ss,sp					
3									
4									
5									

AVAILABLE SPACE (.1945) ____ SITE CLASSIFICATION (.1948): ____ SITE LONG-TERM ACCEPTANCE RATE: ____
EVALUATED BY: ____ OTHER(S) PRESENT: ____
COMMENTS: 9"-18" Ma2 to fbg Extensive - very Light or weak Space


L=77.23'
L=177.34'
37.84'
60.42'
L=182.19'
L=30.07'
151.22'
DRIVE
35.04'
33.10'
24'
CRAWL
60²
40'
BASEMENT
83'
83
82
84
344.07'
324.95'
303.24'
51.34'
131.47'
24.85'
35.13'
76.48'
49.91'
16.72'
76.75'
80.85'
46.11'
49'
238.94'
94