DEPARTMENT OF ENVIRONMENT,
HEALTH, & NATURAL RESOURCES
DIVISION OF ENVIRONMENTAL HEALTH

SHEET____OF_____
PROPERTY I.D.#:_____
PROPERTY RECORDED:_____
COUNTY:_____

SOIL/SITE EVALUATION
FOR
ON-SITE WASTEWATER SYSTEM

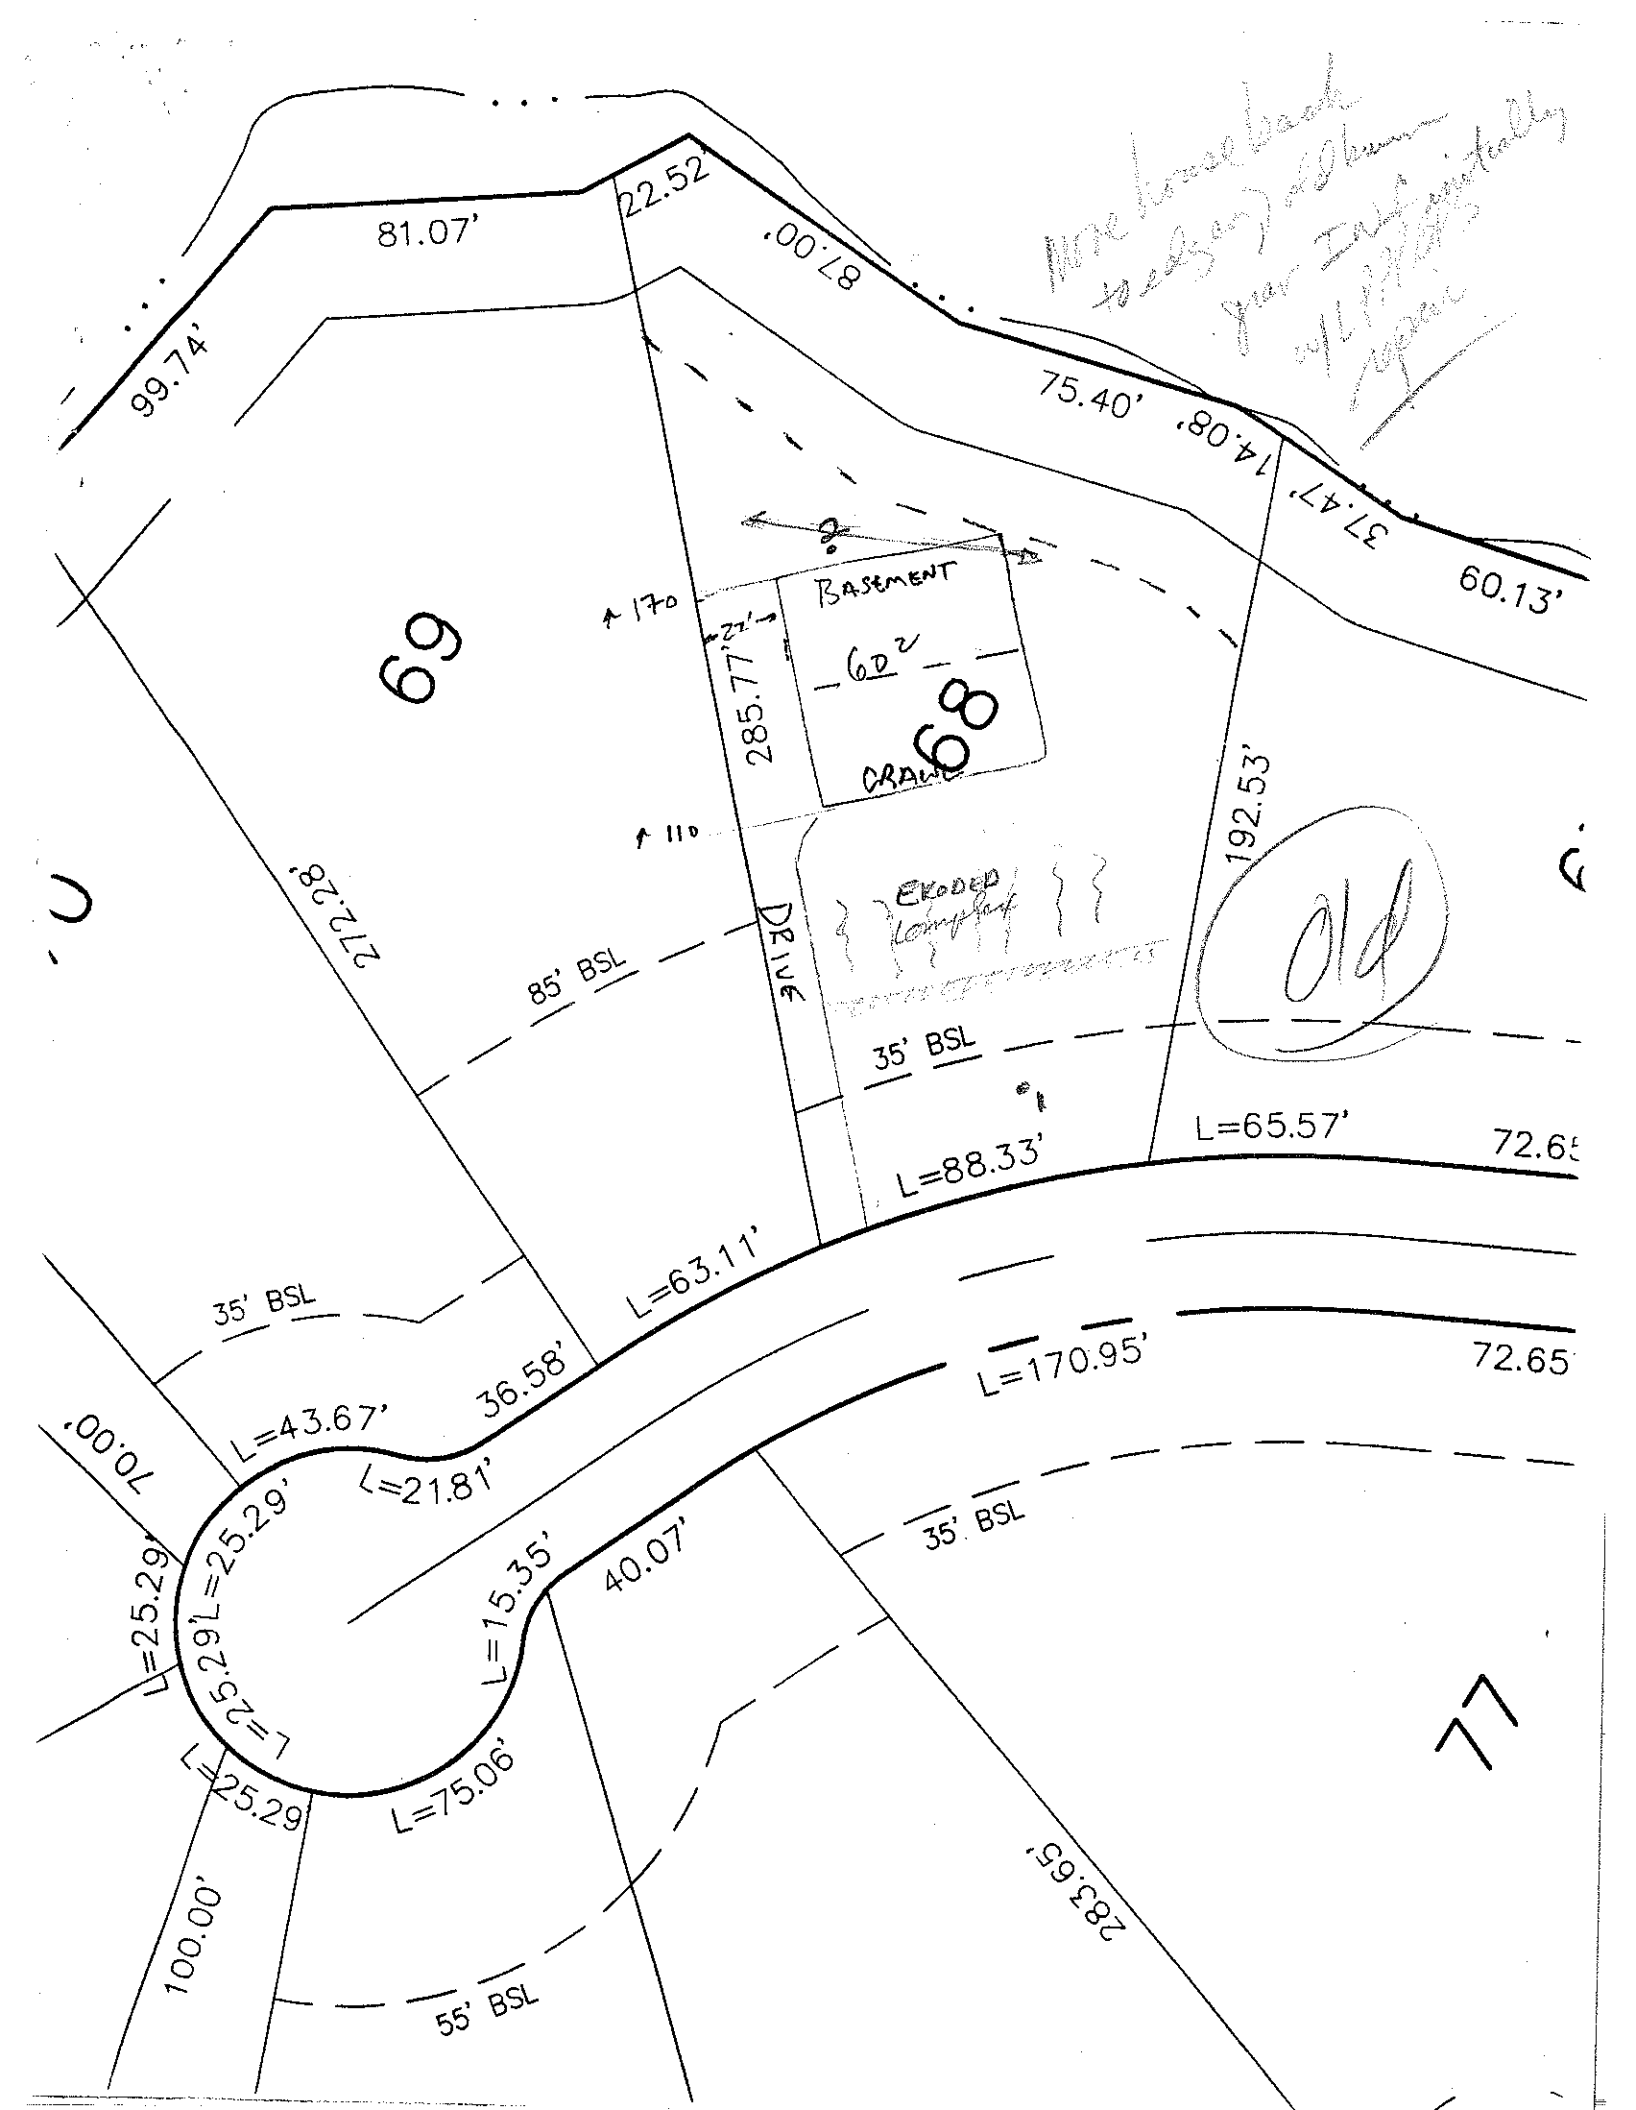
APPLICANT: CRI OWNER:__AGENT:__ PHONE:_____
ADDRESS:_____ APPLICATION DATE:_____ DATE EVALUATED: 9/15/95
_____ PROPOSED FACILITY:_____
_____ PROPERTY SIZE:_____
LOCATION OF SITE: lot 68, Pinnacle Shores IB
WATER SUPPLY: On-Site Well____Comm. Well___Public___Other_____ EVAL. METHOD: Auger Boring___Pit___Cut___

PROFILE #	.1940 LANDSCP POS. (%)	HORIZON DEPTH (IN.)	.1941 STRUCTURE/TEXTURE	.1941 MINERALOGY/ CONSISTENCE	.1942 WETNESS COND.	.1944 RESTRICT HORIZONS	.1948 CLASS OF HORIZ	1943/ 1956 SAPRLT CLASS.	HORIZON LTAR
1		0-32	sm-fsnd RCL						-3
		32-48	wk csbk light RCL						
2		0-21	gr-wk csbk RhwSCL	fir					-3
		21-48	sm-fsnd- RCL	fi, ss, sp					
3									
4									
5									

AVAILABLE SPACE (.1945)_____ SITE CLASSIFICATION (.1948):_____ SITE LONG-TERM ACCEPTANCE RATE:_____

EVALUATED BY:_____ OTHER(S) PRESENT:_____

COMMENTS: Recommend moving house uphill (towards street) ± 40' – one gravity INF. system w/ LPP BRS repair on street side.


81.07'
22.52
87.00'
99.74'
75.40'
14.08'
37.47'
60.13'
69
68
BASEMENT
60²
CRAWL
285.77'
192.53'
272.28'
85' BSL
35' BSL
DRIVE
L=88.33'
L=65.57'
72.65
L=63.11'
35' BSL
36.58'
L=43.67'
L=21.81'
L=170.95'
72.65
70.00'
L=25.29'
L=25.29'
L=25.29'
L=15.35'
40.07'
35' BSL
L=75.06'
100.00'
55' BSL
283.65'