DEPARTMENT OF ENVIRONMENT,
HEALTH, & NATURAL RESOURCES
DIVISION OF ENVIRONMENTAL HEALTH

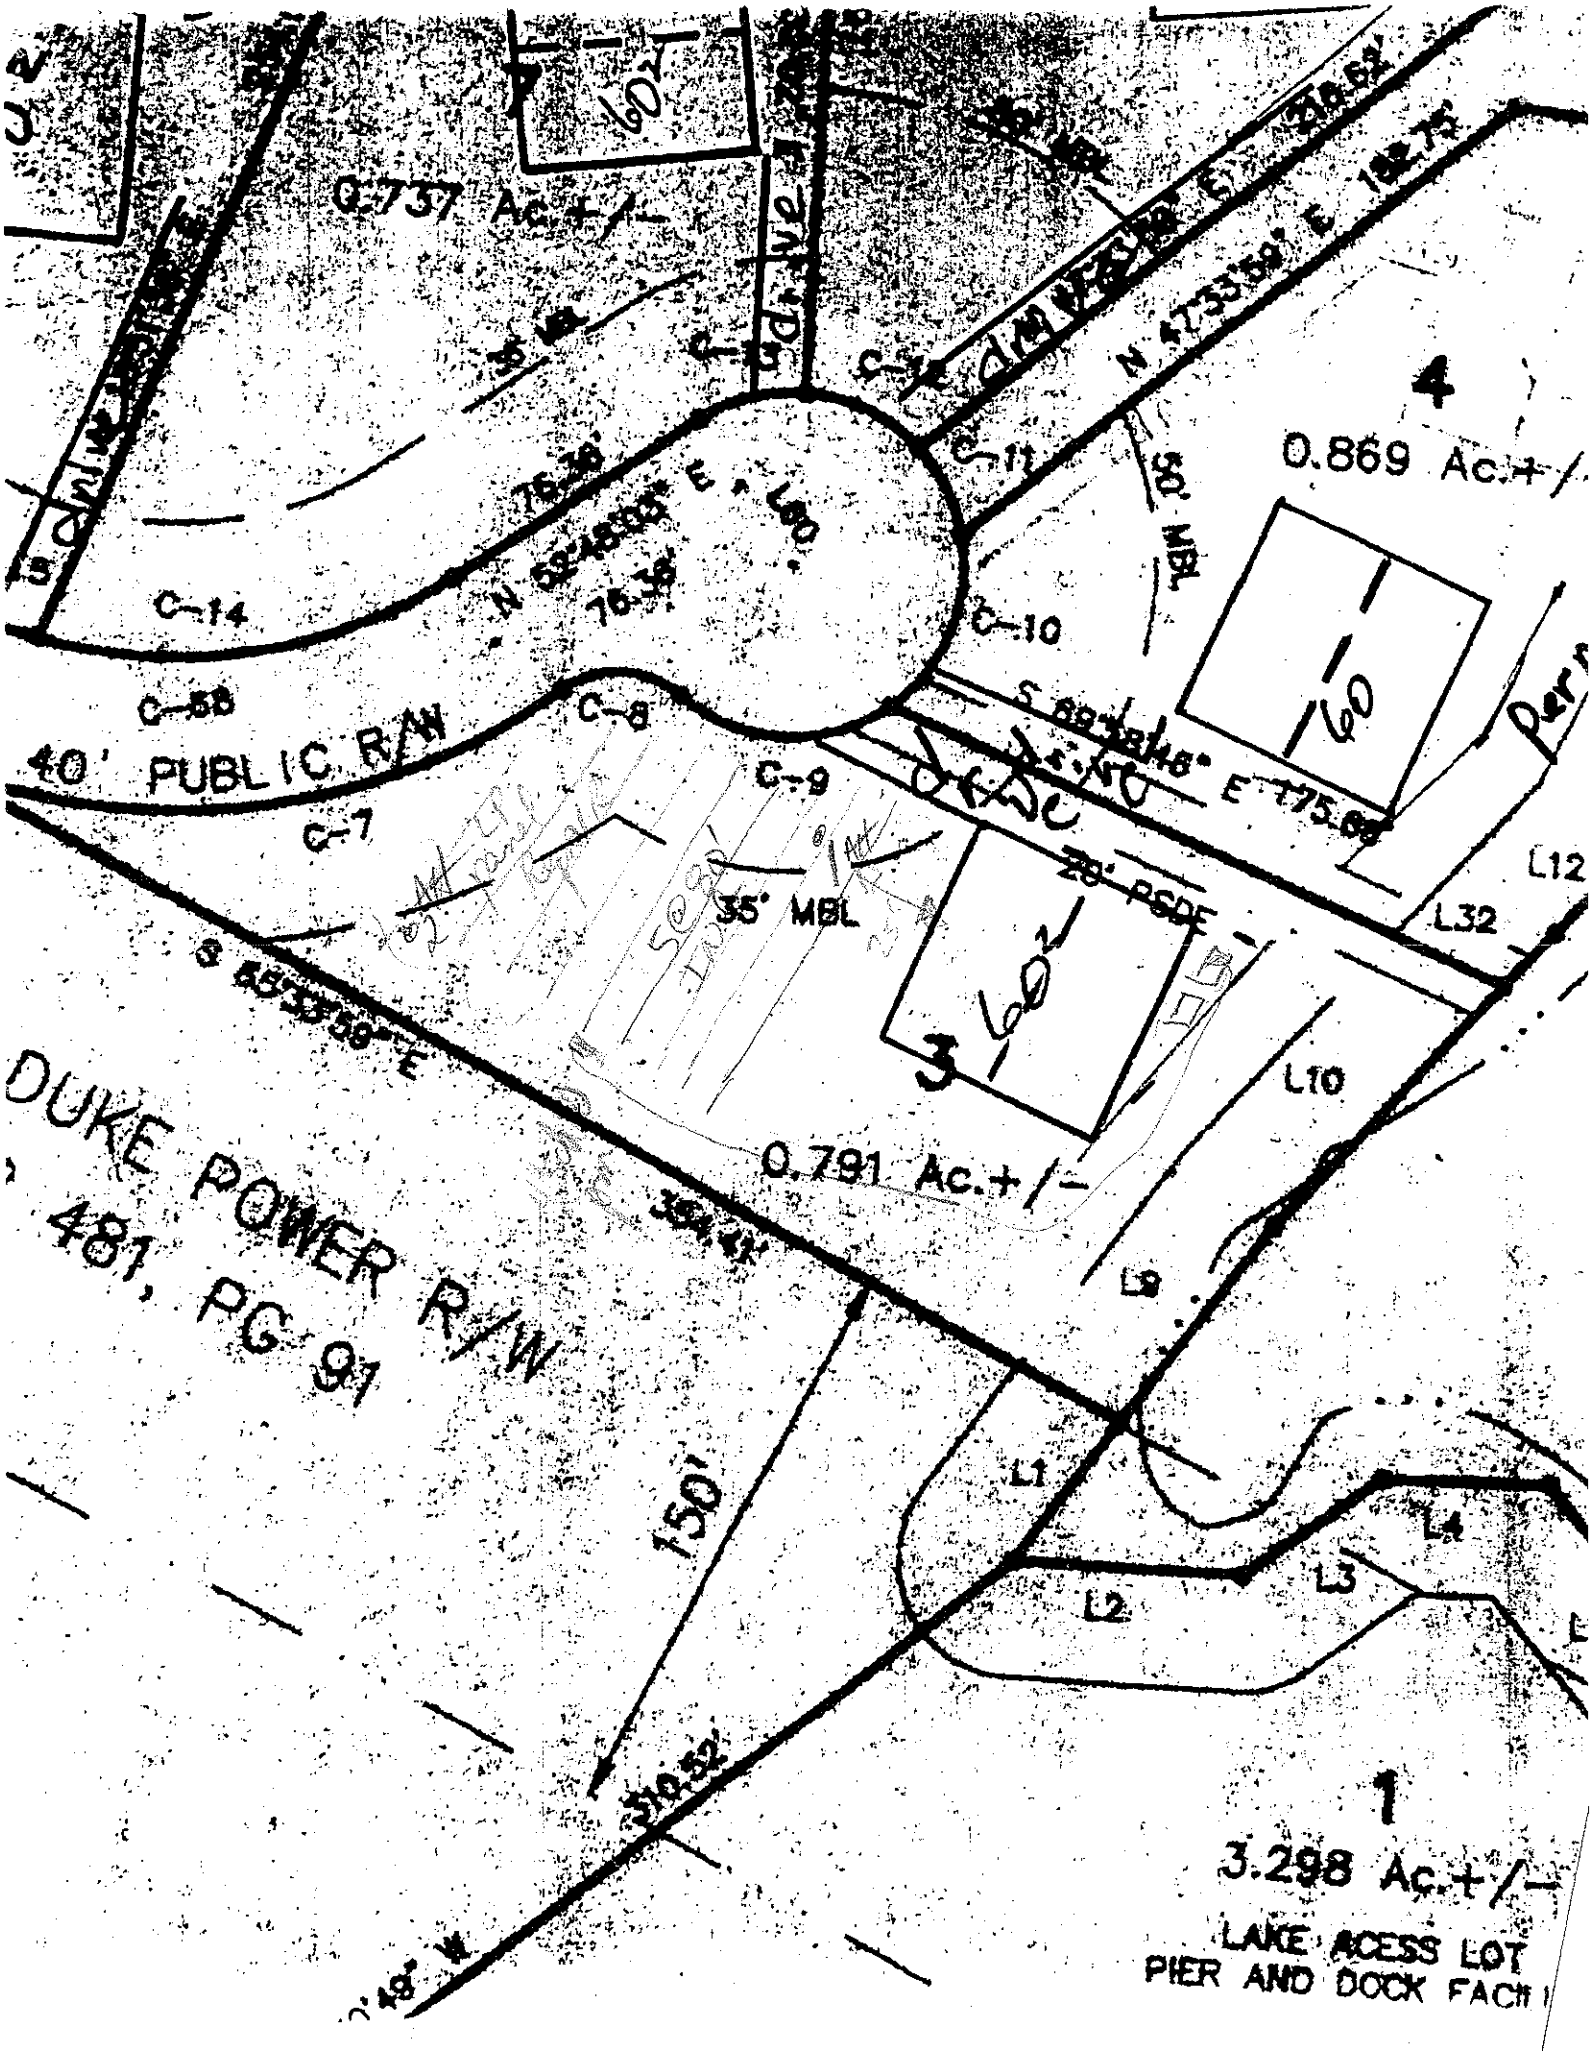
SHEET ___ OF ___
PROPERTY I.D.#: ___
PROPERTY RECORDED: ___
COUNTY: ___

SOIL/SITE EVALUATION
FOR
ON-SITE WASTEWATER SYSTEM

APPLICANT: Jerry Wallace & Allen Tate for Wm E Alexander OWNER: ___ AGENT: ___ PHONE: ___
ADDRESS: ___ APPLICATION DATE: ___ DATE EVALUATED: 10/25/95
PROPOSED FACILITY: 4 BDRM SFR
PROPERTY SIZE: ___
LOCATION OF SITE: Lot 3, Pinnacle Shores
WATER SUPPLY: On-Site Well ___ Comm. Well ___ Public ___ Other ___ EVAL. METHOD: Auger Boring ✓ Pit ___ Cut ___

PROFILE #	.1940 LANDSCP POS. (%)	HORIZON DEPTH (IN.)	.1941 STRUCTURE/TEXTURE	.1941 MINERALOGY/ CONSISTENCE	.1942 WETNESS COND.	.1944 RESTRICT HORIZONS	.1948 CLASS OF HORIZ	1943/ 1956 SAPRLT CLASS.	HORIZON LTAR
1	LS 10-15%	0-3	gr-brsl	fr					-3
		3-17	msab rc	fr, ss, sp					
		17-36	m wksab pcl	fr					
		36-48	wksab R brn L w/ red brn mottles	fr					
2		0-3	gr-brn sl	fr					-3
		3-24	SSAB rc	fr, ss, sp					
		24-40	m wksab pcl	fr, ss, sp					
		40-48+	wksab R brn L w/ sm red spots	fr, ss, sp					
3									
4									
5									

AVAILABLE SPACE (.1945) ___ SITE CLASSIFICATION (.1948): ___ SITE LONG-TERM ACCEPTANCE RATE: ___
EVALUATED BY: ___ OTHER(S) PRESENT: ___
COMMENTS: ___


0.737 Ac.+/-
Ladd Drive
C-12
N 47°33'59" E 182.75'
4
0.869 Ac.+/-
50' MBL
C-11
C-10
C-14
C-13
C-8
C-9
C-7
40' PUBLIC R/W
S 68°38'46" E 175.69'
20' PSDE
35' MBL
3
0.791 Ac.+/-
L12
L32
L10
L9
L1
L2
L3
L4
S 65°30'59" E
DUKE POWER R/W
481, PG 91
354.41'
150'
310.52'
1
3.298 Ac.+/-
LAKE ACCESS LOT
PIER AND DOCK FACIL