DEPARTMENT OF ENVIRONMENT,
HEALTH, & NATURAL RESOURCES
DIVISION OF ENVIRONMENTAL HEALTH

SHEET ____ OF ____
PROPERTY I.D.#: ____
PROPERTY RECORDED: ____
COUNTY: ____

SOIL/SITE EVALUATION
FOR
ON-SITE WASTEWATER SYSTEM

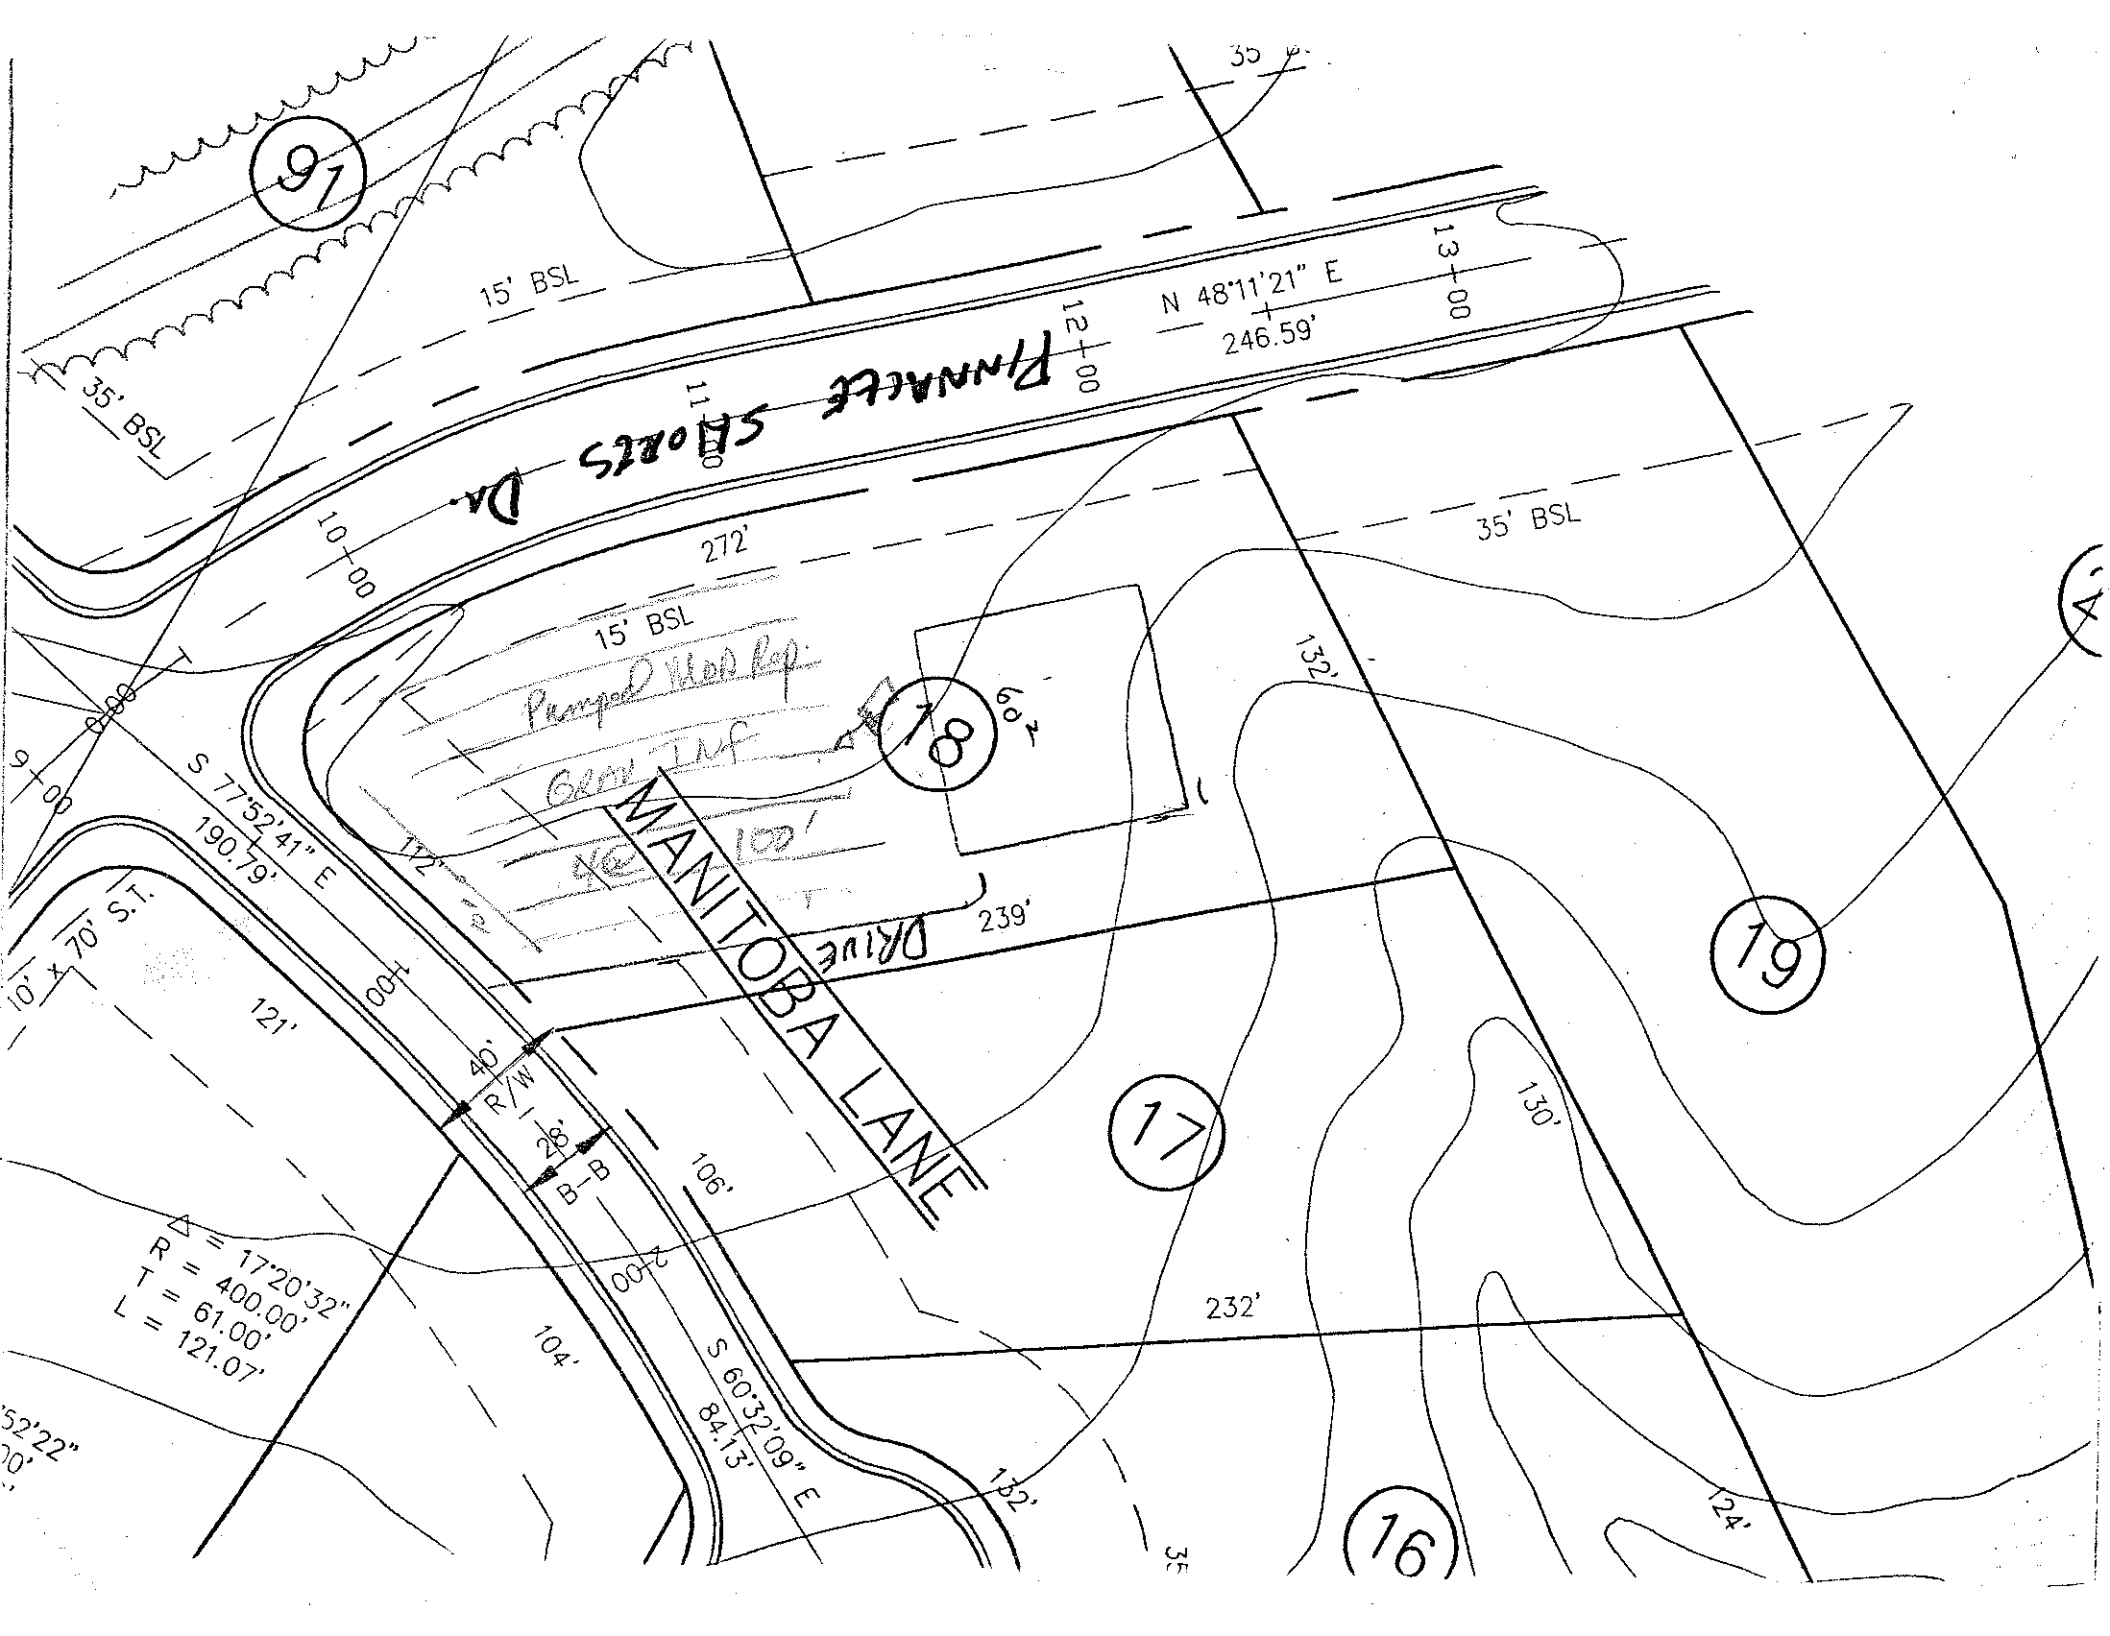
APPLICANT: CAT OWNER: AGENT: PHONE: ____
ADDRESS: ____ APPLICATION DATE: ____ DATE EVALUATED: 7/26/95
PROPOSED FACILITY: ____
PROPERTY SIZE: ____
LOCATION OF SITE: Rt 15 Dunsack
WATER SUPPLY: On-Site Well ___ Comm. Well ✓ Public ___ Other ____ EVAL. METHOD: Auger Boring ___ Pit ___ Cut ___

PROFILE #	.1940 LANDSCP POS. (%)	HORIZON DEPTH (IN.)	.1941 STRUCTURE/TEXTURE	.1941 MINERALOGY/ CONSISTENCE	.1942 WETNESS COND.	.1944 RESTRICT HORIZONS	.1948 CLASS OF HORIZ	1943/ 1956 SAPRLT CLASS.	HORIZON LTAR
1		0-5	2c-SL	1/ vfr					.3
		5-30	SaCl	1/ fr					
		30-48	MSaCl	1/ fr					
2									
3									
4									
5									

AVAILABLE SPACE (.1945) ____ SITE CLASSIFICATION (.1948): ____ SITE LONG-TERM ACCEPTANCE RATE: ____

EVALUATED BY: ____ OTHER(S) PRESENT: ____

COMMENTS: ____


91
15' BSL
35' BSL
PINNACLE SHORES DR.
11+00
12+00
N 48°11'21" E
246.59'
13+00
10+00
272'
35' BSL
15' BSL
Pumped Water Rep.
Gravity Inf.
18
60'
132'
9+00
S 77°52'41" E
190.79'
122'
MANITOBA LANE
DRIVE
239'
19
10' x 70' S.T.
121'
40'
R/W
28'
B-B
106'
17
130'
Δ = 17°20'32"
R = 400.00'
T = 61.00'
L = 121.07'
104'
232'
S 60°32'09" E
84.13'
132'
16
124'