DEPARTMENT OF ENVIRONMENT,
HEALTH, & NATURAL RESOURCES
DIVISION OF ENVIRONMENTAL HEALTH

SHEET____OF____

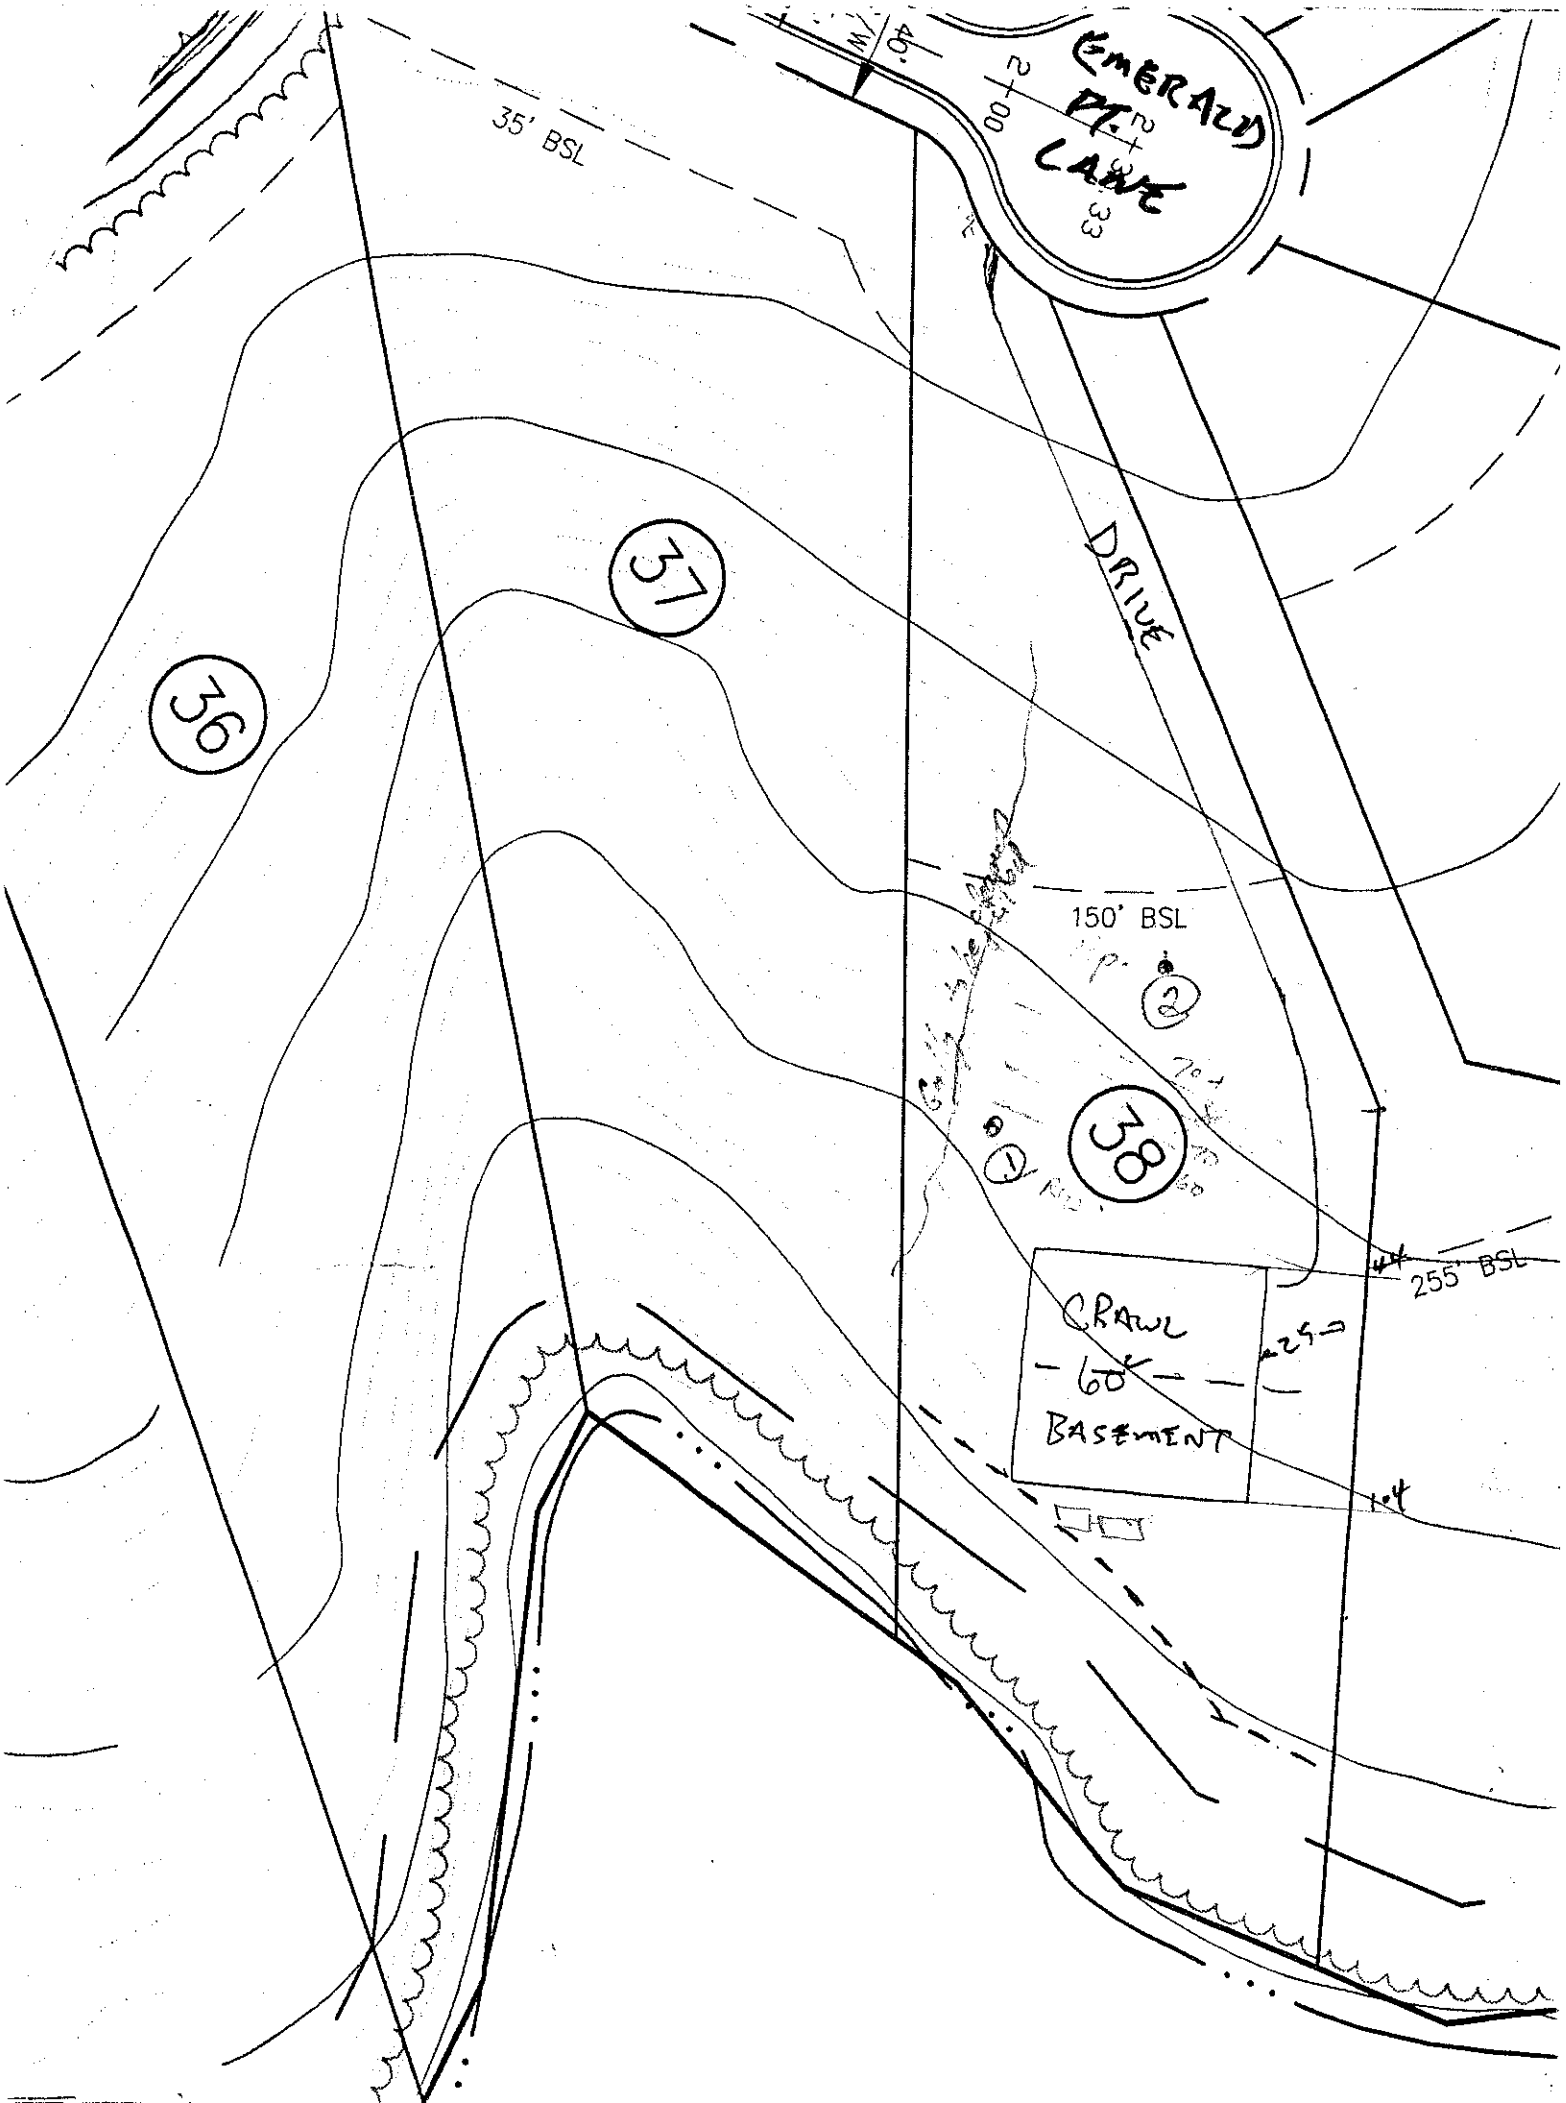
PROPERTY I.D.#:_____
PROPERTY RECORDED:_____
COUNTY:_____

SOIL/SITE EVALUATION
FOR
ON-SITE WASTEWATER SYSTEM

APPLICANT: CRI OWNER:__AGENT:__ PHONE:_____
ADDRESS:_____ APPLICATION DATE:_____ DATE EVALUATED: 6-22-95
PROPOSED FACILITY:_____
PROPERTY SIZE:_____
LOCATION OF SITE: lot 39 PINNACLE STORES
WATER SUPPLY: On-Site Well____Comm. Well___Public____Other_____ EVAL. METHOD: Auger Boring___Pit___Cut___

PROFILE #	.1940 LANDSCP POS. (%)	HORIZON DEPTH (IN.)	.1941 STRUCTURE/TEXTURE	.1941 MINERALOGY/ CONSISTENCE	.1942 WETNESS COND.	.1944 RESTRICT HORIZONS	.1948 CLASS OF HORIZ	1943/ 1956 SAPRLT CLASS.	HORIZON LTAR
1		0-9	gr sl/sc	Fa-ss/sp					
		9-33	Rt cl/hvy cl/ssmc	F/Fa ss/ss					
		33-48	w sbk Rt cl	Fa ss/sp					
2		0-9	gr sc l	Fa ss/ss					
		9-24	msbk cl	Fa s/p					.3
		24-41	w sbk Rt cl/l	Fa ss/ss					
3									
4									
5									

AVAILABLE SPACE (.1945)_____ SITE CLASSIFICATION (.1948):_____ SITE LONG-TERM ACCEPTANCE RATE:_____
EVALUATED BY:_____ OTHER(S) PRESENT:_____
COMMENTS: Somewhat limited wetness in profile 1 due to slope position


EMERALD PT. LANE
35' BSL
DRIVE
36
37
38
150' BSL
255' BSL
CRAWL
60'
BASEMENT