DEPARTMENT OF ENVIRONMENT,
HEALTH, & NATURAL RESOURCES
DIVISION OF ENVIRONMENTAL HEALTH

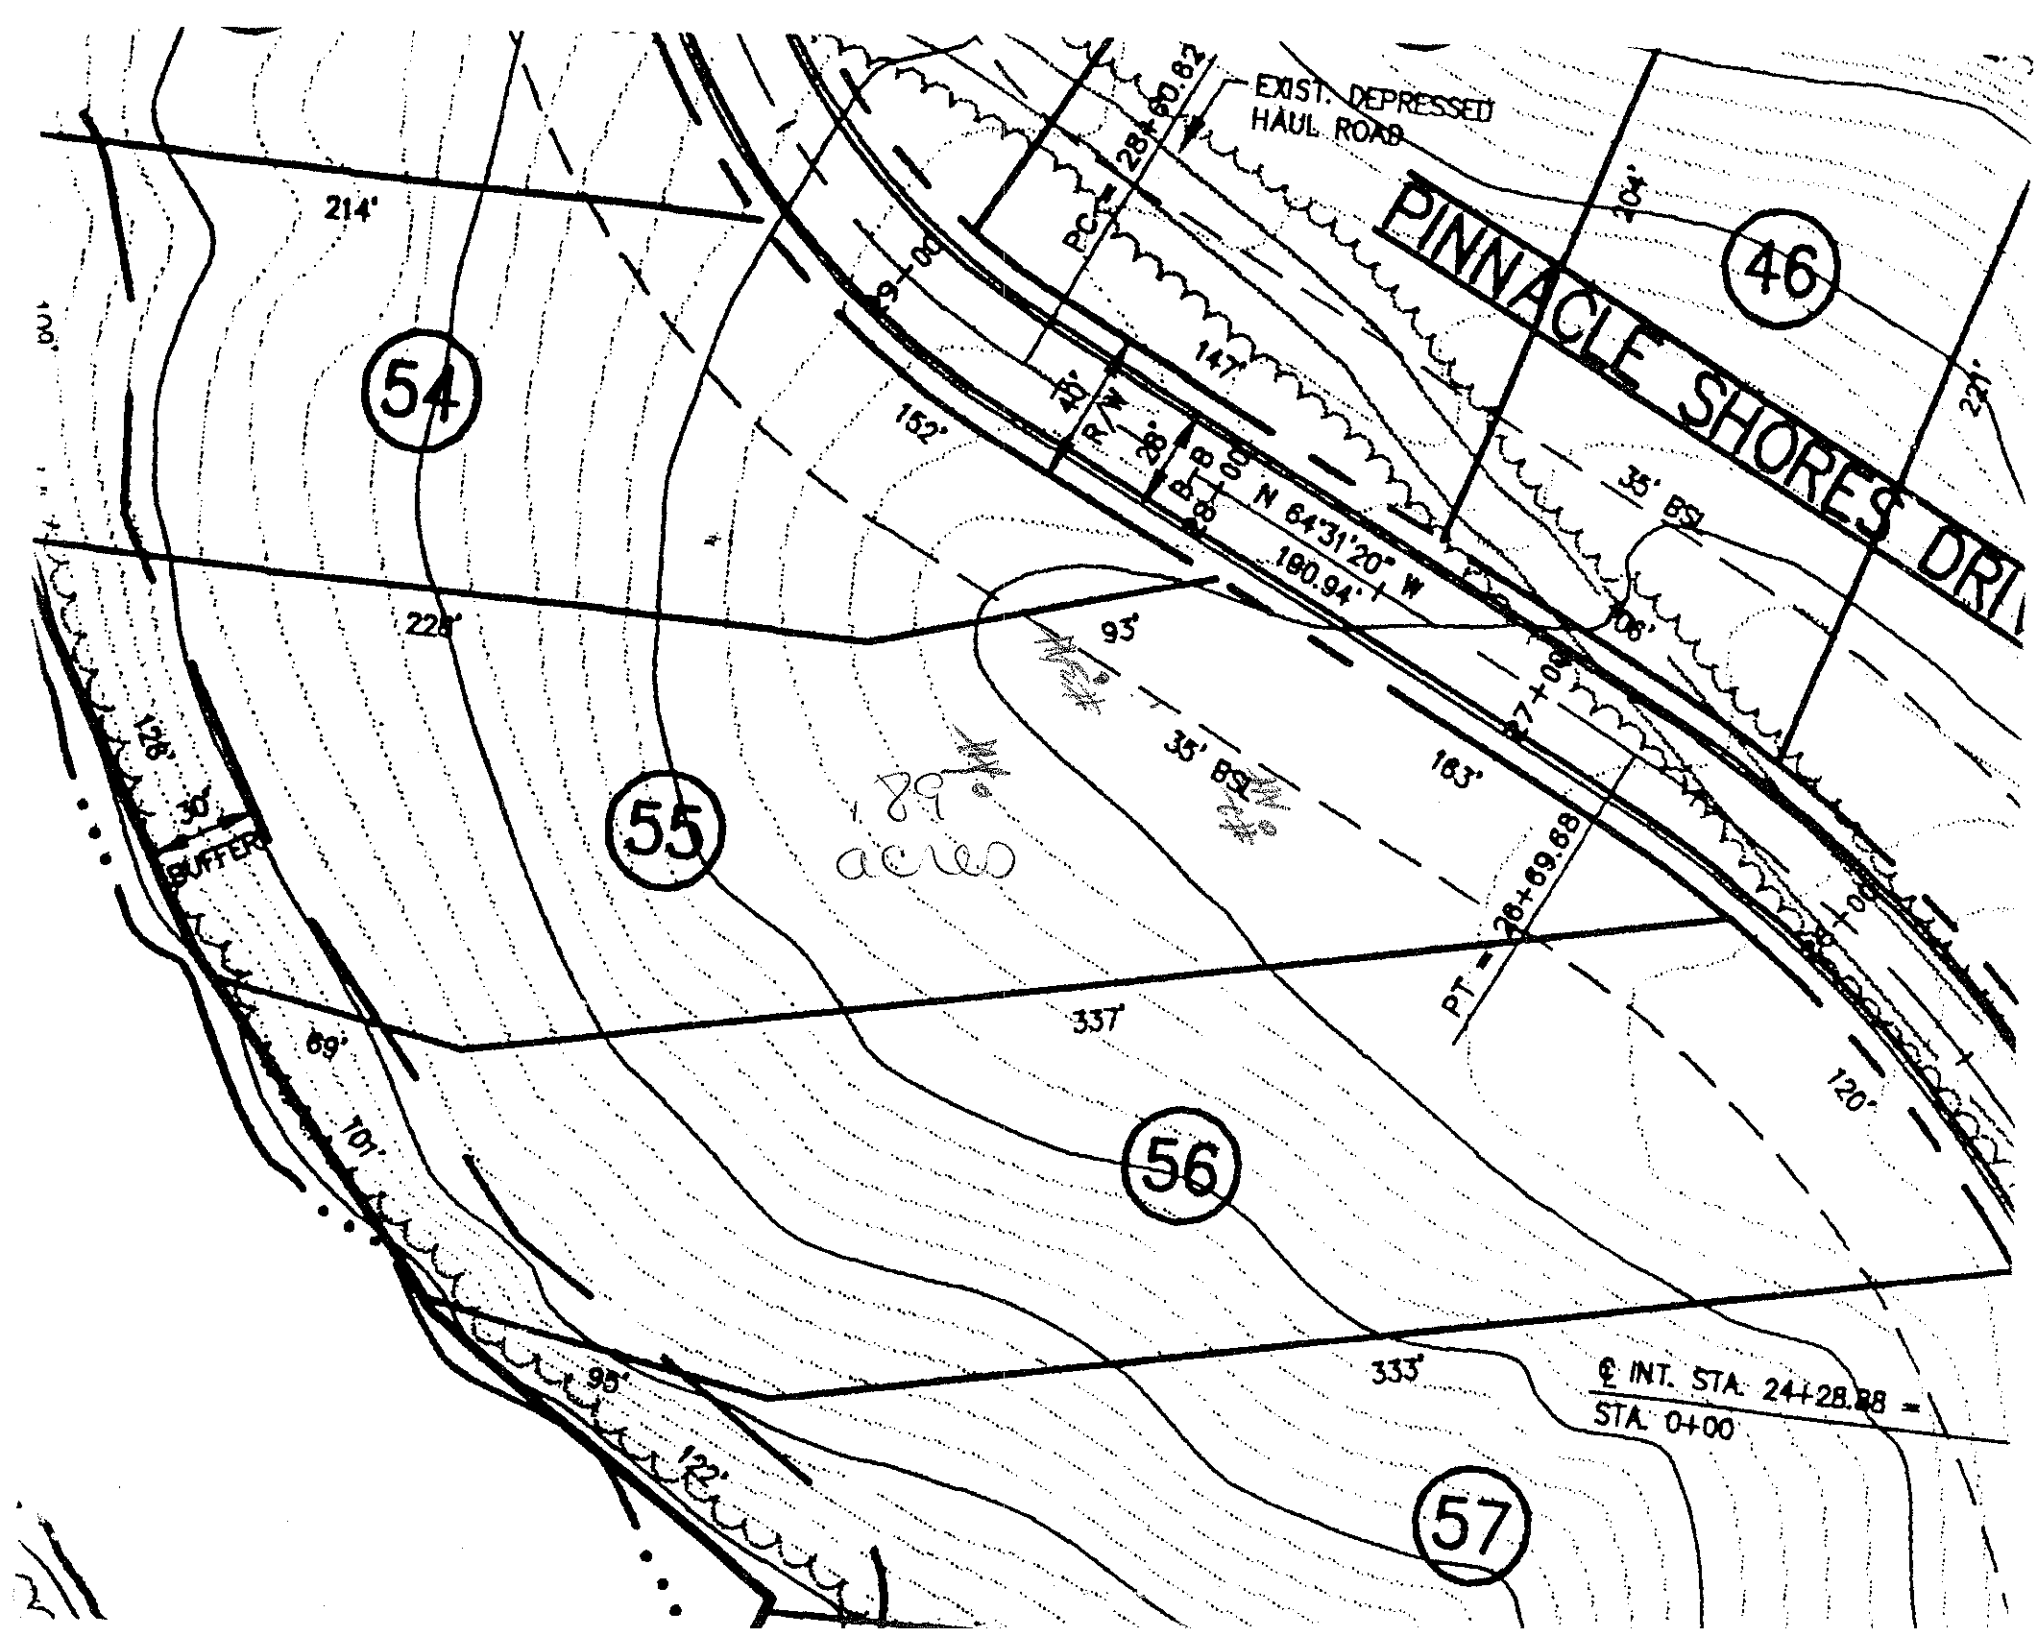
SHEET____OF_____
PROPERTY I.D.#:_____
PROPERTY RECORDED:_____
COUNTY:_____

SOIL/SITE EVALUATION
FOR
ON-SITE WASTEWATER SYSTEM

APPLICANT: John Williams OWNER:__AGENT:__ PHONE:_____
ADDRESS:_____ APPLICATION DATE:_____ DATE EVALUATED: 10/25/95
PROPOSED FACILITY:_____
PROPERTY SIZE:_____
LOCATION OF SITE: Lot 55, Brunswick Shores
WATER SUPPLY: On-Site Well____Comm. Well___Public___Other_____ EVAL. METHOD: Auger Boring ✓ Pit___Cut____

PROFILE	.1940 LANDSCP POS. (%)	HORIZON DEPTH (IN.)	.1941 STRUCTURE/TEXTURE	.1941 MINERALOGY/ CONSISTENCE	.1942 WETNESS COND.	.1944 RESTRICT HORIZONS	.1948 CLASS OF HORIZ	1943/ 1956 SAPRLT CLASS.	HORIZON LTAR
1	LS 10-15%	0-4	wk sab brn L	fr	S,P				~3
		4-22	m wk sab brn rcl	fr					
		22-48	wk sab rd brn C w/few sc. ind of wk	fr					
2	LSS 6-10%	0-4	gr wk sab brn sL	fr	S,P				
		4-17	m wk sab R brn sL	fr					
		17-48	gr wk sab sL (SAP)	fr					
3	LS 2-6%	0-6	gr brn sL	fr	SP SSP				~3
		6-22	m sab LSL rcl	fr					
		22-48	m wk sab rcl	fr					
4									
5									

AVAILABLE SPACE (.1945)_____ SITE CLASSIFICATION (.1948):_____ SITE LONG-TERM ACCEPTANCE RATE:_____
EVALUATED BY:_____ OTHER(S) PRESENT:_____
COMMENTS:_____


EXIST. DEPRESSED
HAUL ROAD
PINNACLE SHORES DRI
46
54
55
56
57
214'
147'
152'
35' BSL
N 64°31'20" W
180.94'
228'
93'
35' BSL
183'
337'
333'
120'
69'
101'
95'
122'
126'
30'
BUFFER
1.89 ac
℄ INT. STA. 24+28.88 =
STA. 0+00