DEPARTMENT OF ENVIRONMENT,
HEALTH, & NATURAL RESOURCES
DIVISION OF ENVIRONMENTAL HEALTH

SHEET ____ OF ____
PROPERTY I.D.#: ____
PROPERTY RECORDED: ____
COUNTY: ____

SOIL/SITE EVALUATION
FOR
ON-SITE WASTEWATER SYSTEM

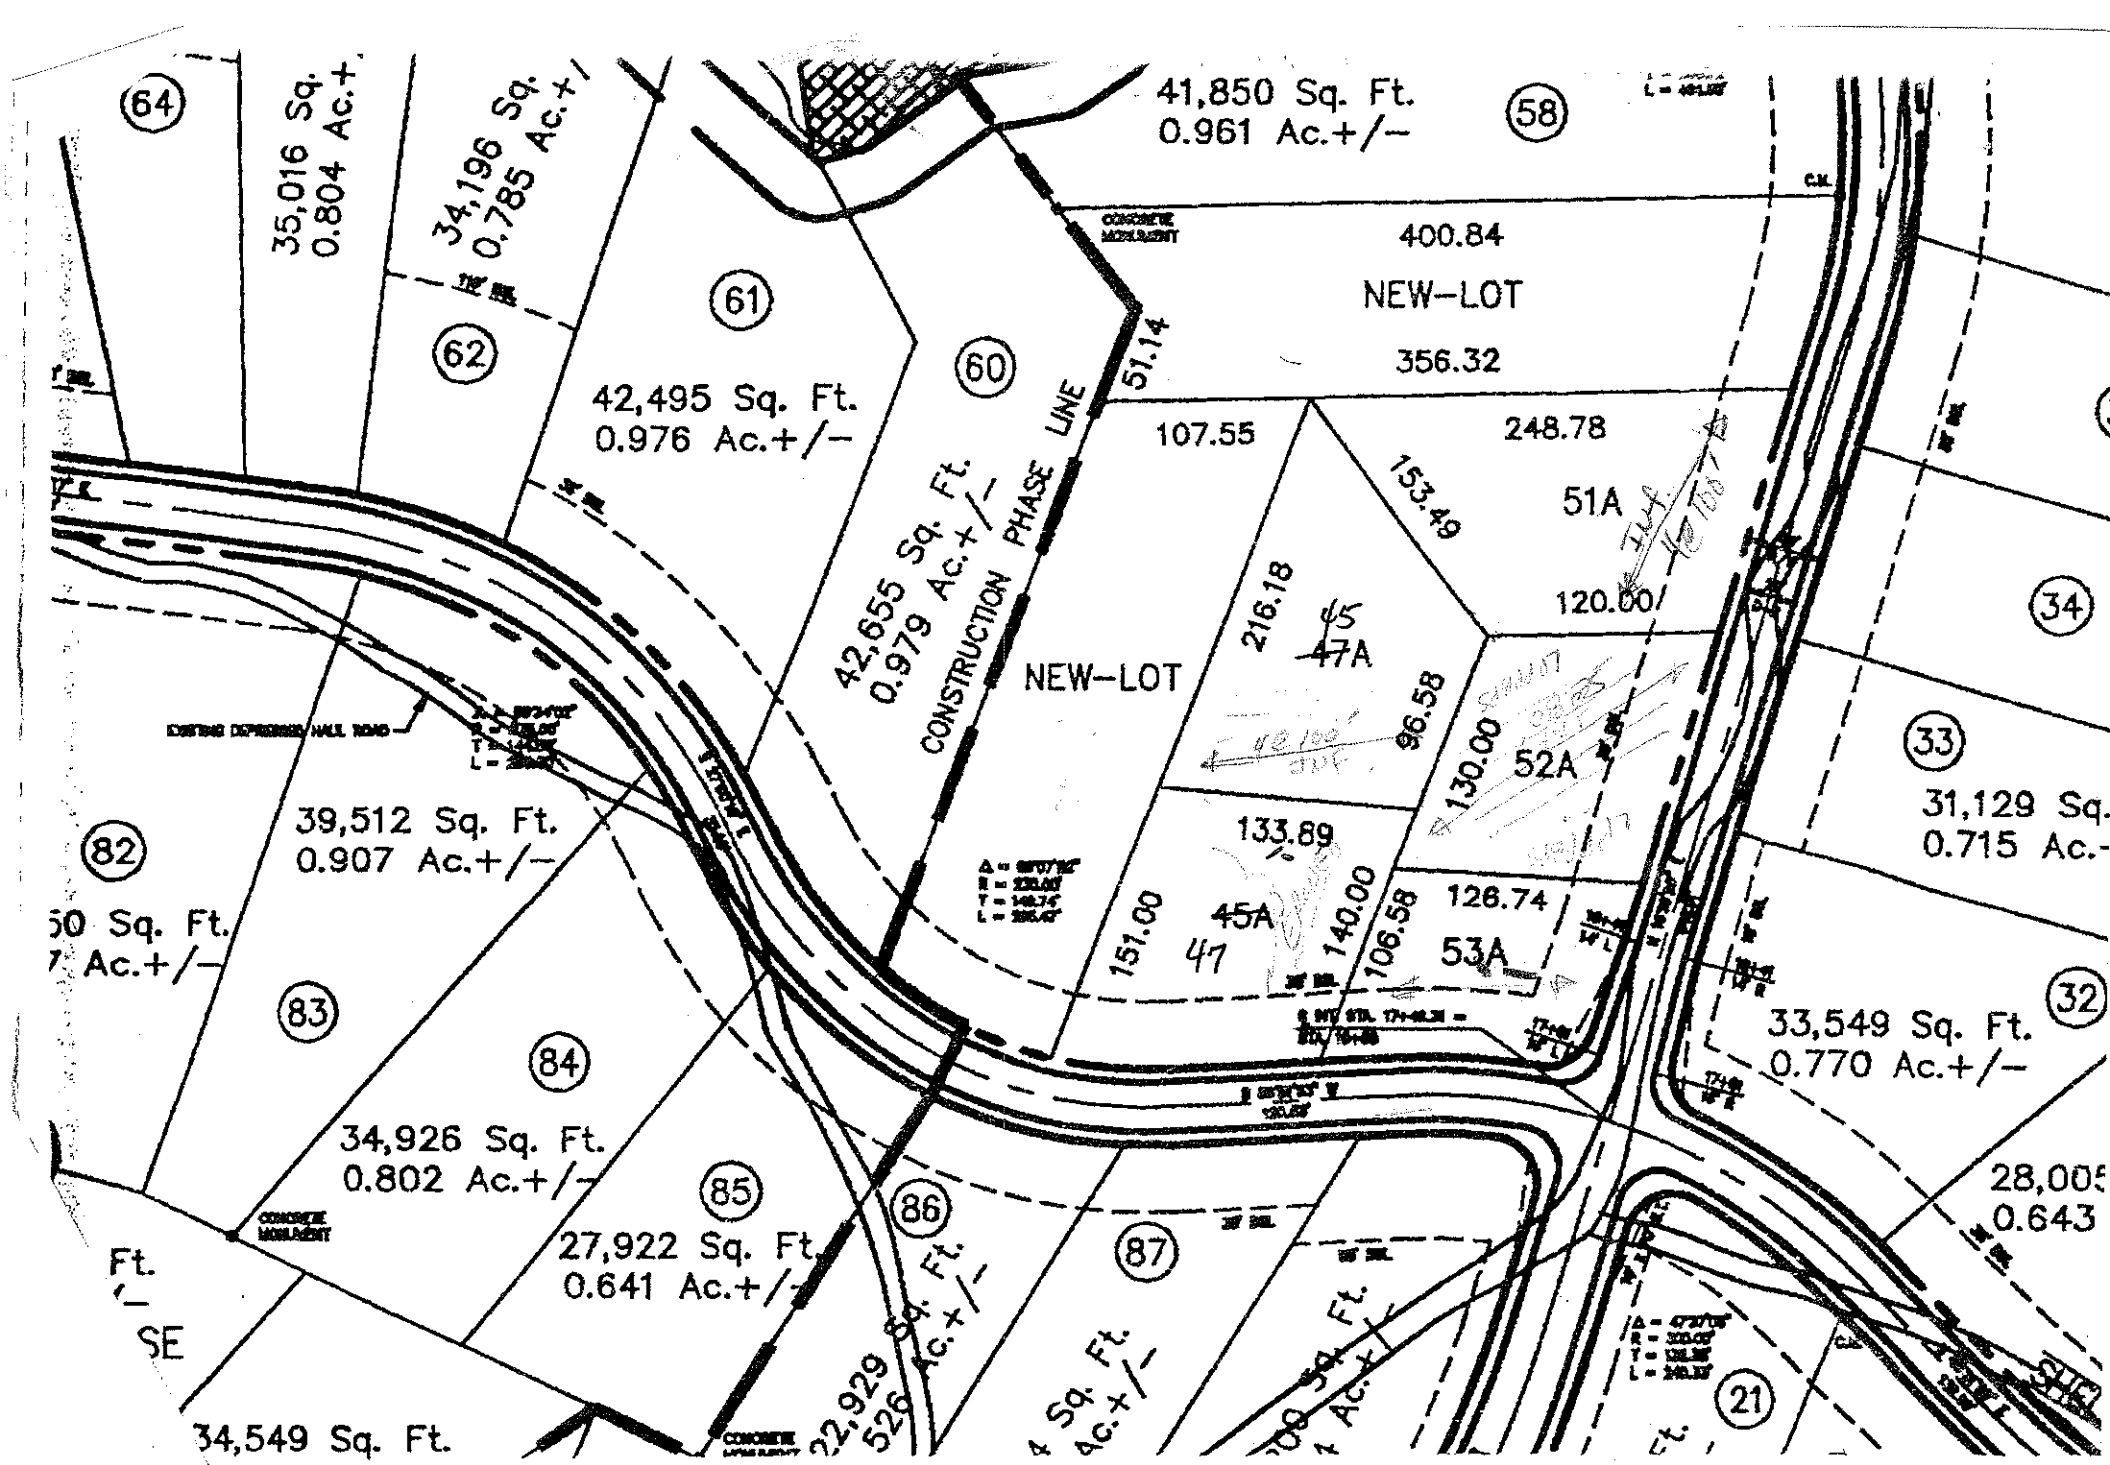
APPLICANT: CRE OWNER: AGENT: PHONE: ____
ADDRESS: ____ APPLICATION DATE: ____ DATE EVALUATED: 8/1/95
____ PROPOSED FACILITY: ____
____ PROPERTY SIZE: 45A ± (recently) timber
LOCATION OF SITE: ____
WATER SUPPLY: On-Site Well ___ Comm. Well ___ Public ___ Other ____ EVAL. METHOD: Auger Boring ✓ Pit ___ Cut ___

PROFILE #	.1940 LANDSCP POS. (%)	HORIZON DEPTH (IN.)	.1941 STRUCTURE/TEXTURE	.1941 MINERALOGY/ CONSISTENCE	.1942 WETNESS COND.	.1944 RESTRICT HORIZONS	.1948 CLASS OF HORIZ	1943/ 1956 SAPRLT CLASS.	HORIZON LTAR
1		0-9	sl	vfr					.3
		9-48	sc sh mc	fi; sp					
2									
3									
4									
5									

AVAILABLE SPACE (.1945) ____ SITE CLASSIFICATION (.1948): ____ SITE LONG-TERM ACCEPTANCE RATE: ____

EVALUATED BY: ____ OTHER(S) PRESENT: ____

COMMENTS: 48 190' ± NA


64
35,016 Sq. Ft.
0.804 Ac.+/-
34,196 Sq. Ft.
0.785 Ac.+/-
62
61
42,495 Sq. Ft.
0.976 Ac.+/-
60
41,850 Sq. Ft.
0.961 Ac.+/-
58
400.84
NEW-LOT
356.32
51.14
107.55
248.78
153.49
51A
120.00
216.18
47A
96.58
130.00
52A
42,655 Sq. Ft.
0.979 Ac.+/-
CONSTRUCTION PHASE LINE
NEW-LOT
133.89
126.74
151.00
45A
47
140.00
106.58
53A
82
39,512 Sq. Ft.
0.907 Ac.+/-
83
84
34,926 Sq. Ft.
0.802 Ac.+/-
85
27,922 Sq. Ft.
0.641 Ac.+/-
86
87
34,549 Sq. Ft.
22,929 Sq. Ft.
0.526 Ac.+/-
33
31,129 Sq.
0.715 Ac.-
34
32
33,549 Sq. Ft.
0.770 Ac.+/-
28,005
0.643
21
SE