
Attachment "B"

Kit Stonie 210 Allen Lake Circle

P.n # 4628-69-2864

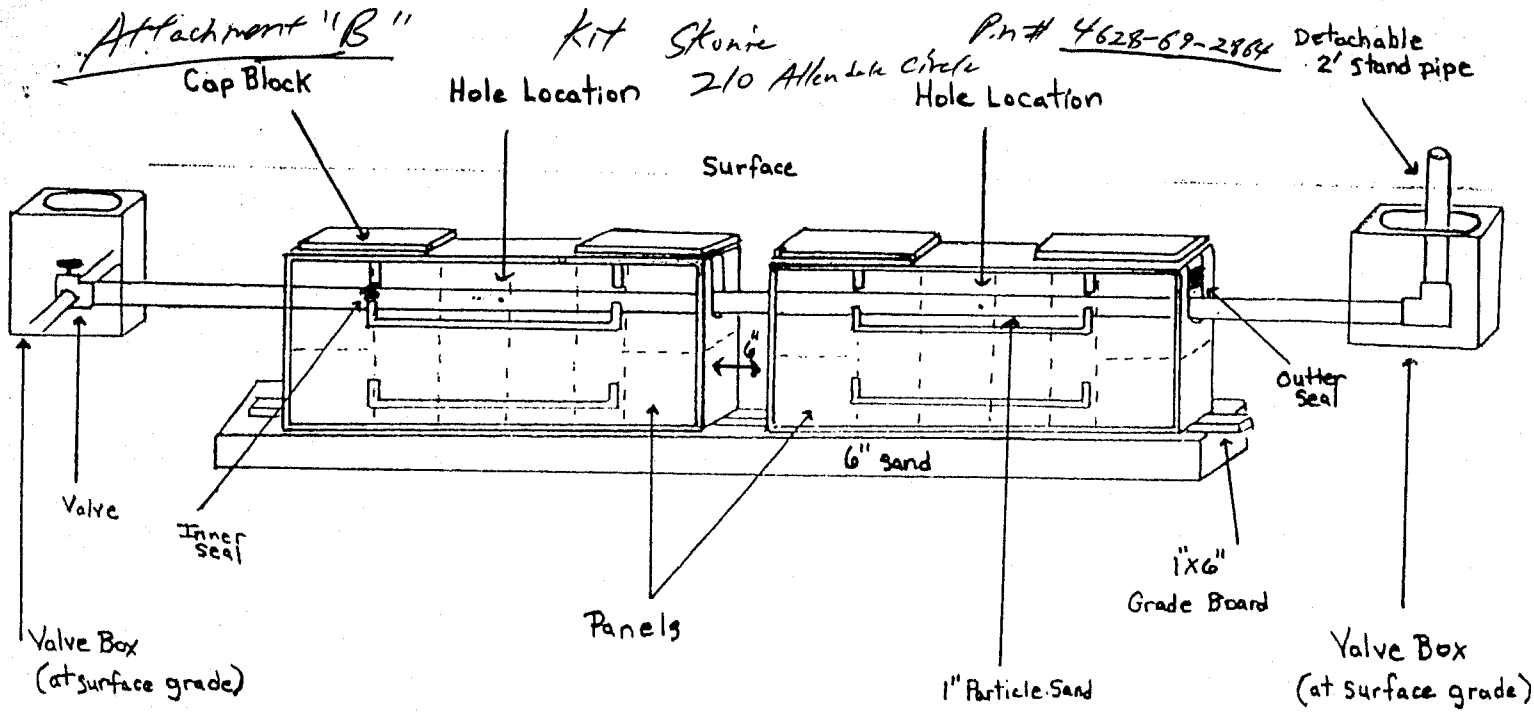

Pressure Dosed PPBPS

# of panels 26.
Size holes 3/16. 1 hole per panel.
Approximate amount of sand needed 19.
100 lbs. of partical sand per 8 panels.
Sidewalls rated and limed.
GPM 16.
TDH 20.

Comments