RTMENT OF ENVIRONMENT,
LTH, & NATURAL RESOURCES
ISION OF ENVIRONMENTAL HEALTH

SHEET ____ OF ____
PROPERTY I.D.#: ____
PROPERTY RECORDED: ____
COUNTY: ____

SOIL/SITE EVALUATION
FOR
ON-SITE WASTEWATER SYSTEM

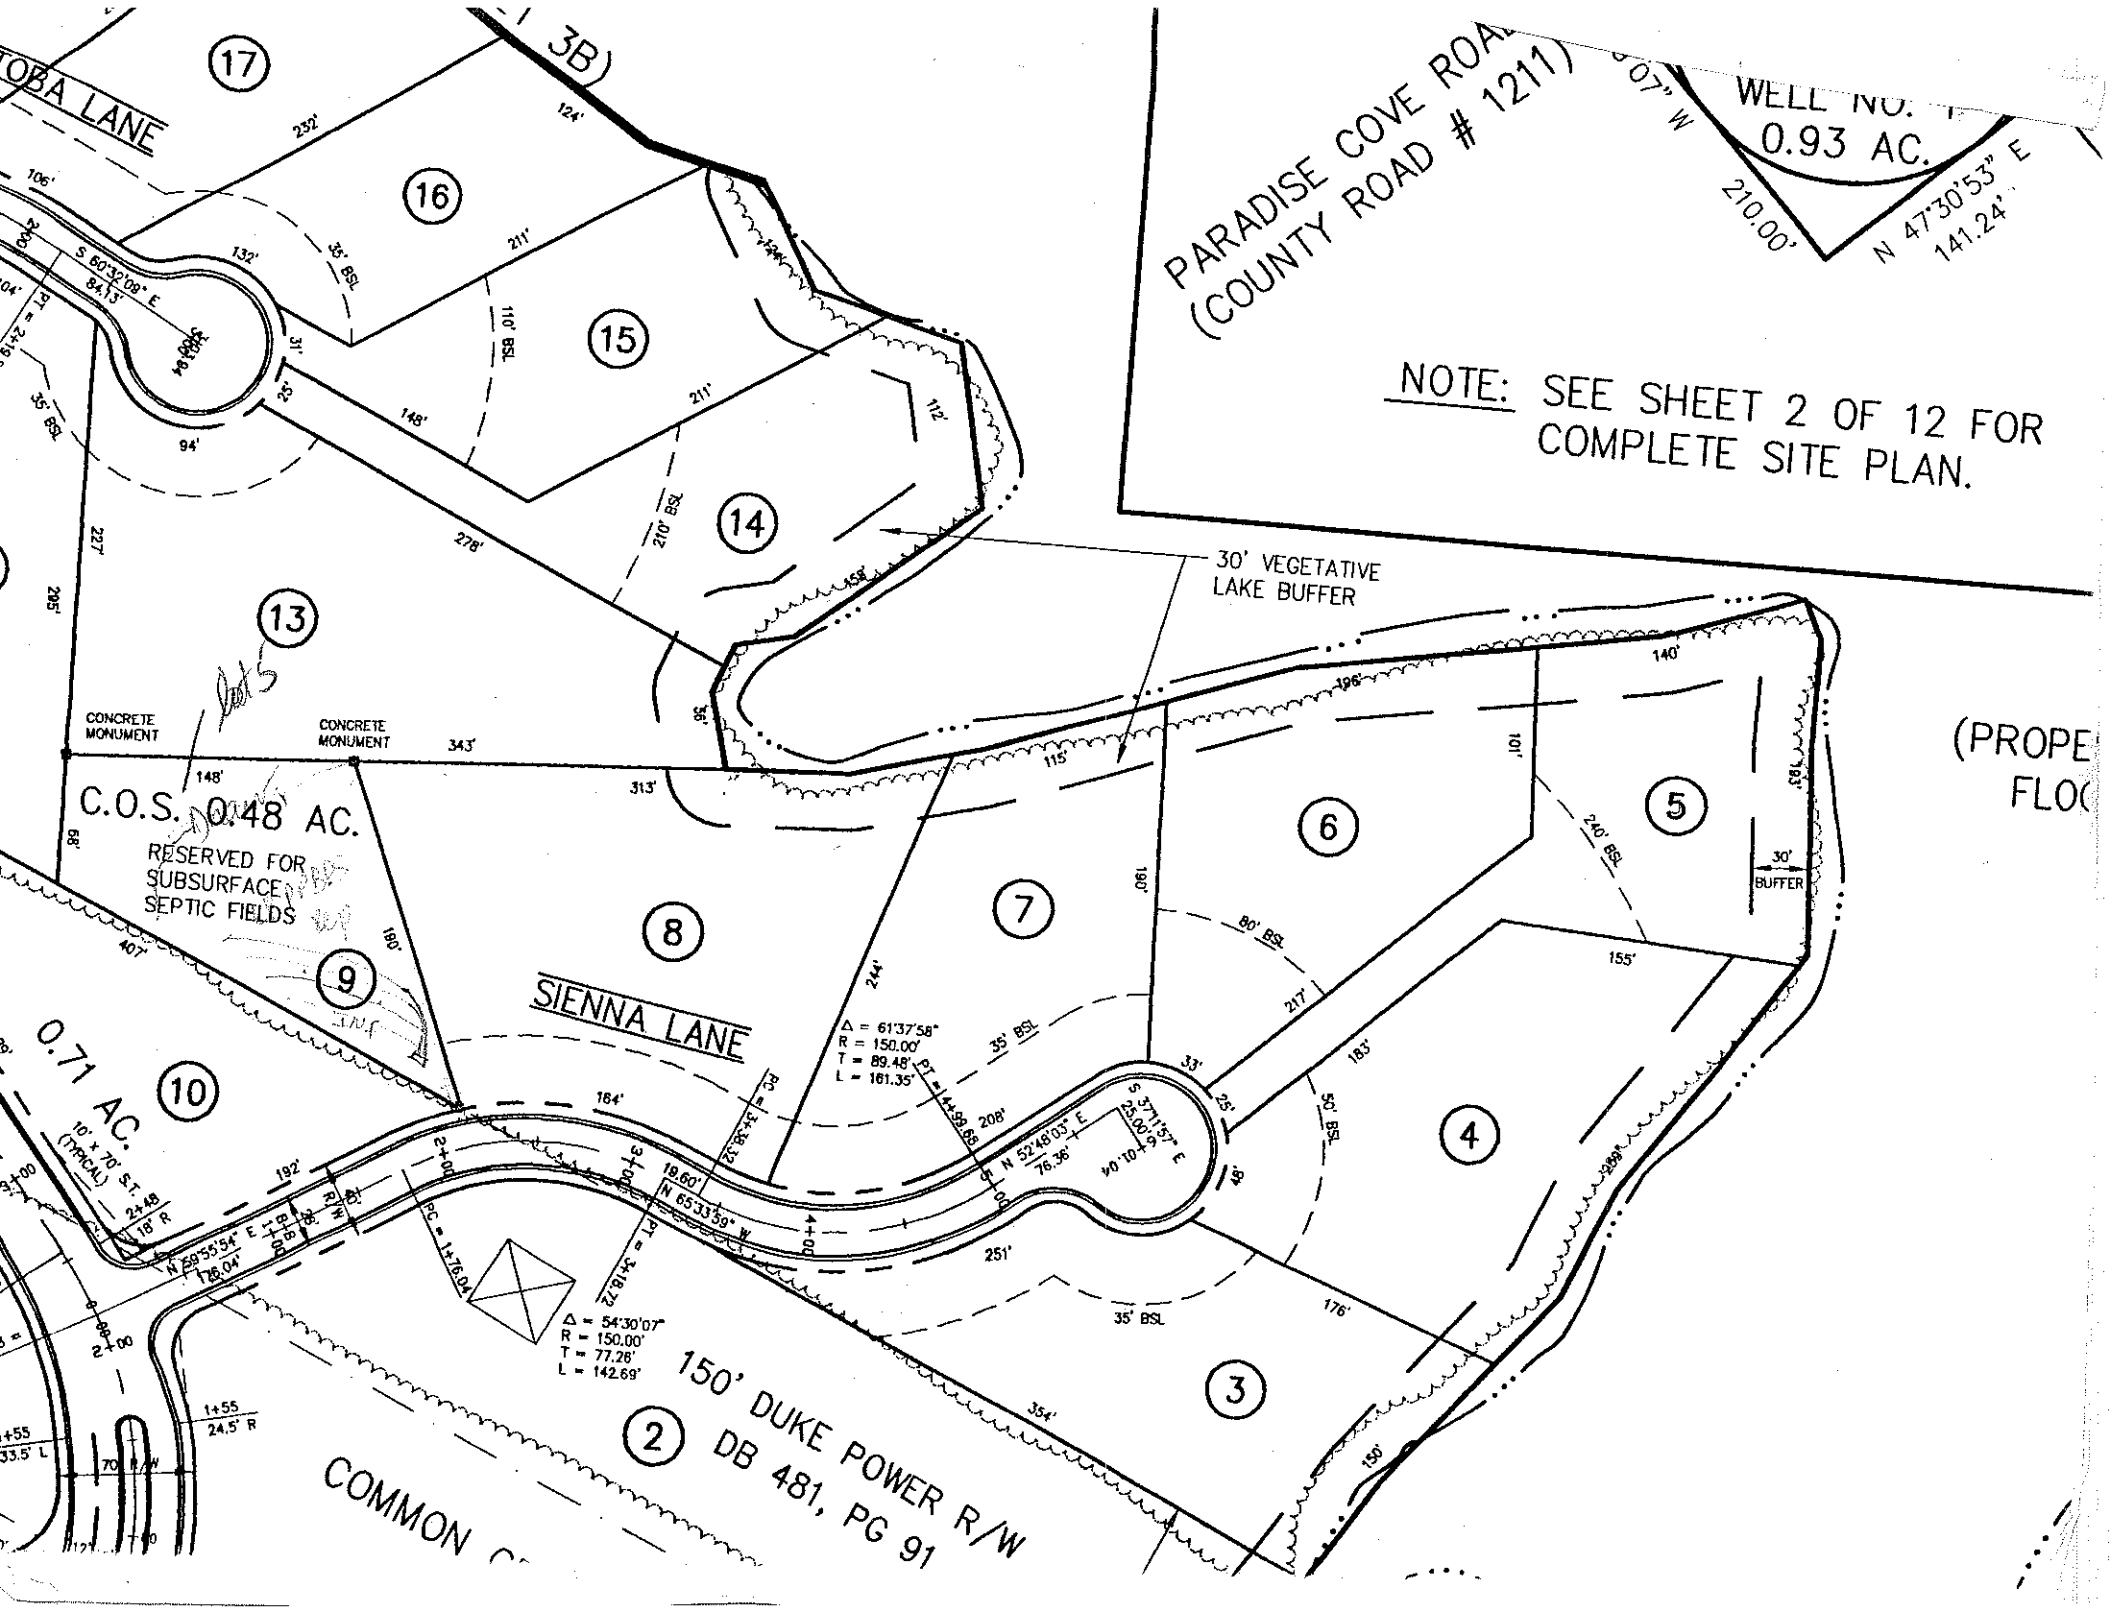
APPLICANT: CKT Pennock OWNER: AGENT: PHONE: ____
ADDRESS: ____ APPLICATION DATE: ____ DATE EVALUATED: ____
PROPOSED FACILITY: ____
PROPERTY SIZE: ____
LOCATION OF SITE: Lot 9 Septic area for lots
WATER SUPPLY: On-Site Well ____ Comm. Well ____ Public ____ Other ____ EVAL. METHOD: Auger Boring ✓ Pit ____ Cut ____

PROFILE	.1940 LANDSCP POS. (%)	HORIZON DEPTH (IN.)	.1941 STRUCTURE/TEXTURE	.1941 MINERALOGY/ CONSISTENCE	.1942 WETNESS COND.	.1944 RESTRICT HORIZONS	.1948 CLASS OF HORIZ	1943/ 1956 SAPRLT CLASS.	HORIZON LTAR
1		0-7	gr bk scl	vfr					.3
		7-30	sbk sc	fi					
		30+	wk sbk. sc cl	fi					
2									
3									
4									
5									

AVAILABLE SPACE (.1945): ____ SITE CLASSIFICATION (.1948): ____ SITE LONG-TERM ACCEPTANCE RATE: .3

EVALUATED BY: ____ OTHER(S) PRESENT: ____

COMMENTS: Also 4" PVC + Irrd w/ 1" PVC Begin Natural


PARADISE COVE ROAD
(COUNTY ROAD # 1211)
WELL NO.
0.93 AC.
210.00'
N 47°30'53" E
141.24'
NOTE: SEE SHEET 2 OF 12 FOR COMPLETE SITE PLAN.
30' VEGETATIVE LAKE BUFFER
CONCRETE MONUMENT
CONCRETE MONUMENT
343'
C.O.S. 0.48 AC.
RESERVED FOR SUBSURFACE SEPTIC FIELDS
SIENNA LANE
0.71 AC.
10' x 70' S.T. (TYPICAL)
150' DUKE POWER R/W
DB 481, PG 91
COMMON
Δ = 61°37'58"
R = 150.00'
T = 89.48'
L = 161.35'
Δ = 54°30'07"
R = 150.00'
T = 77.26'
L = 142.69'
30' BUFFER
35' BSL
50' BSL
80' BSL
110' BSL
210' BSL
240' BSL
(PROPE
FLO(