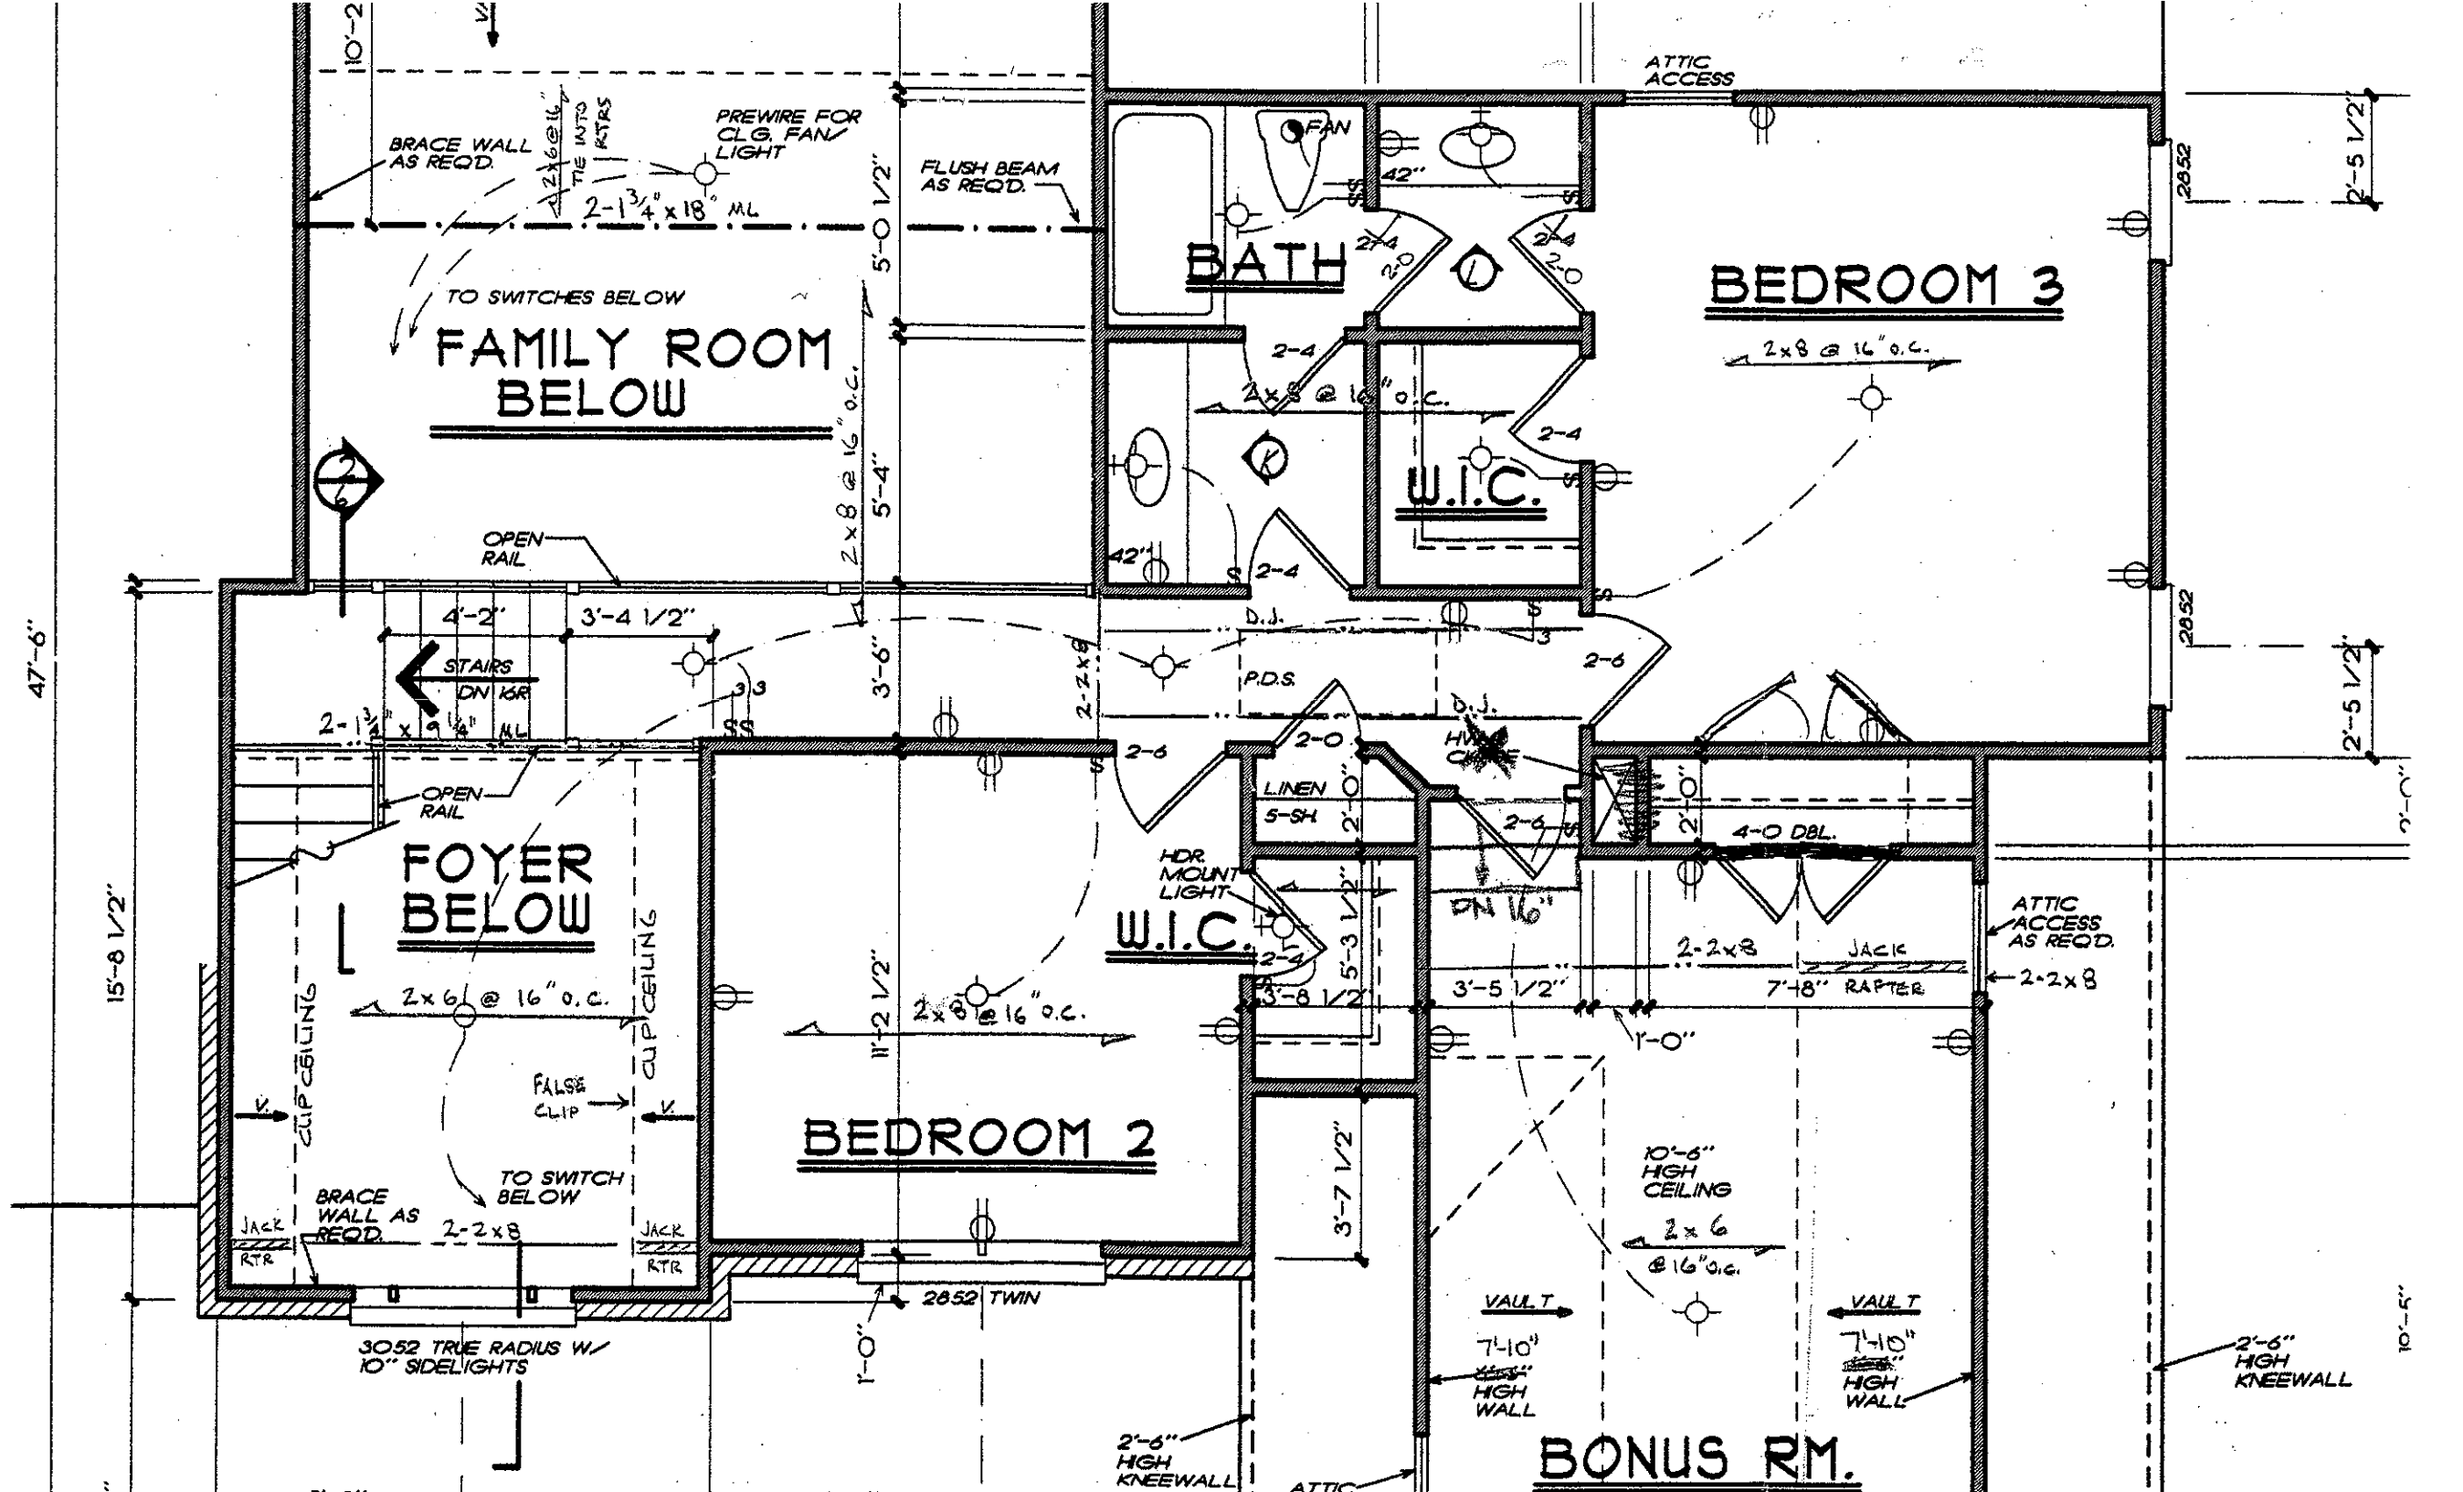

ATTIC ACCESS
BRACE WALL AS REQ'D.
PREWIRE FOR CLG. FAN LIGHT
2x6 @ 16" TIE INTO RTRS
2-1 3/4" x 18" ML
FLUSH BEAM AS REQ'D.
TO SWITCHES BELOW
FAMILY ROOM BELOW
BATH
FAN
42"
2-4
2-0
BEDROOM 3
2x8 @ 16" O.C.
W.I.C.
OPEN RAIL
4'-2"
3'-4 1/2"
STAIRS DN IGR
2-1 3/4" x 9 1/4" ML
D.J.
P.D.S.
2-2x8
2-6
LINEN 5-SH.
HDR. MOUNT LIGHT
4-0 DBL.
FOYER BELOW
W.I.C.
DN 16"
2-2x8
JACK
7'-8" RAFTER
ATTIC ACCESS AS REQ'D.
2-2x8
2x6 @ 16" O.C.
CLG CEILING
FALSE CLIP
TO SWITCH BELOW
BRACE WALL AS REQ'D.
2-2x8
JACK RTR
BEDROOM 2
2852 TWIN
3052 TRUE RADIUS W/ 10" SIDELIGHTS
10'-6" HIGH CEILING
2 x 6 @ 16" O.C.
VAULT
7'-10" HIGH WALL
2'-6" HIGH KNEEWALL
BONUS RM.
47'-6"
15'-8 1/2"
10'-2"
5'-0 1/2"
5'-4"
3'-6"
11'-2 1/2"
3'-7 1/2"
5'-3 1/2"
3'-8 1/2"
3'-5 1/2"
1'-0"
2'-5 1/2"
2'-0"
10'-5"