IREDELL COUNTY HEATLH DEPARTMENT

PAGE 2: *SITE PLAN WORKSHEET*

SEE THE SAMPLE SITE PLAN BELOW. INCOMPLETE SITE PLANS WILL BE RETURNED TO YOU FOR COMPLETION AND MAY RESULT IN A DELAY IN THE ISSUANCE OF YOUR SEPTIC SYSTEM PERMIT!!!

Place an (X) beside each item as you complete the site plan:

____ **Property Line measurements are clearly identified...**
____ **All proposed structures are indicated...**
SHOW: proposed house or business footprint, wells, water lines, patios, pools and decks, and any other item that will occupy space on the site
____ **Front and side setbacks from property line...**
____ **Preferred driveway location and configuration, preferred well location...**
____ **Area you prefer your septic system to be placed...**
____ **North arrow, or other sufficient indicator of direction...**


Circle N/A on the following if appropriate:


____ **Location of septic systems and wells within 100' of your property... N/A**
____ **Location of easements and rights of ways on your property... N/A**
____ **Location of any designated wetlands on the property... N/A**

Signature: Jose Capellan Yanolia Capellan 7/13/06
Property owner or owner's legal representative signature (SIGNATURE REQUIRED) **DATE**

USE THIS SPACE TO DRAW YOUR SITE PLAN

See attached map

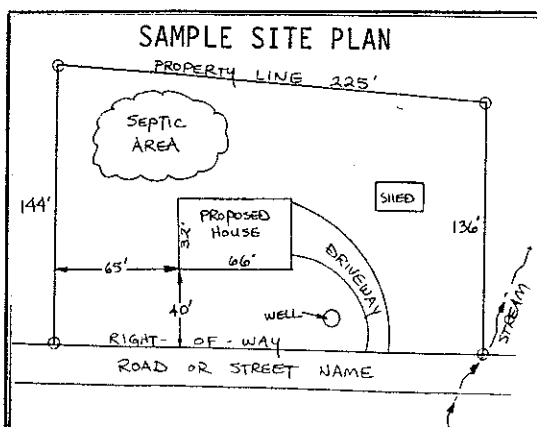

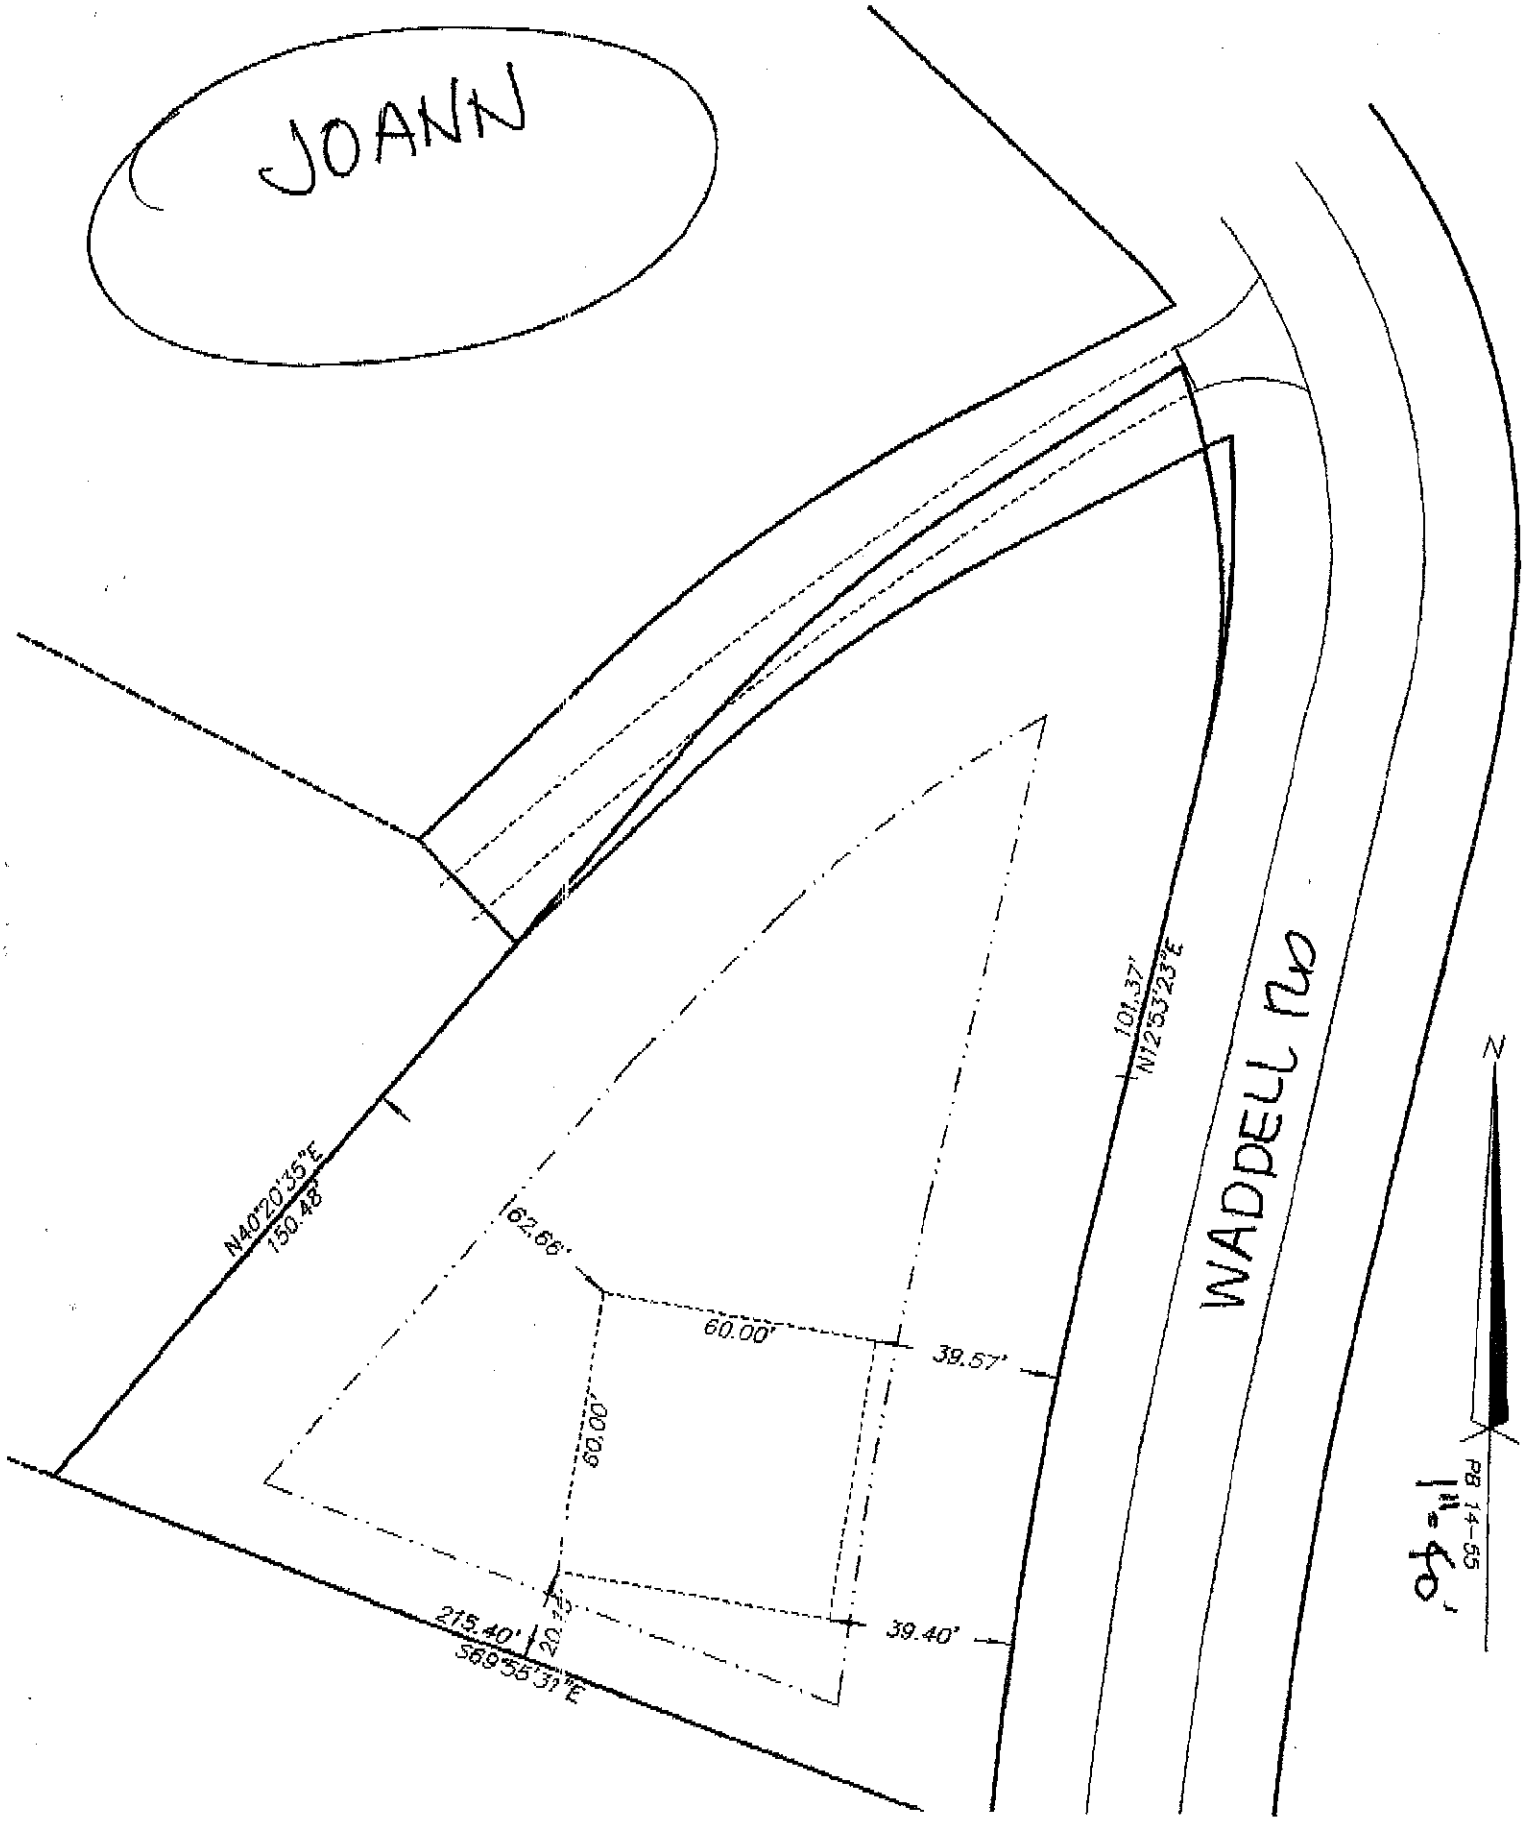
JOANN
WADDELL Rd
N40°20'35"E
150.48'
62.66'
60.00'
39.57'
60.00'
39.40'
215.40'
S69°55'31"E
101.37'
N12°53'23"E
N
PB 14-55
1"=40'