DEPARTMENT OF ENVIRONMENT AND NATURAL RESOURCES
DIVISION OF ENVIRONMENTAL HEALTH
ON-SITE WASTEWATER SECTION

Sheet ___ of ___
PROPERTY ID #: _____
COUNTY: _____

SOIL/SITE EVALUATION
for ON-SITE WASTEWATER SYSTEM

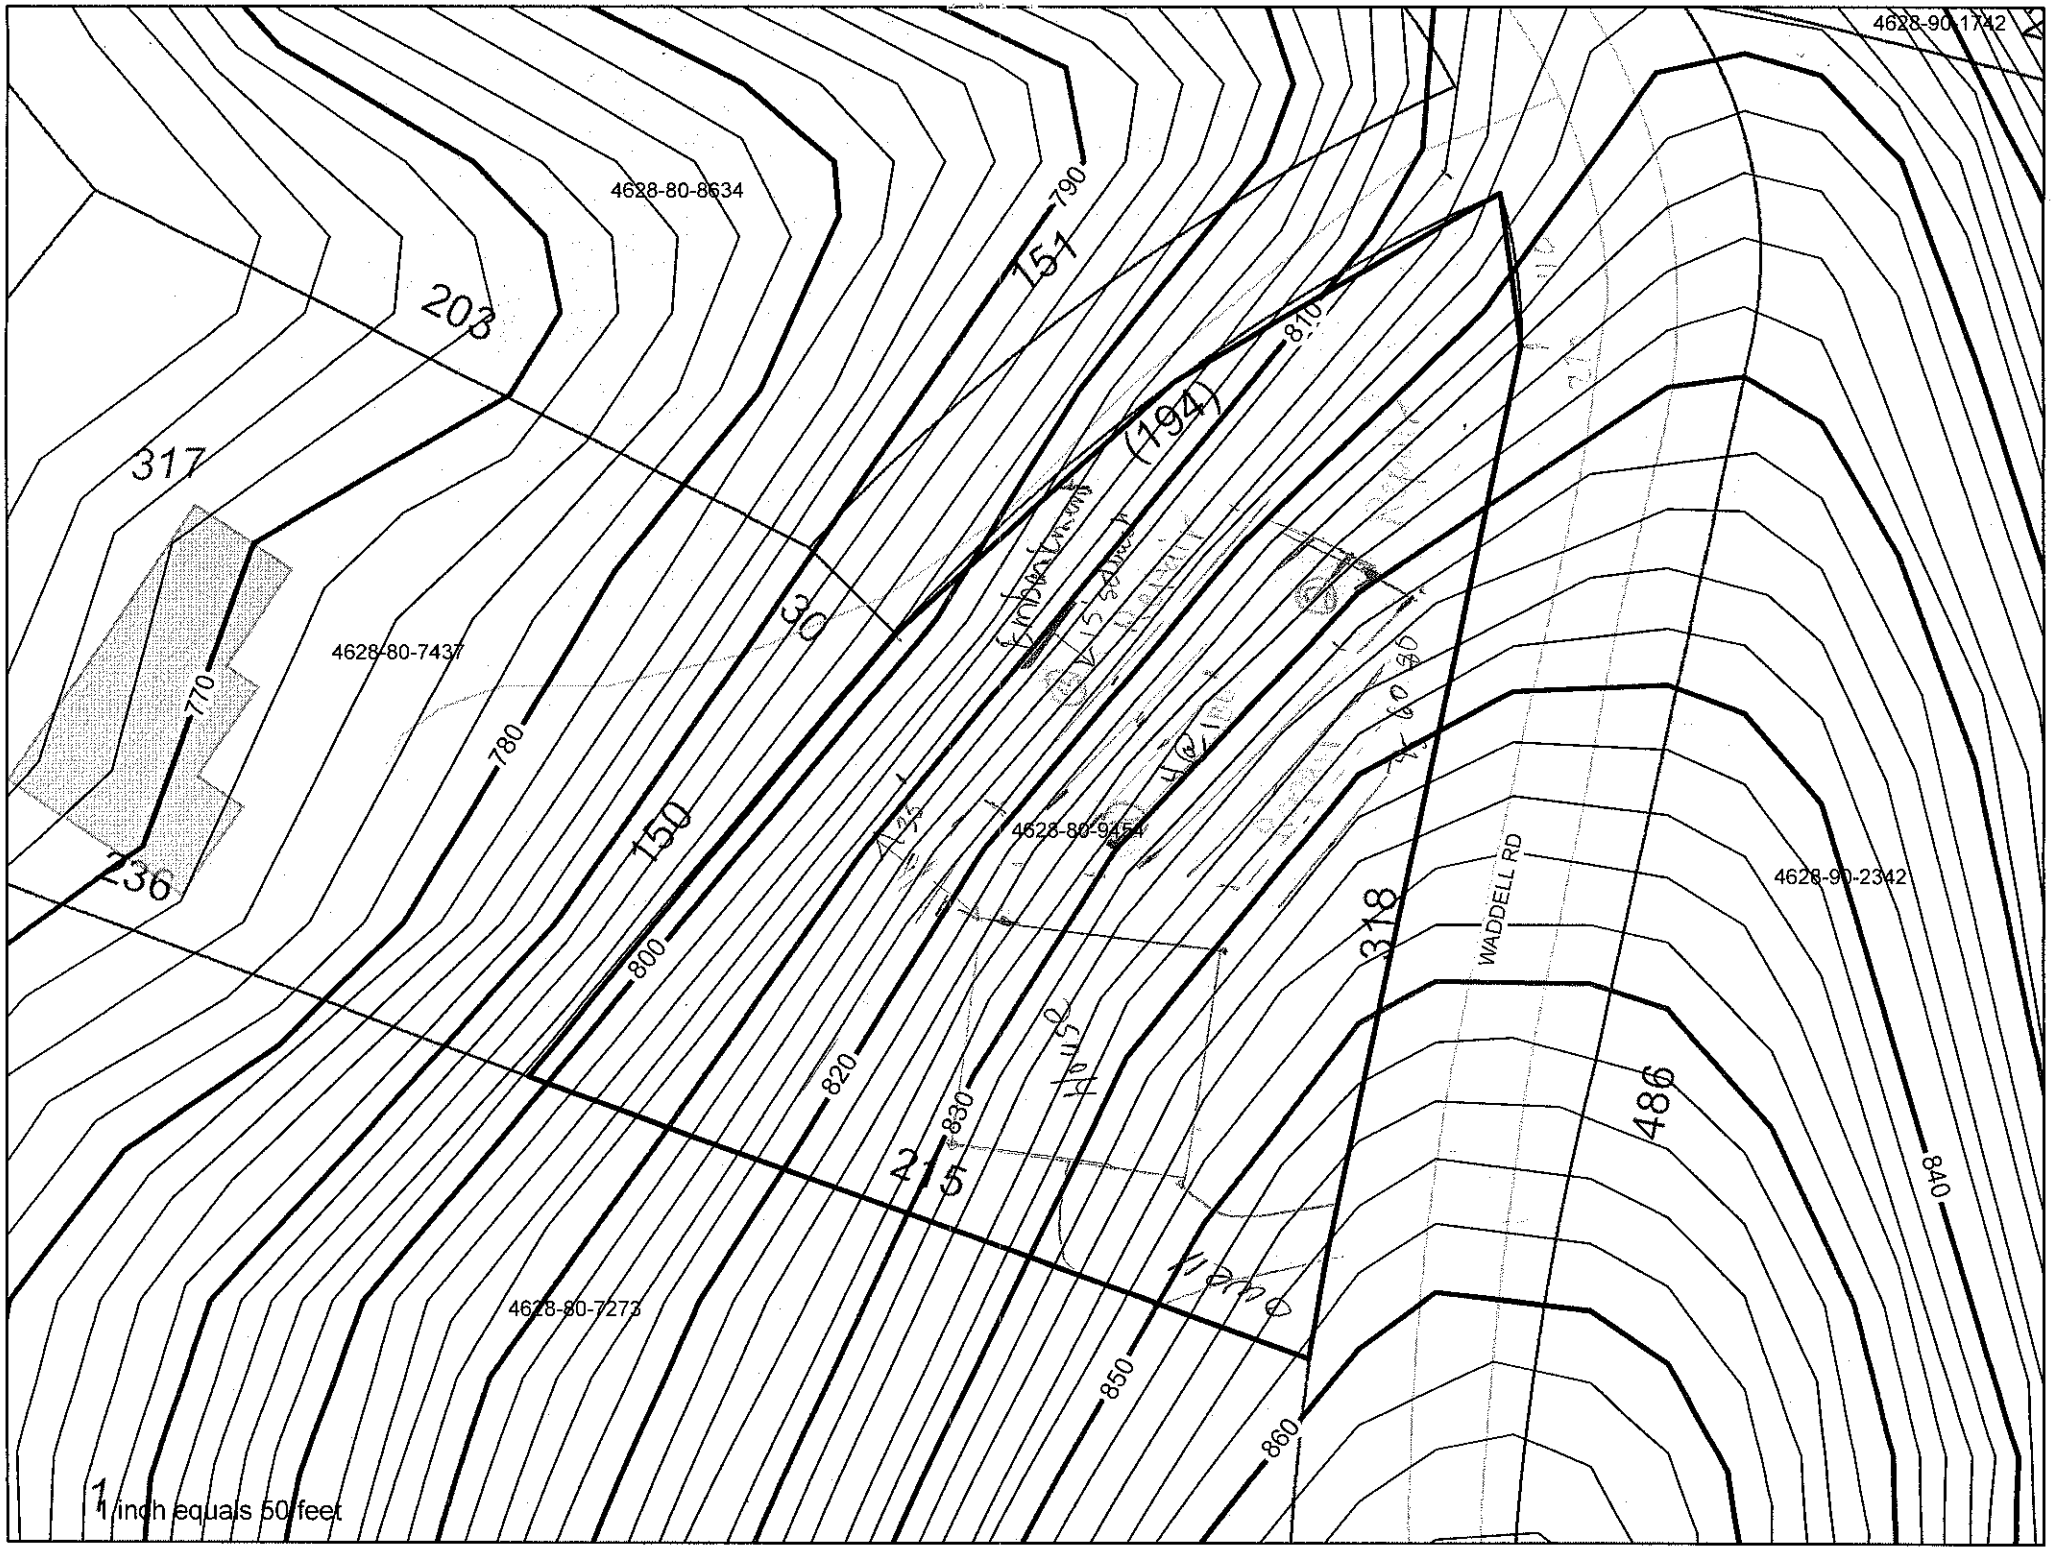
OWNER: Joann Rosinski
ADDRESS: _____ APPLICATION DATE _____
PROPOSED FACILITY: _____ PROPOSED DESIGN FLOW (.1949): 480gpd DATE EVALUATED: 7-26-06
LOCATION OF SITE: Waddell Rd. Lot PROPERTY SIZE: _____
WATER SUPPLY: ☐ Private ☐ Public ☒ Well ☐ Spring ☐ Other _____ PROPERTY RECORDED: _____
EVALUATION METHOD: ☒ Auger Boring ☐ Pit ☐ Cut TYPE OF WASTEWATER: ☒ Sewage ☐ Industrial Process ☐ Mixed

PROFILE #	.1940 LANDSCAPE POSITION/ SLOPE %	HORIZON DEPTH (IN.)	SOIL MORPHOLOGY (.1941) .1941 STRUCTURE/ TEXTURE	.1941 CONSISTENCE/ MINERALOGY	OTHER PROFILE FACTORS .1942 SOIL WETNESS/ COLOR	.1943 SOIL DEPTH	.1956 SAPRO CLASS	.1944 RESTR HORIZ	PROFILE CLASS & LTAR
1	28% Linear	0-6	1gr sl			48			.3
		6-24	1sbk cl						
		24-38	1sbk cl						
		38-48	1sbk sl						
2		0-6	1gr sl			46			.3
		6-38	1sbk cl						
		38-46	1sbk/gr l						
		46	sl sap						
3	30% 15' above embank-ment	0-6	1gr sl			48			.3
		6-40	1sbk cl						
		40-48	1sbk l						
4									

DESCRIPTION	INITIAL SYSTEM	REPAIR SYSTEM
Available Space (.1945)	yes	yes
System Type(s)	25%	LPP and
Site LTAR	.3	.3

OTHER FACTORS (.1946): _____
SITE CLASSIFICATION (.1948): _____
EVALUATED BY: J. Melrillo
OTHER(S) PRESENT: _____

COMMENTS: Rock outcrop in center of house site


4628-90-1742
4628-80-8634
203
151
790
810
317
(194)
4628-80-7437
770
780
30
150
800
820
830
840
850
860
236
4628-80-9454
4628-90-2342
318
WADDELL RD
486
21
4628-80-7273
1 inch equals 50 feet