SETBACKS


15' Sideyard Setback
35' Minimum front yard setback
50' Setback from Lake

***

All setbacks must comply with septic requirements.

NOTES

Verify with owner trees that are to remain and elevations heights before clearing or digging

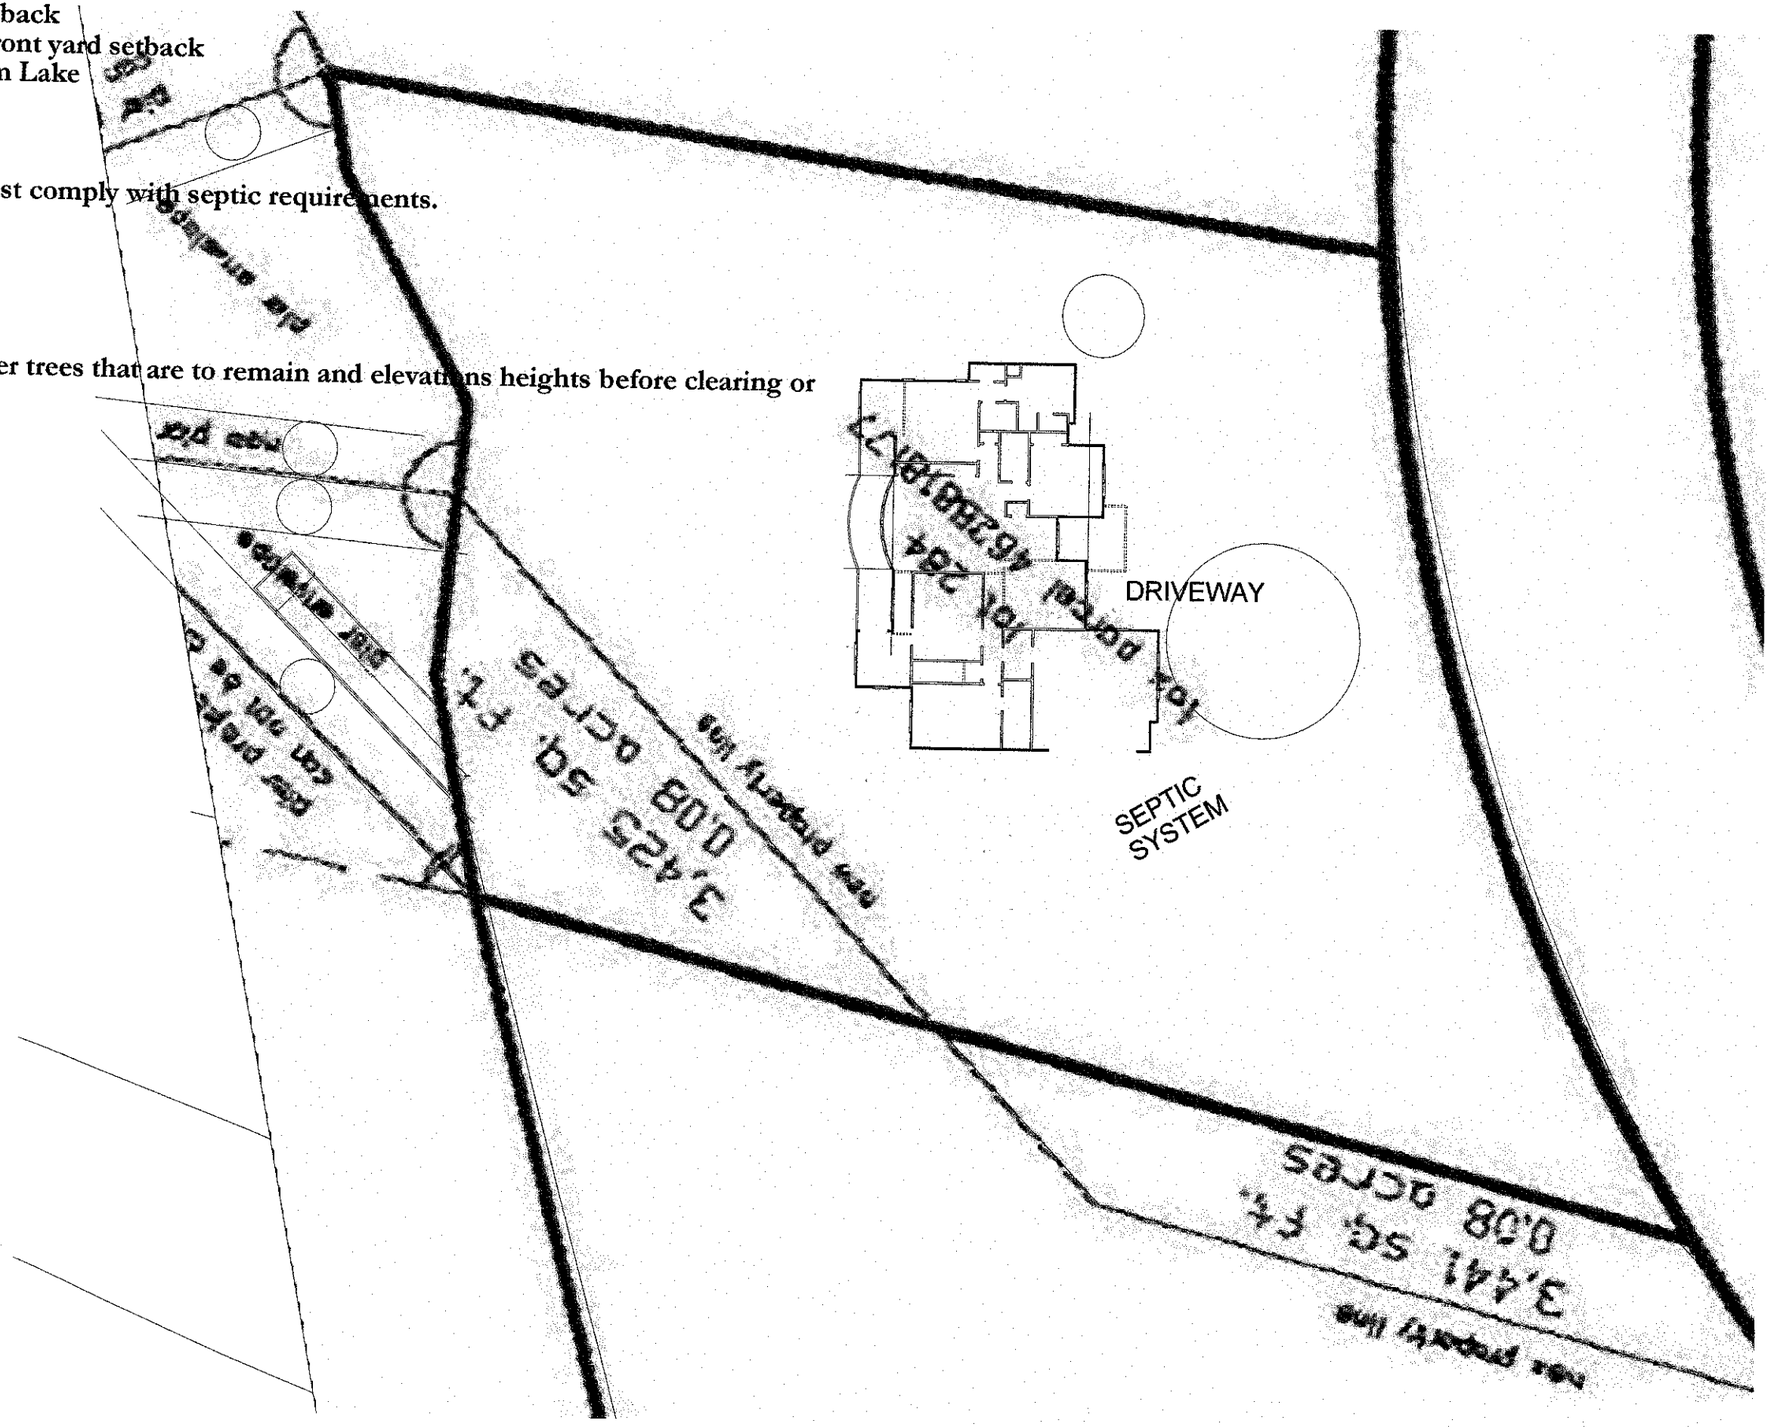

2

John & Helen Hartman
184 Waddell Road
Iredell County, NC

Summerwood Homes, LLC
173 West Marania Road
Mooresville, NC 28117
704-799-8085
704-799-8068 fax

CUSTOMER

CONTRACTOR

DATE