
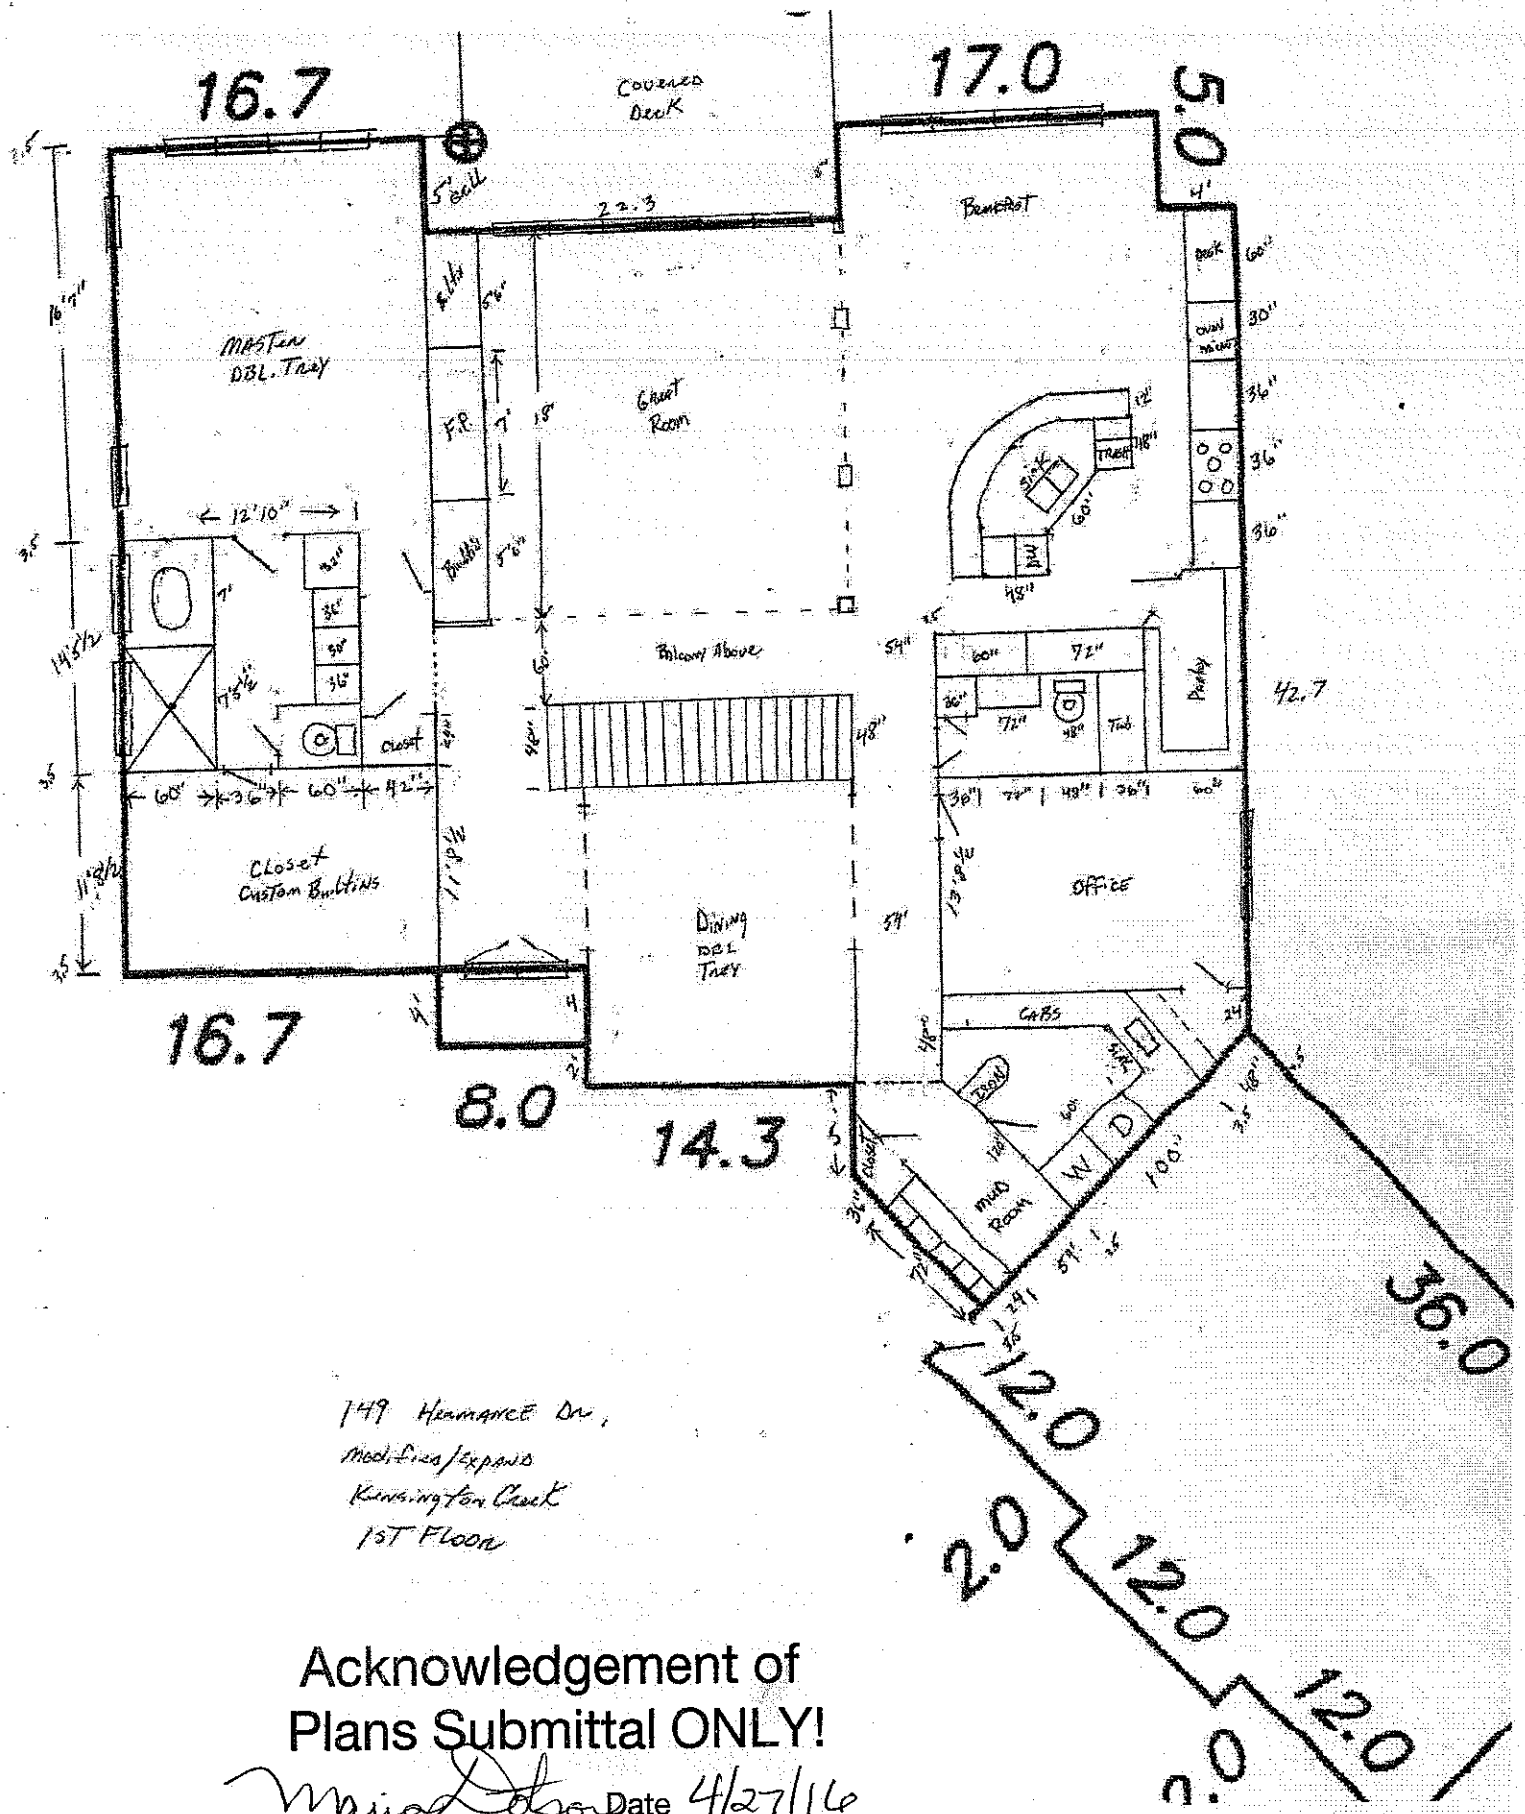


149 Hermance Dr,
Modifica/expans
Kensington Crest
1st Floor

Acknowledgement of Plans Submittal ONLY!

Maria Dotson Date 4/27/16

Date 4/27/16

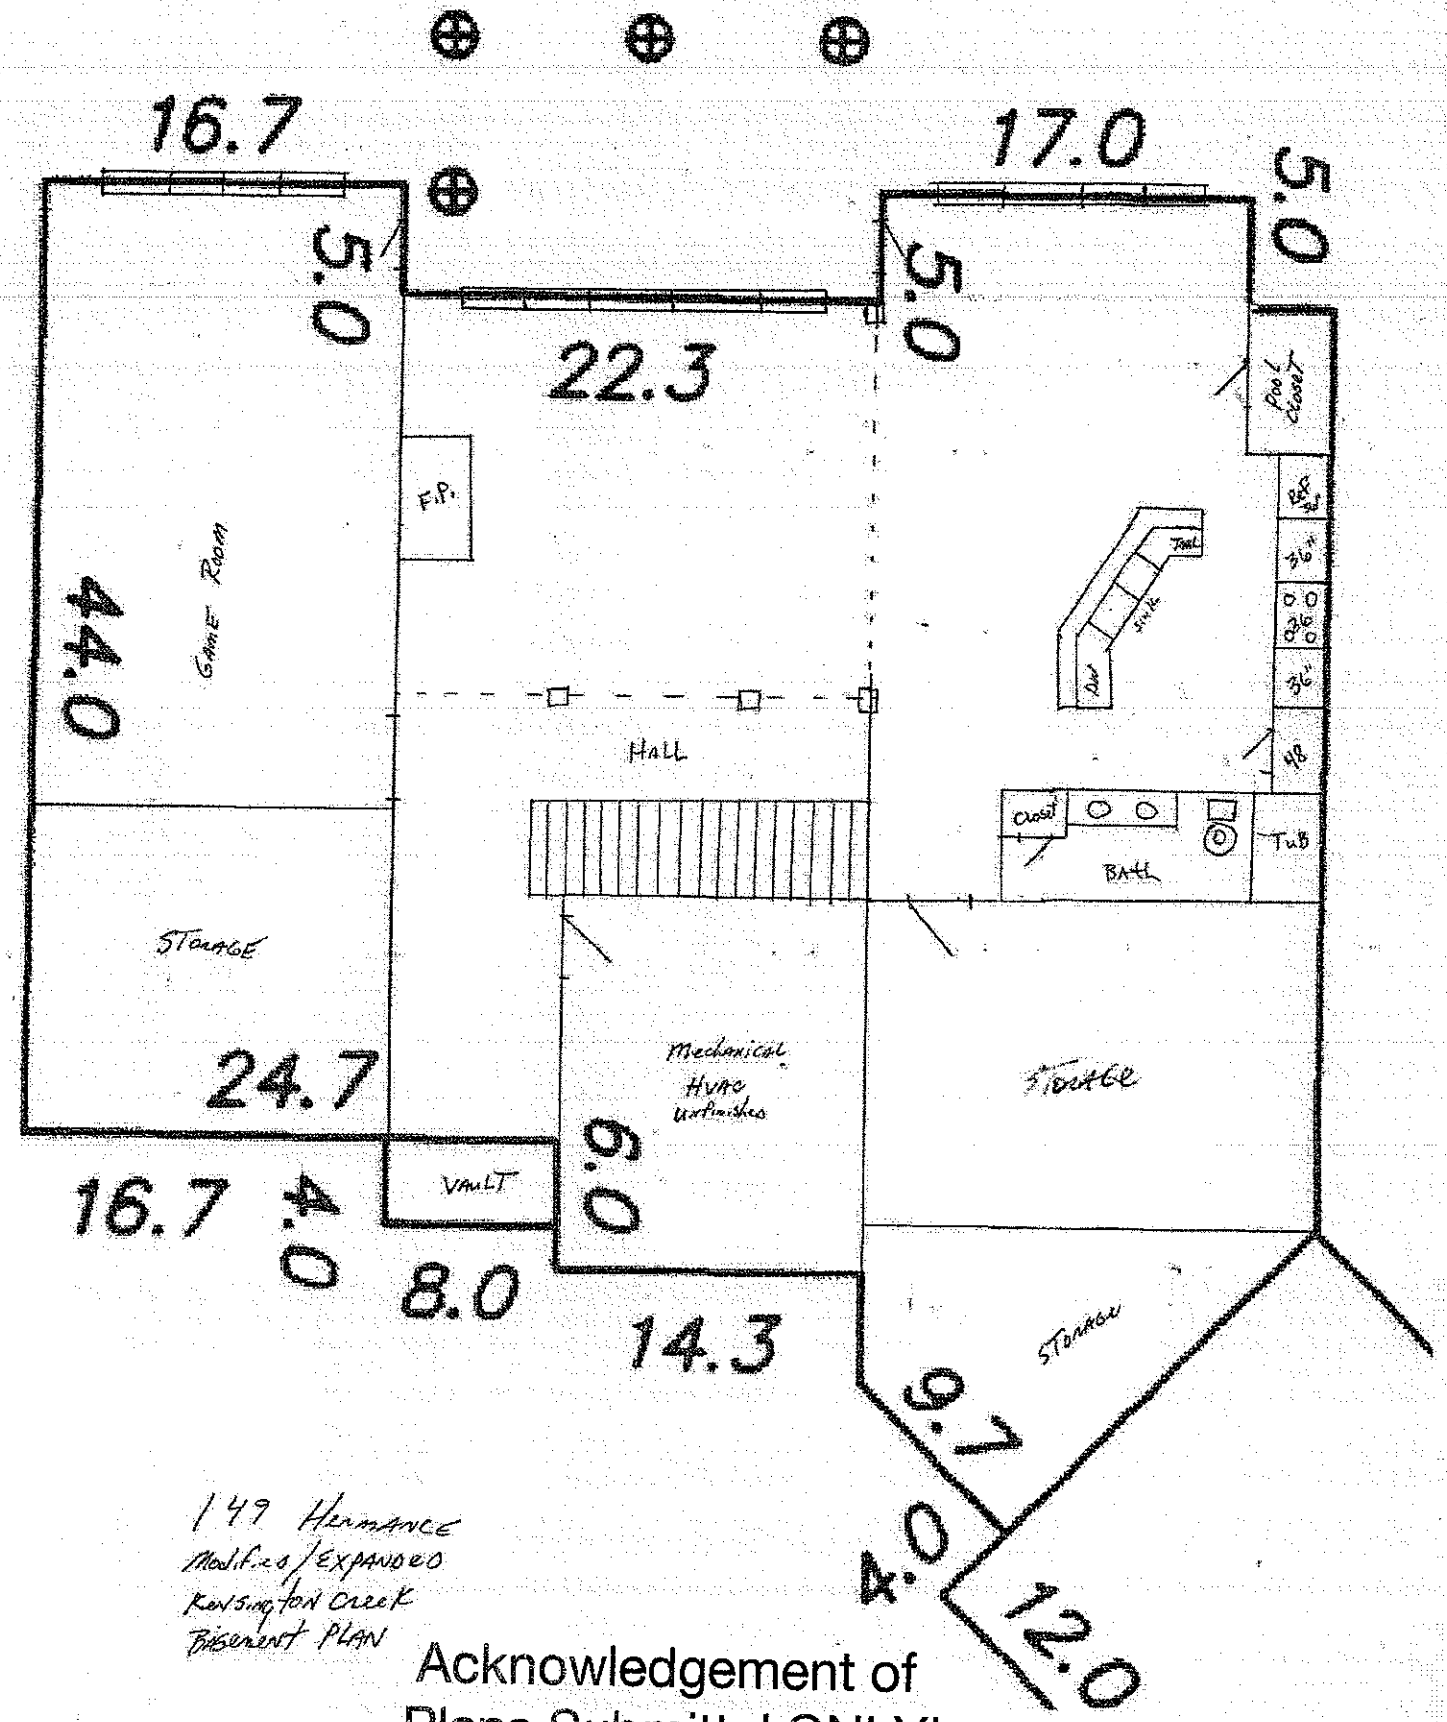


149 Hermance
Modifies/EXPANDED
Kensington Creek
BASEMENT PLAN

Acknowledgement of
Plans Submittal ONLY!

Maria Dolan Date 4/27/16

Emma Heller Date 4/27/16

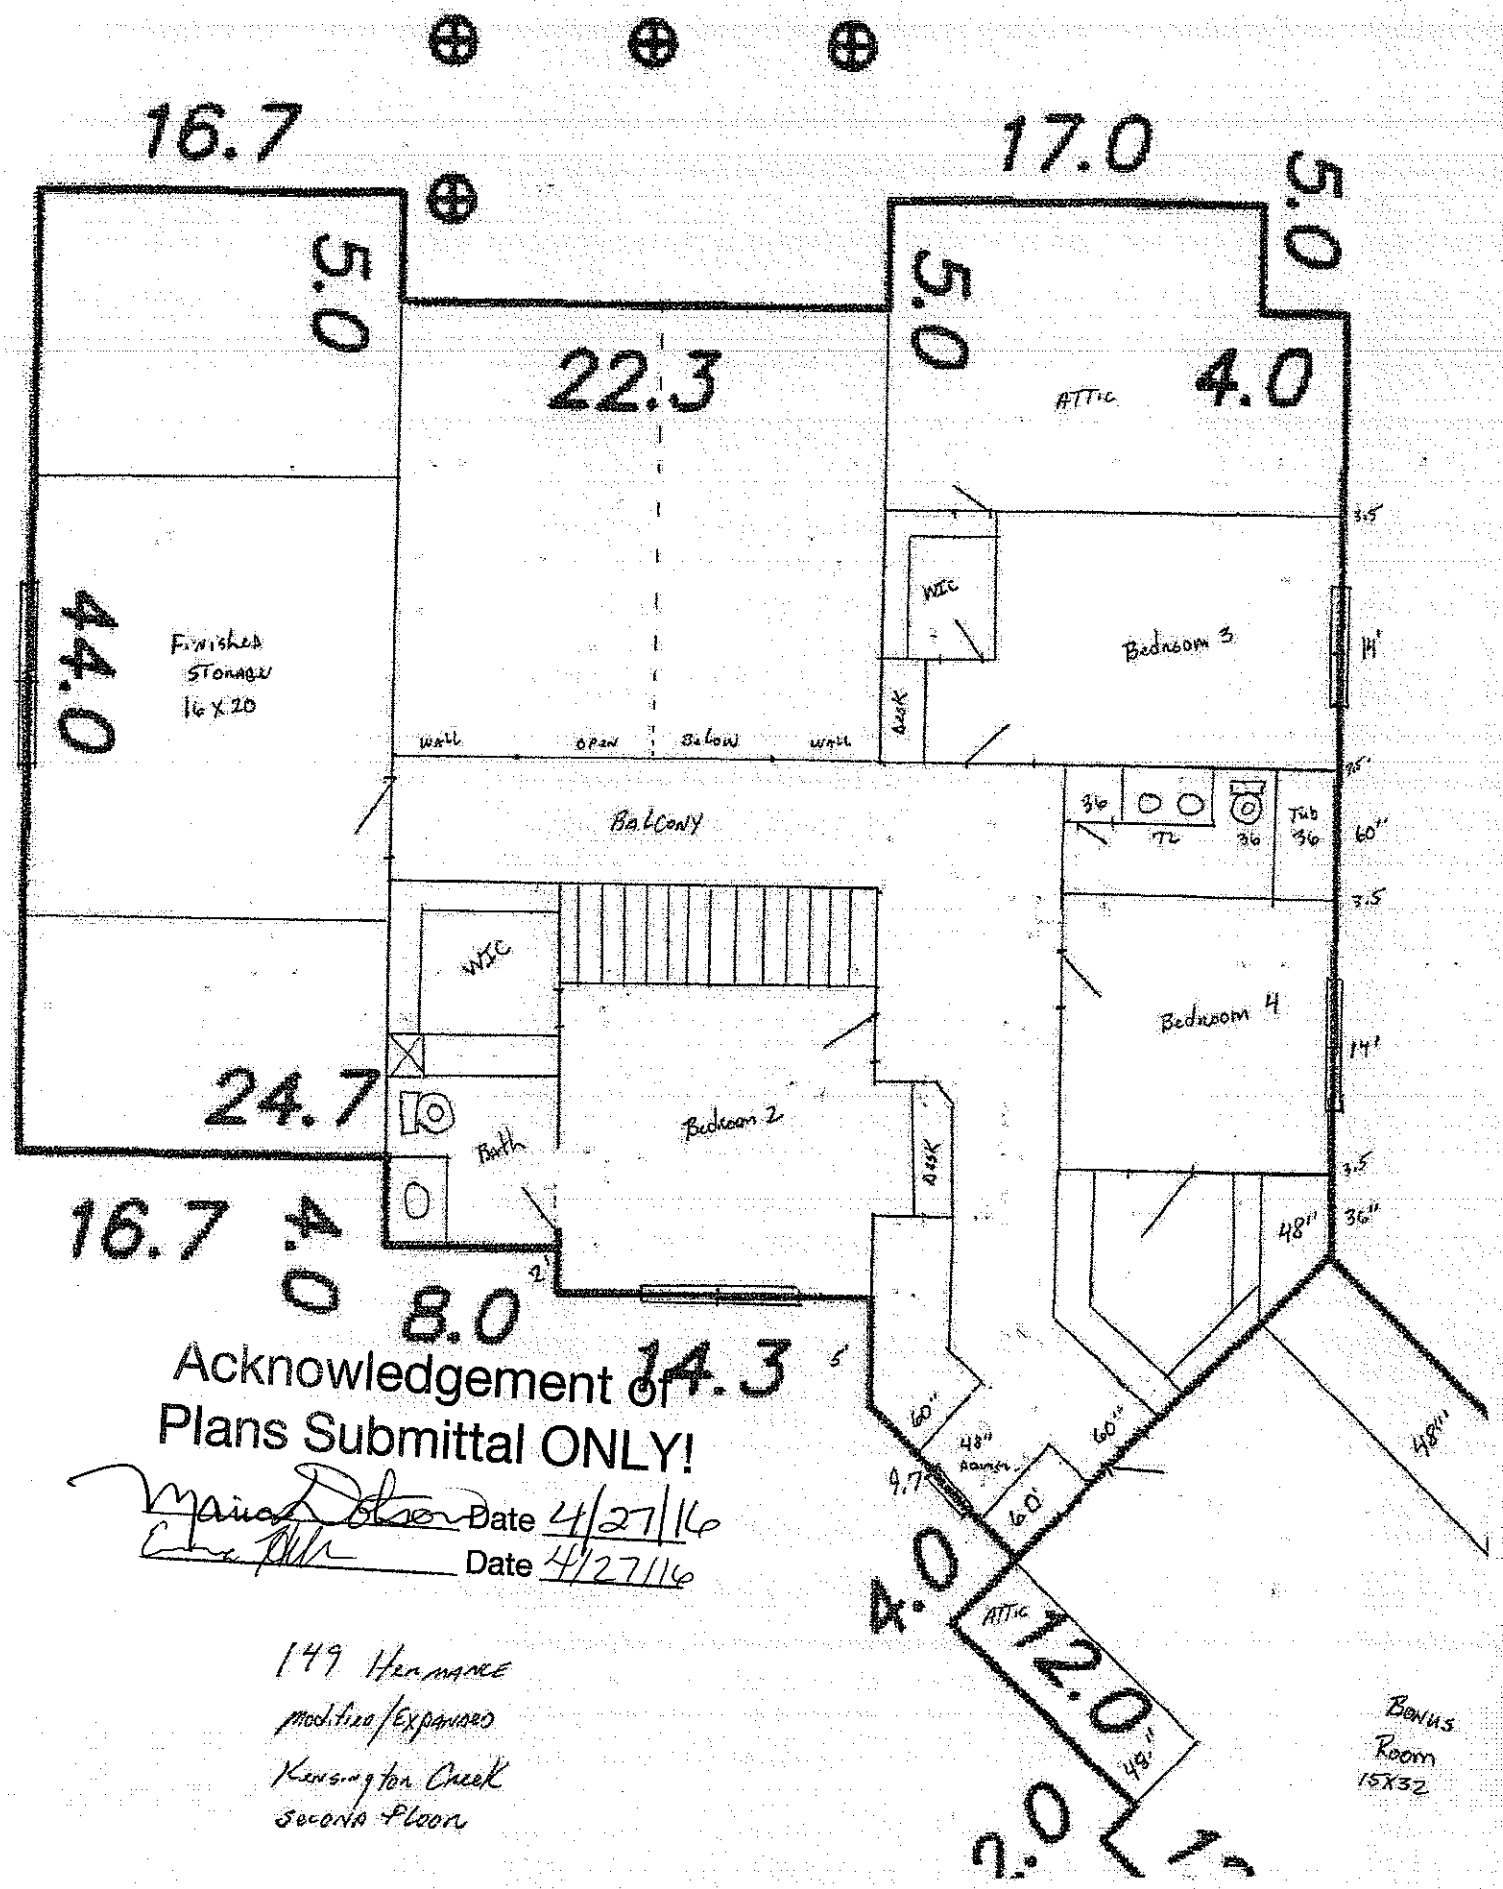

Acknowledgement of Plans Submittal ONLY!

Date 4/27/16

Date 4/27/16

149 Hermance
modified/expanded
Kensington Creek
second floor