(1)


APPROVED 4 BEDROOM PLAN

Acknowledgement Of
Plans Submittal ONLY!


Date 7-31-03

Date 7-31-03

ST PT

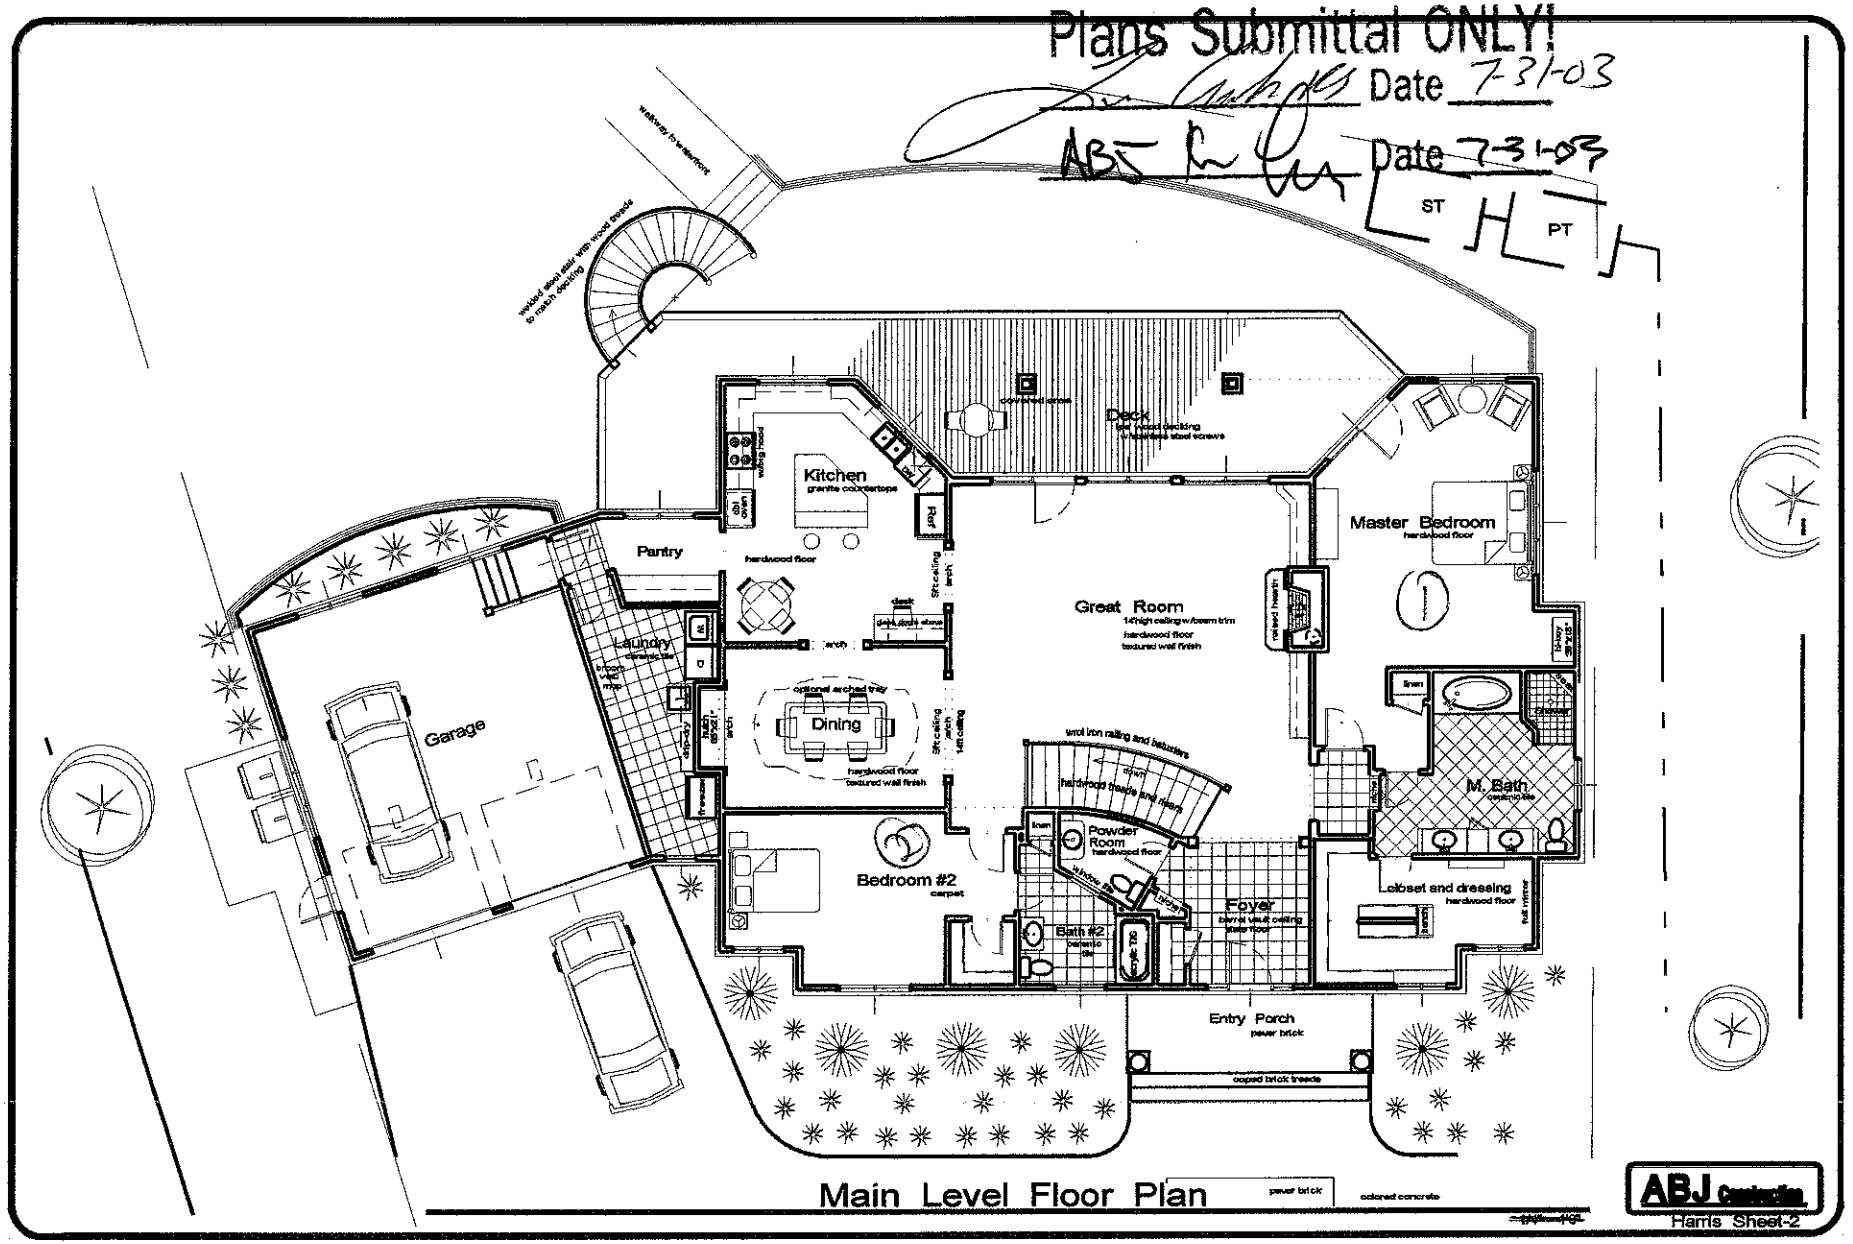

ABJ Construction
Harris Sheet-2

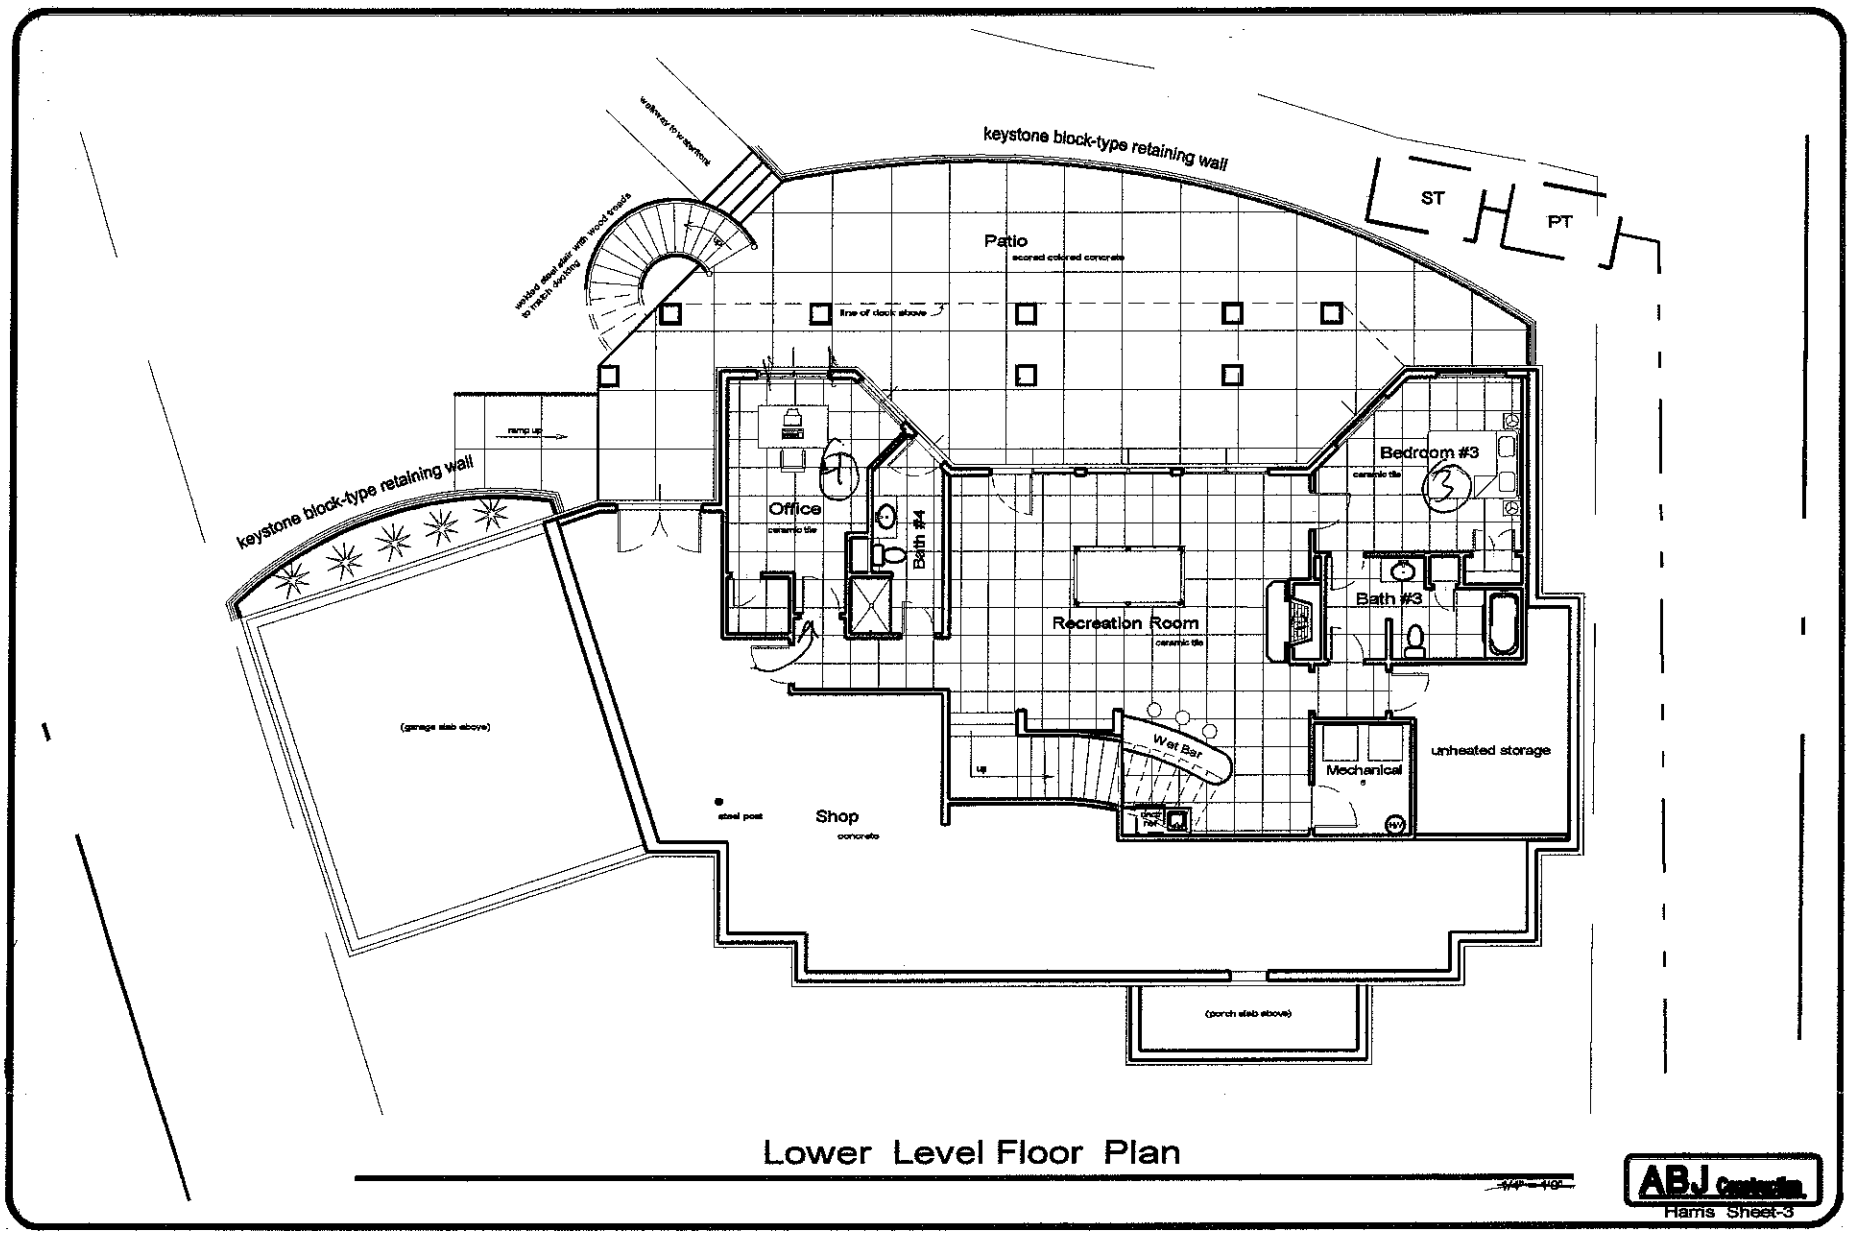

Lower Level Floor Plan

ABJ Construction

Harris Sheet-3