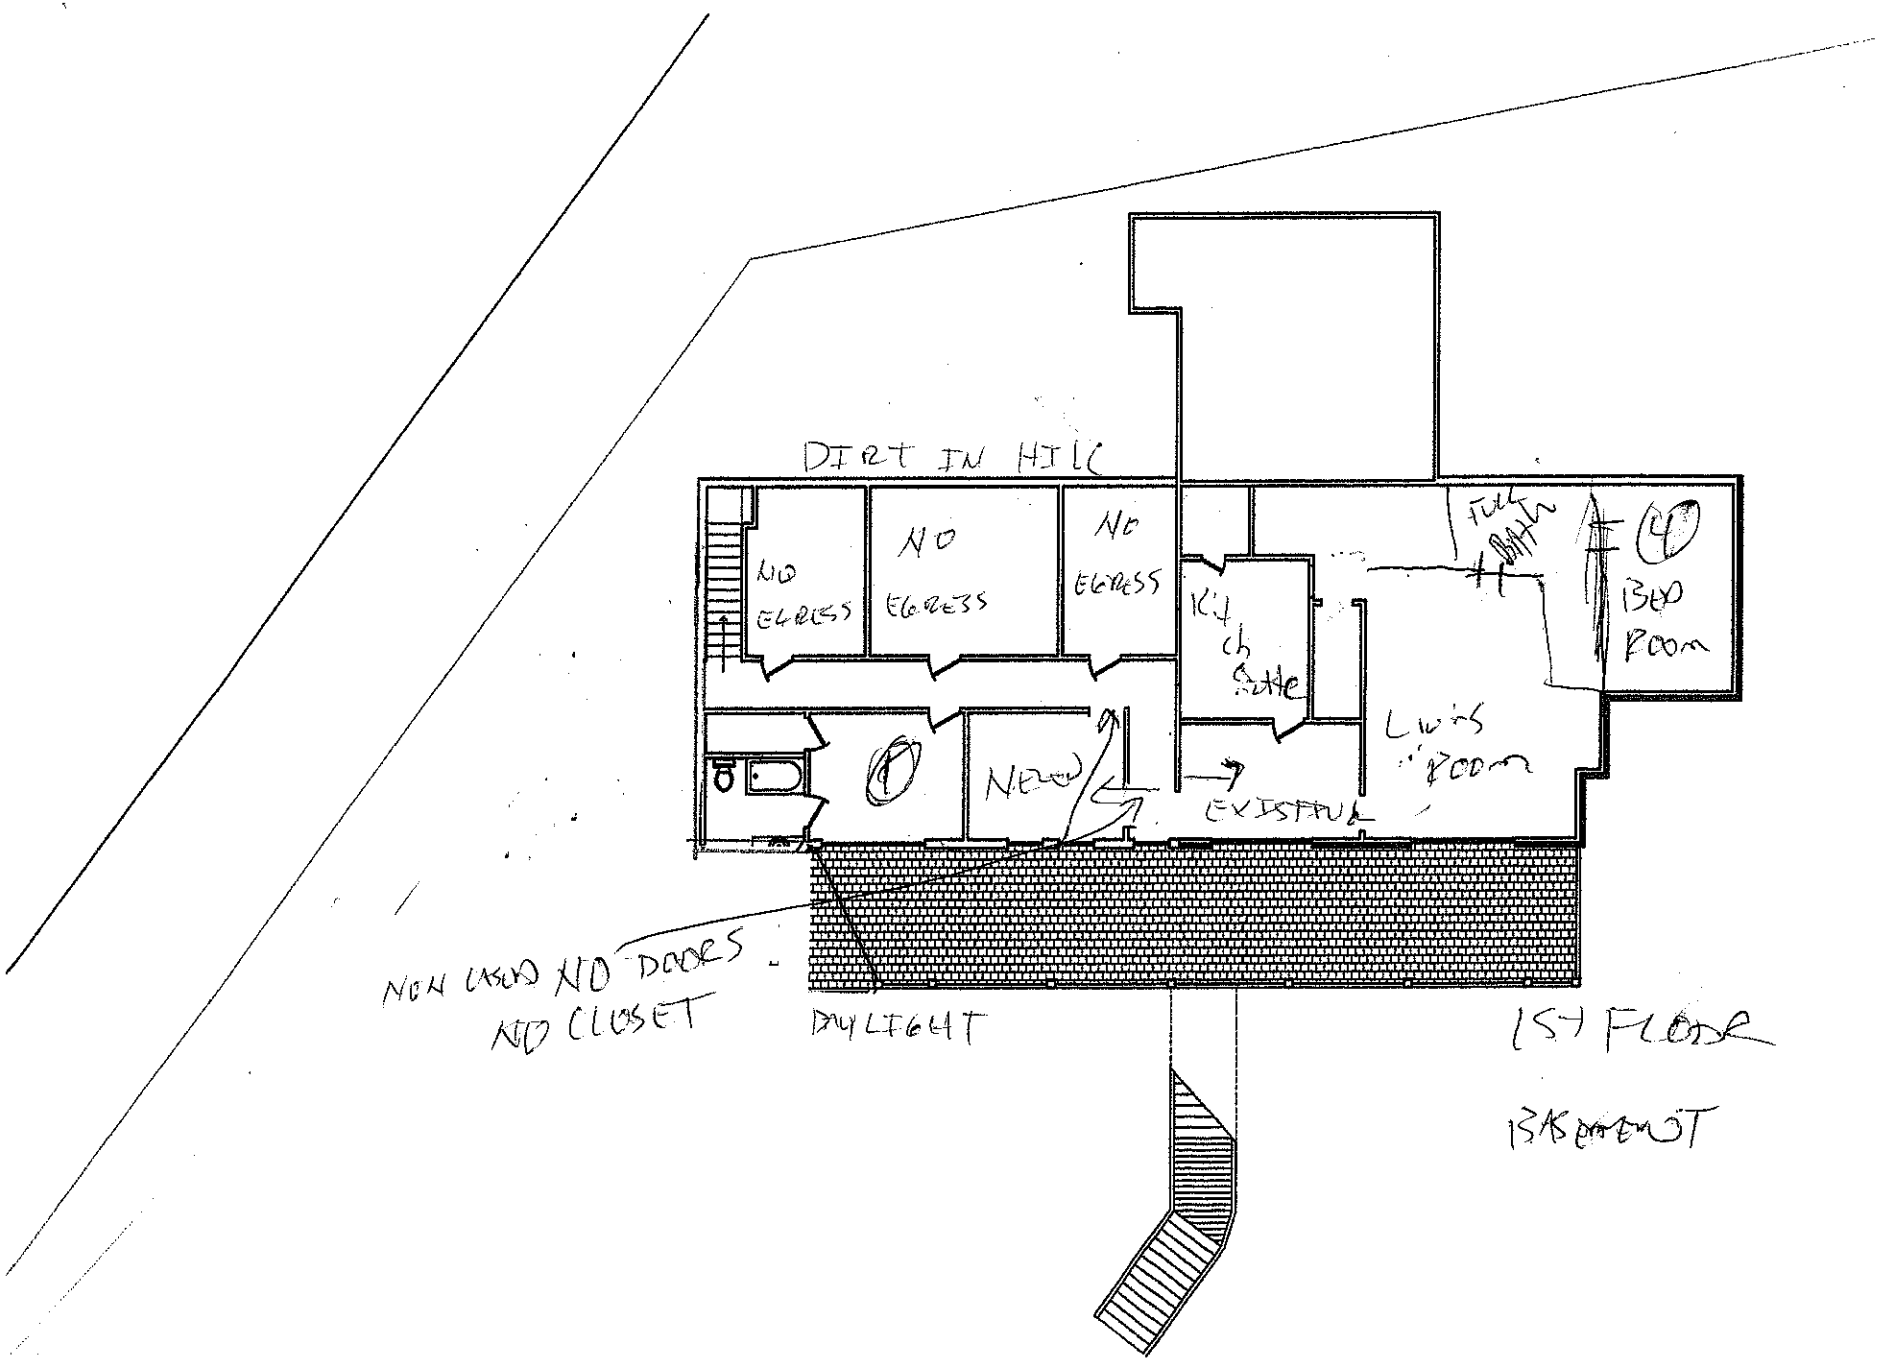
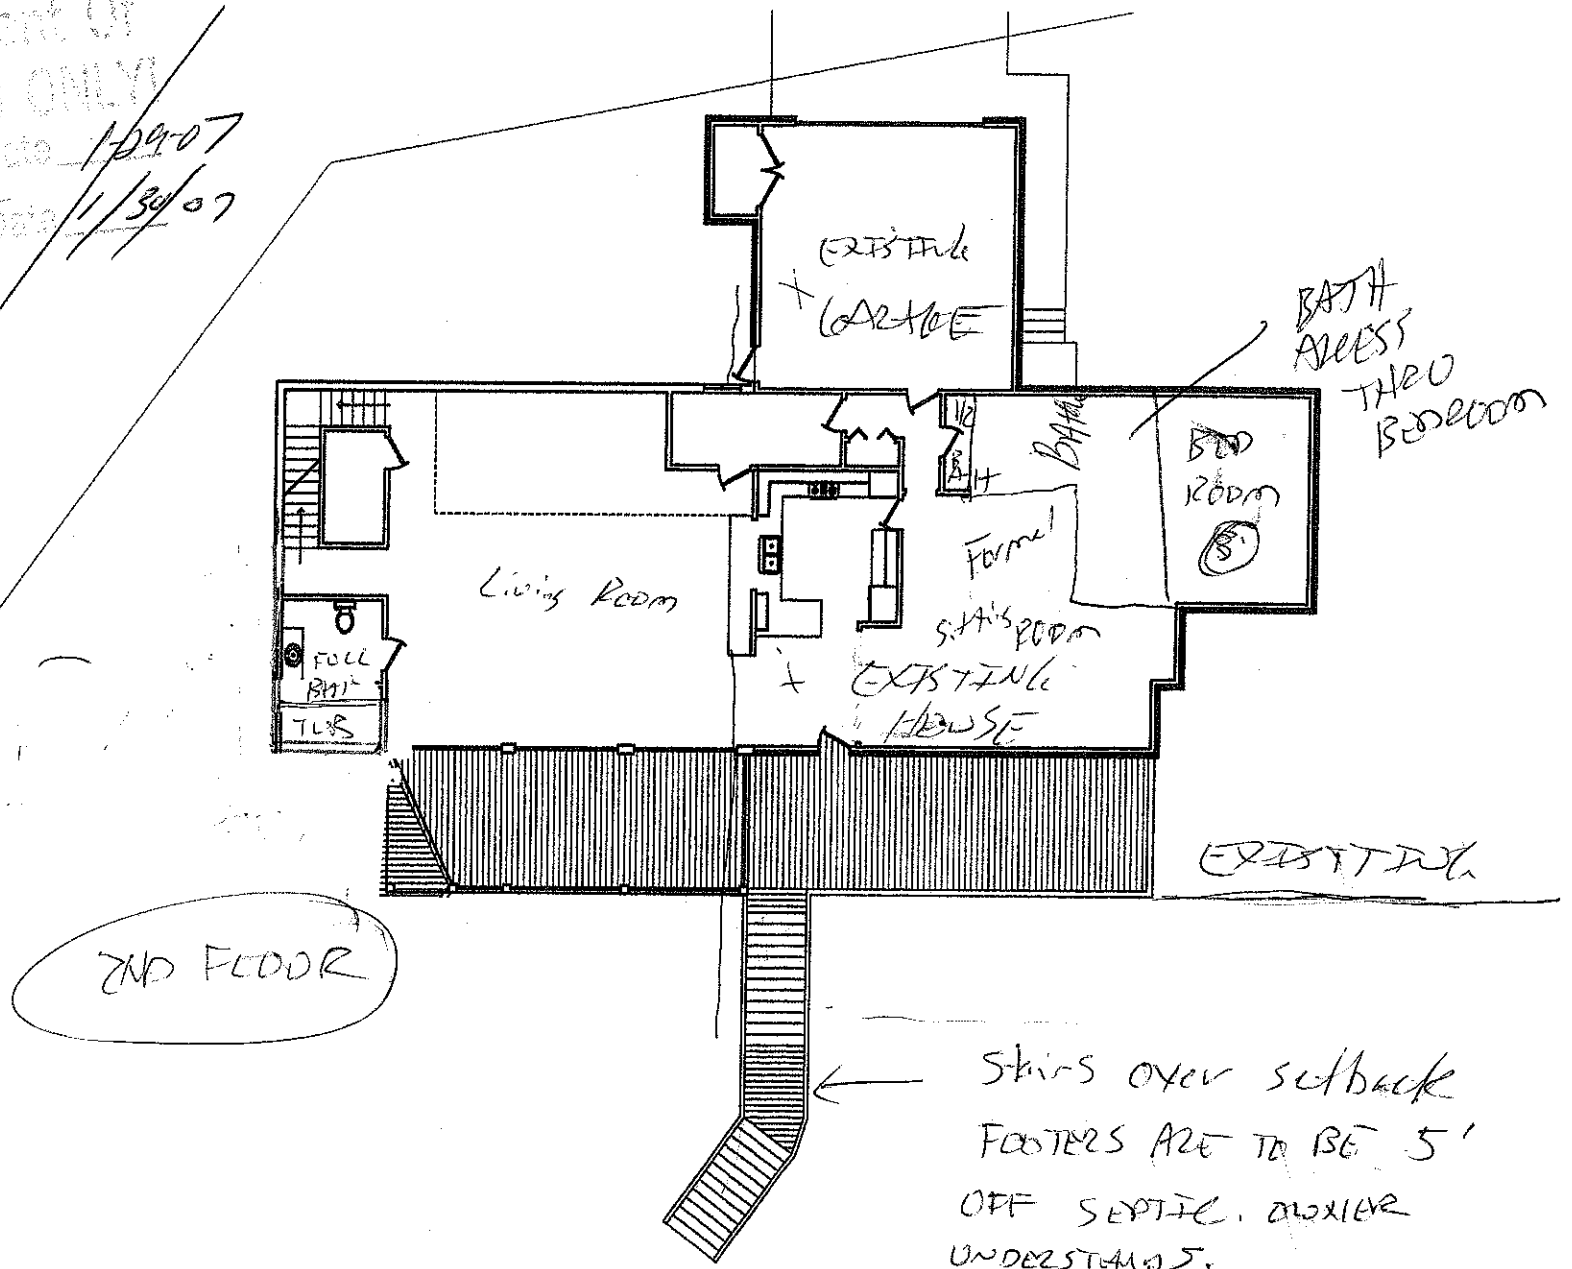

DIRT IN HILL
NO EGRESS
NO EGRESS
NO EGRESS
KITCH
FULL BATH
BED ROOM
LIVING ROOM
NEW
EXISTING
NON USED NO DOORS
NO CLOSET
DAYLIGHT
1ST FLOOR
BASEMENT

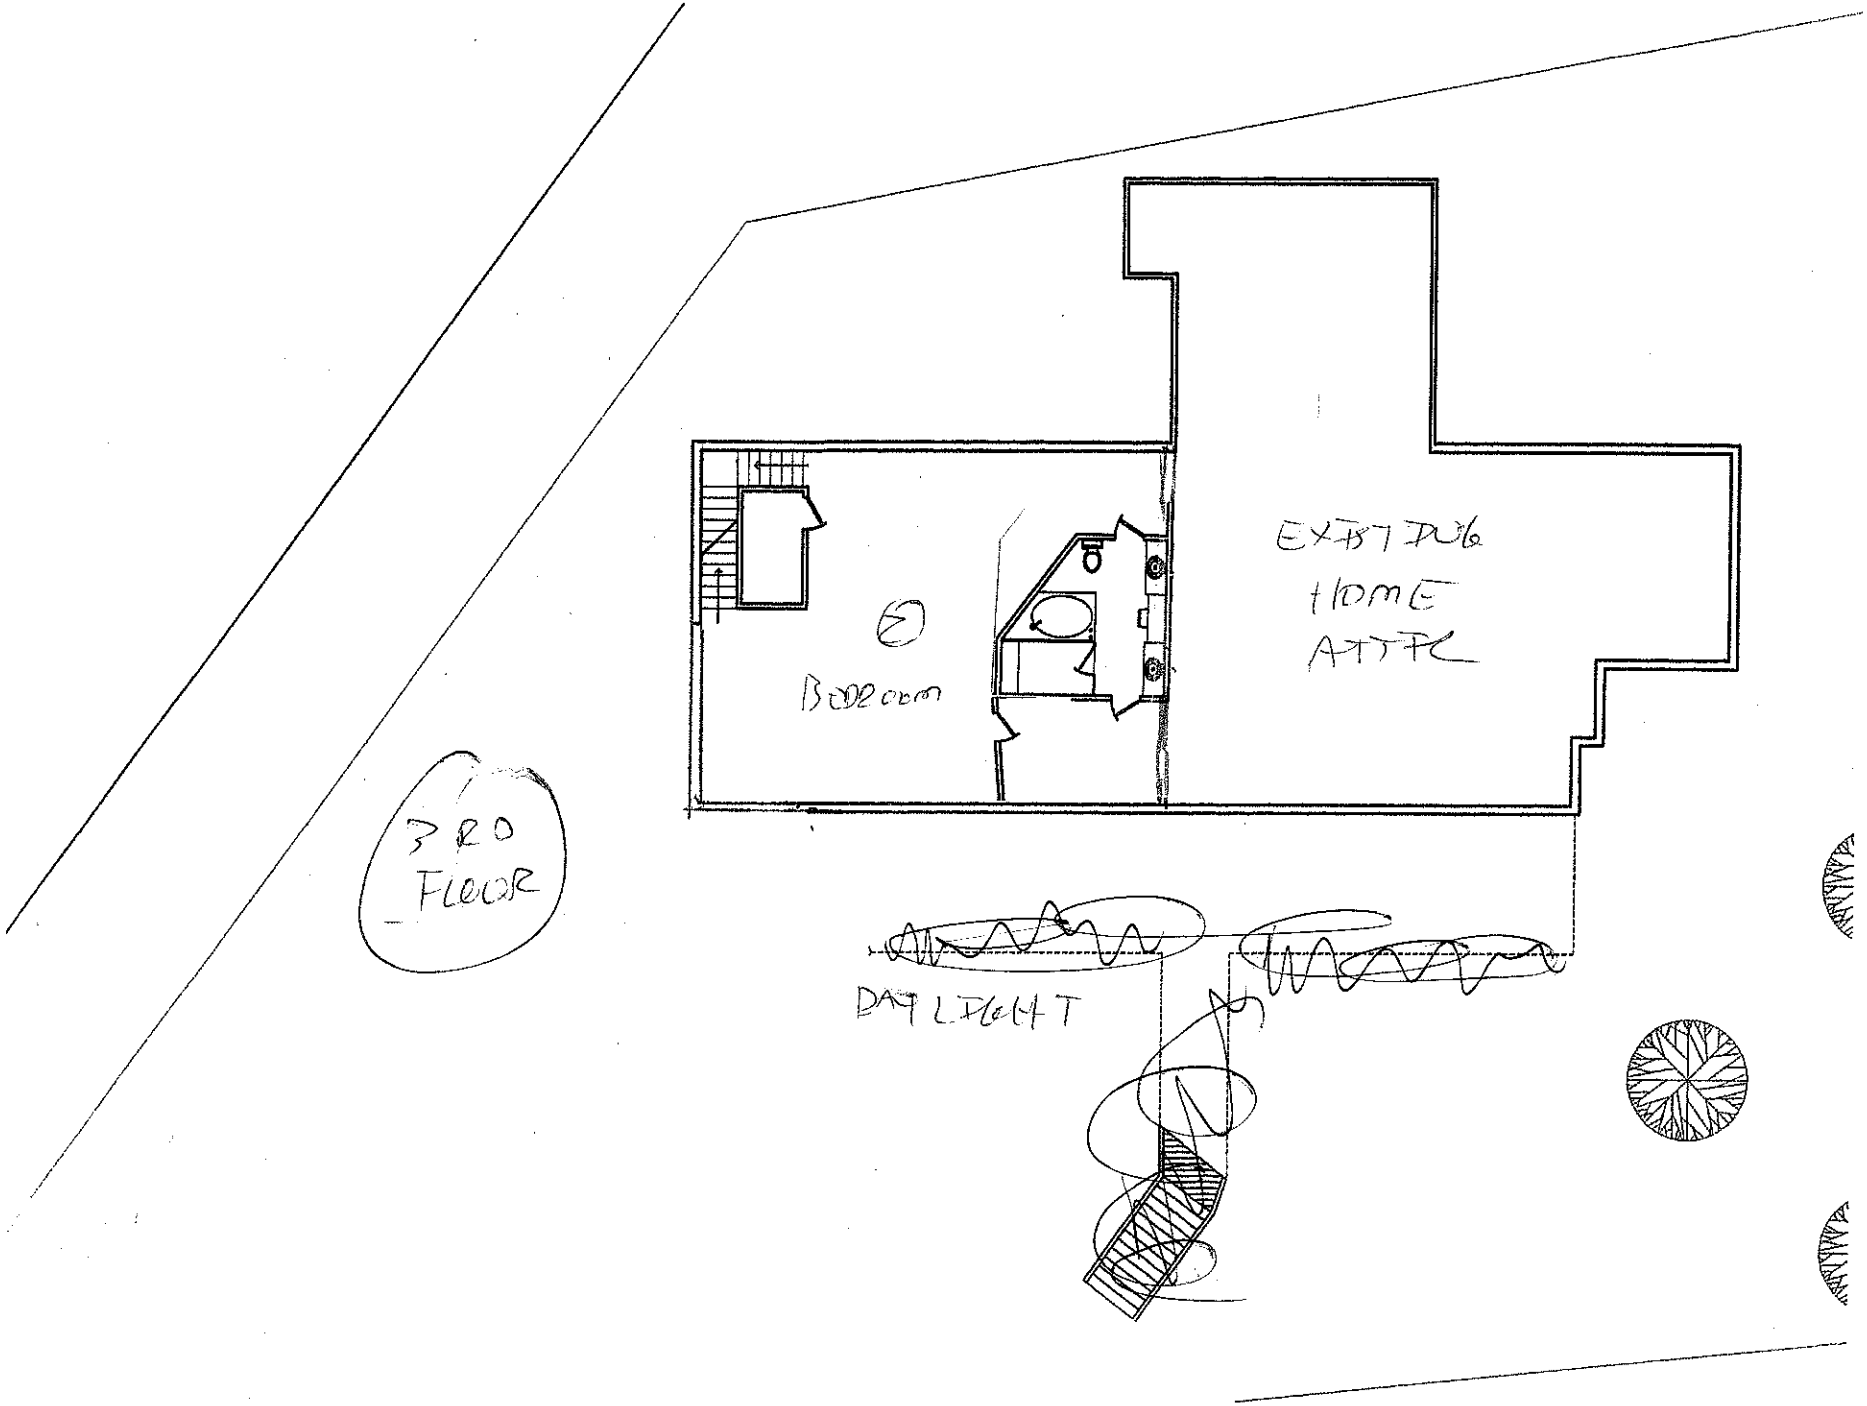
Approved 4 BEDROOM PLAN

Approved for Permit ONLY

Date 1/29/07

Date 1/30/07




3RD FLOOR
E
BEDROOM
EXISTING HOME ATTIC
DAYLIGHT