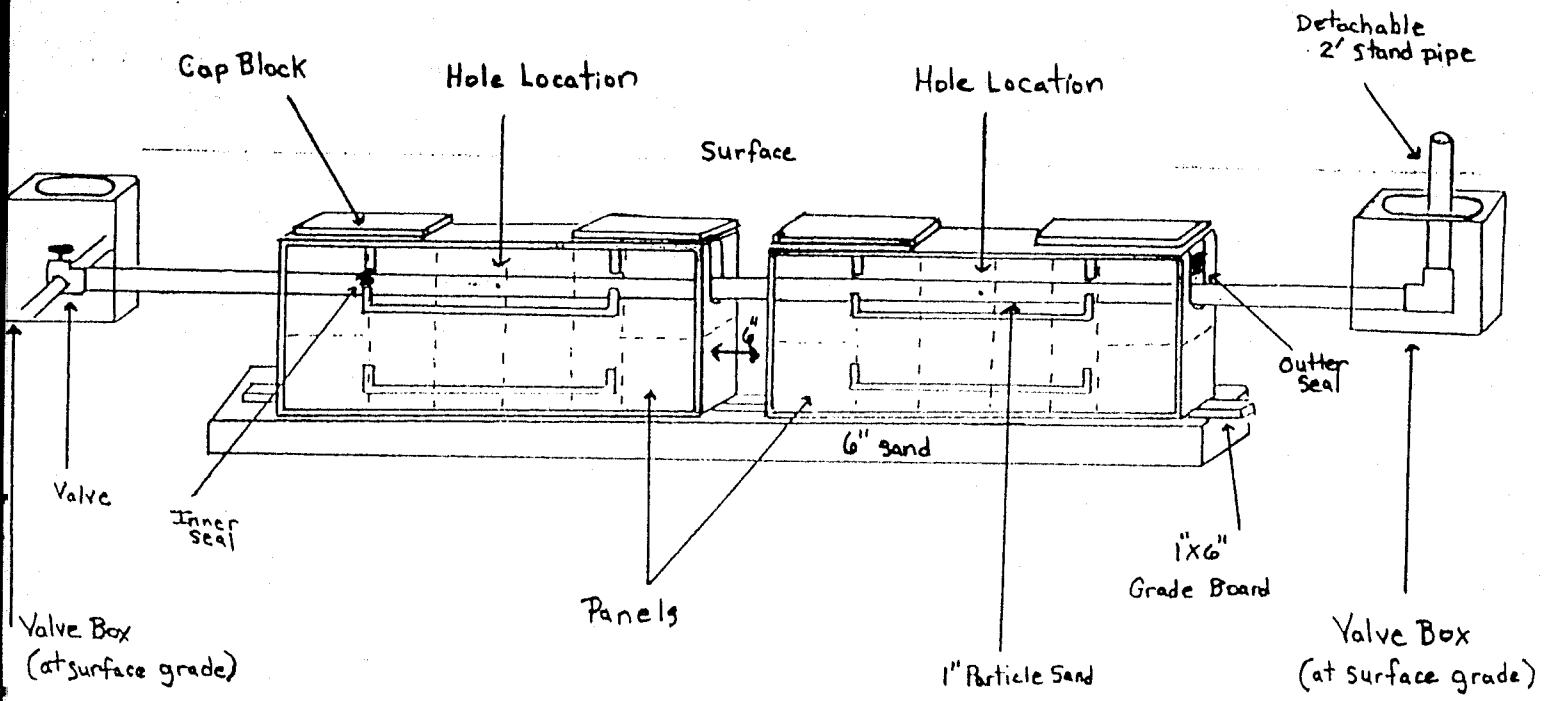


Pressure Dosed PPBPS

# of panels 38.
Size holes 3/16. 1 hole per panel.
Approximate amount of sand needed 28 tons
100 lbs. of partical sand per 8 panels.
Sidewalls raked and limed.
GPM 23.
TDH 21.

Kris Davis
178 Allendale Circle
Trout man, NC.

Comments

91 Ft Length of Supply Line
Pressure Head Two feet