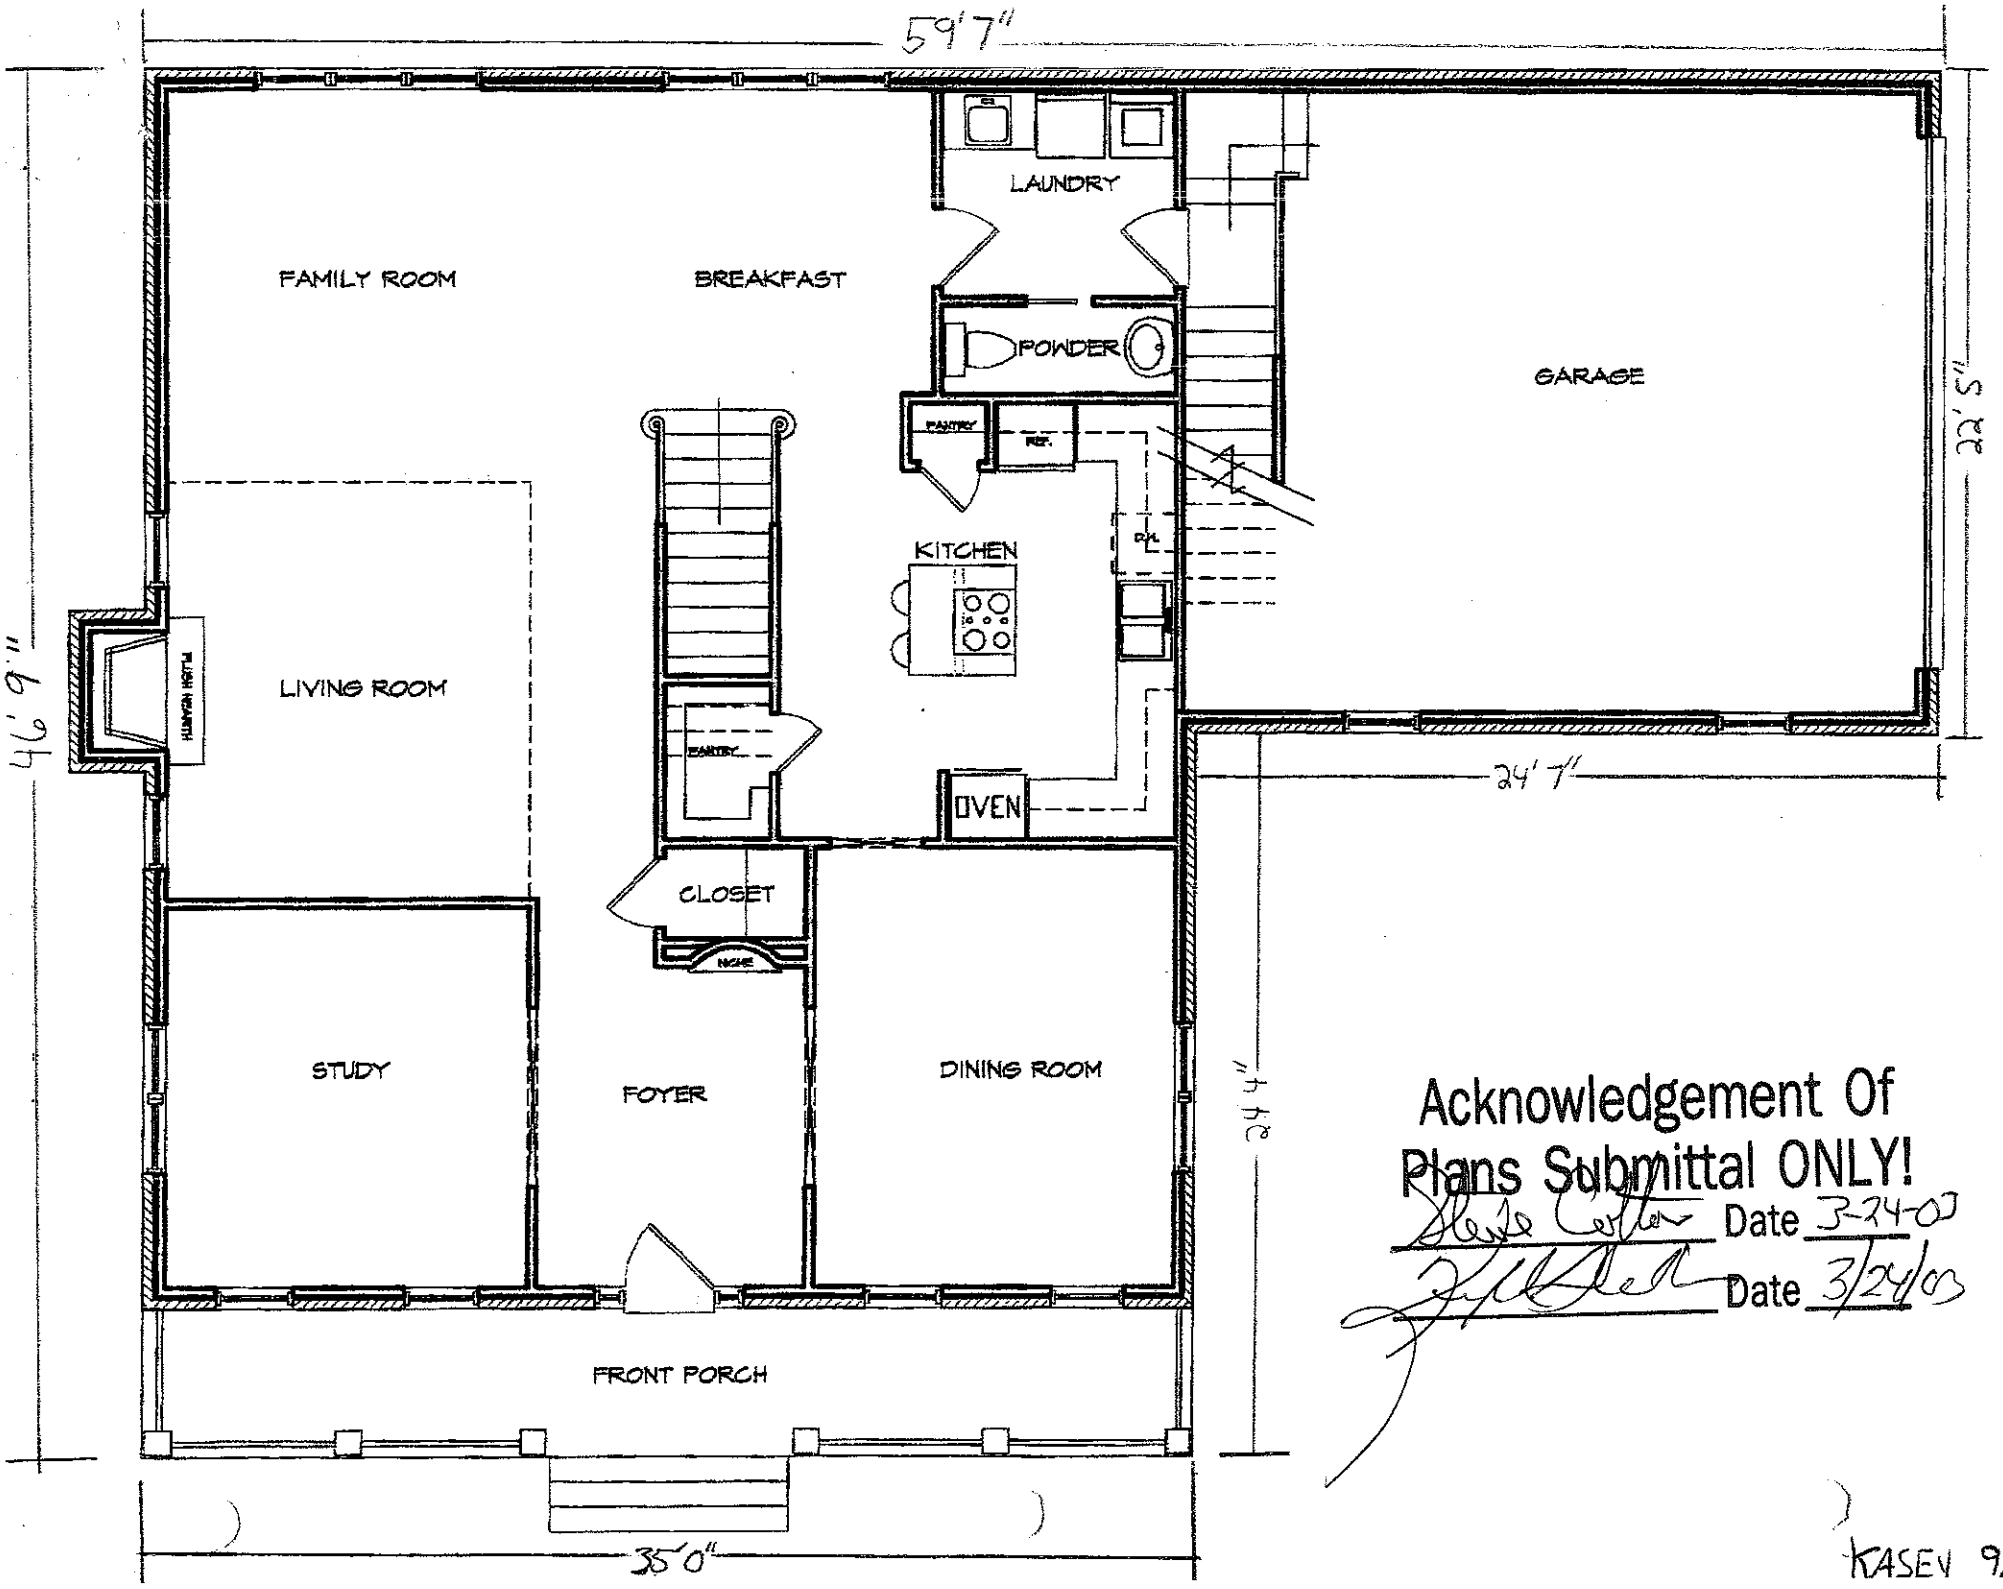
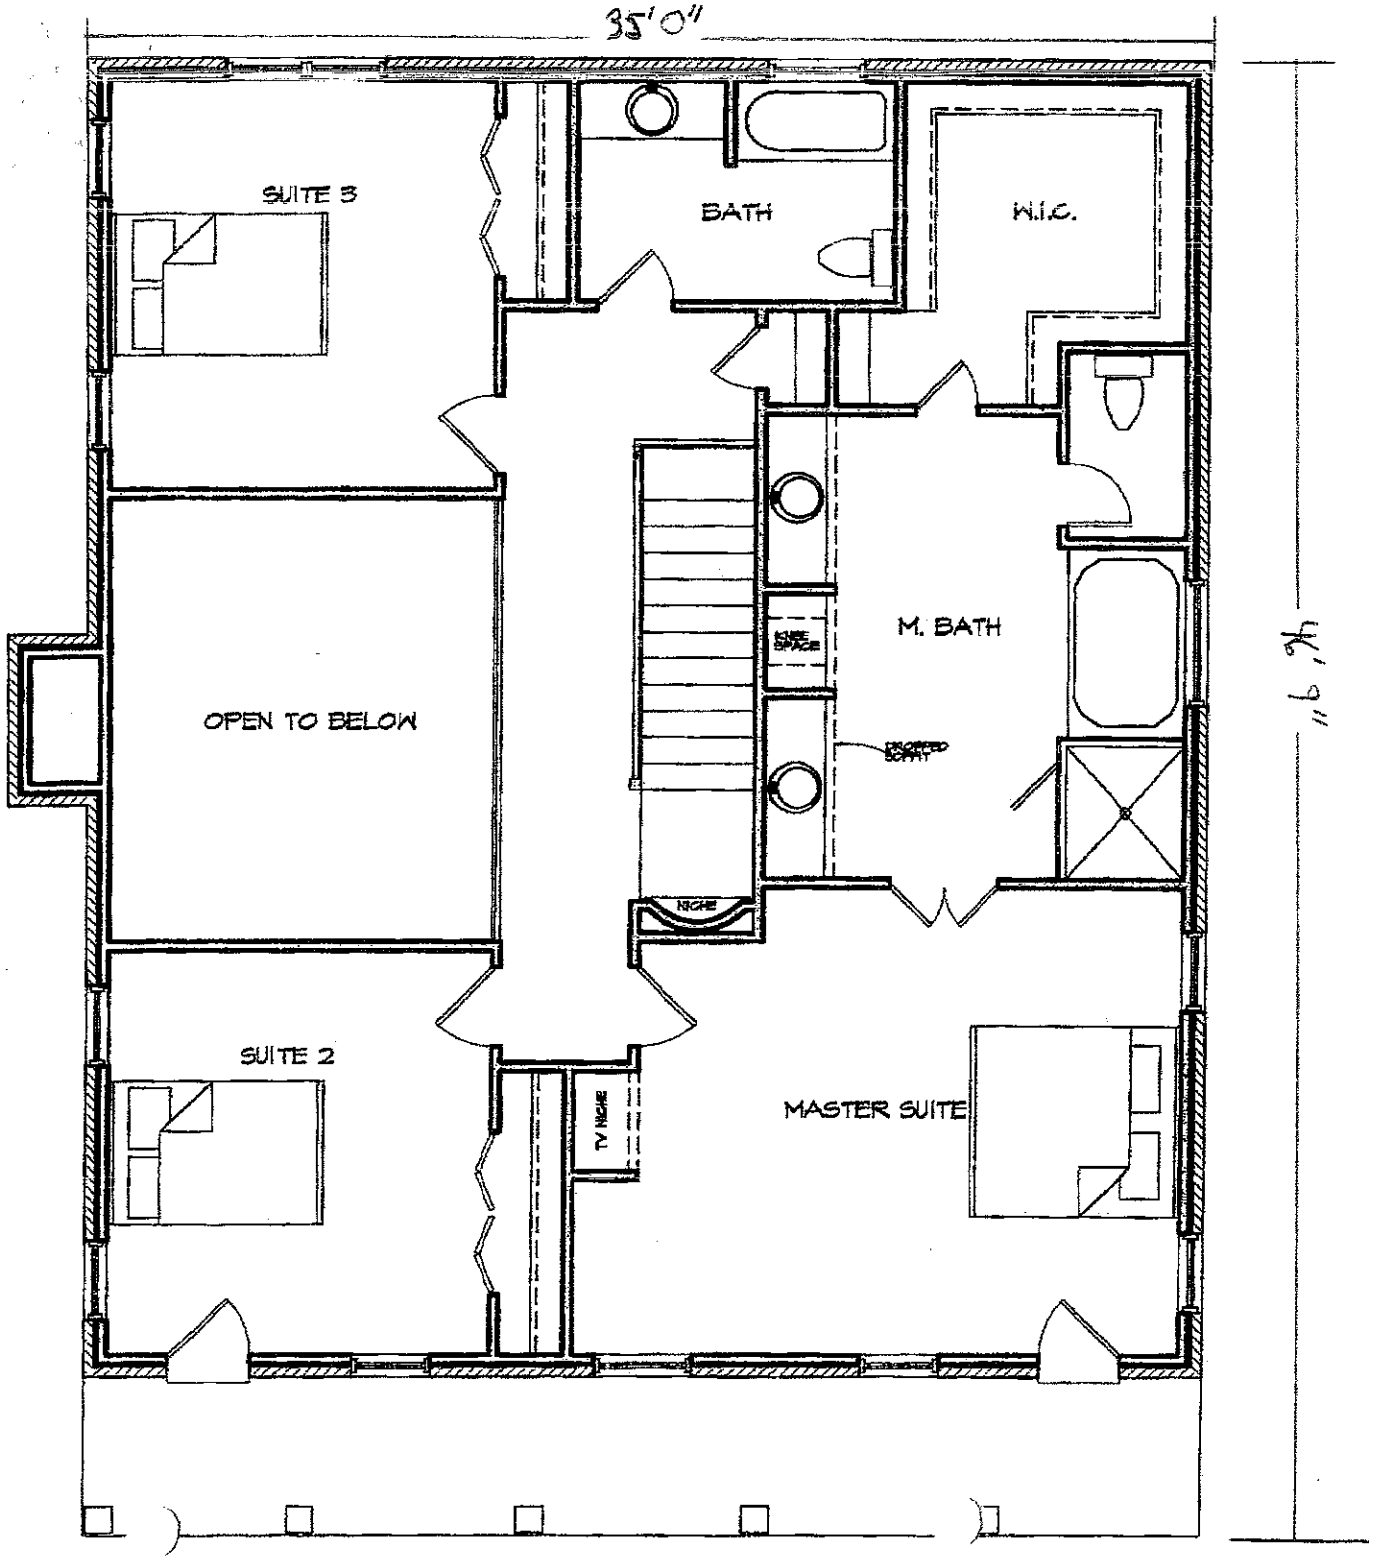


Acknowledgement Of
Plans Submittal ONLY!


Steve Cotter Date 3-24-03

Date 3/24/03

KASEV 9/19


35'0"
SUITE 3
BATH
W.I.C.
OPEN TO BELOW
M. BATH
KNEE SPACE
LIGHTED SCRIPT
NICHE
SUITE 2
TV NICHE
MASTER SUITE

KASEN 9/19

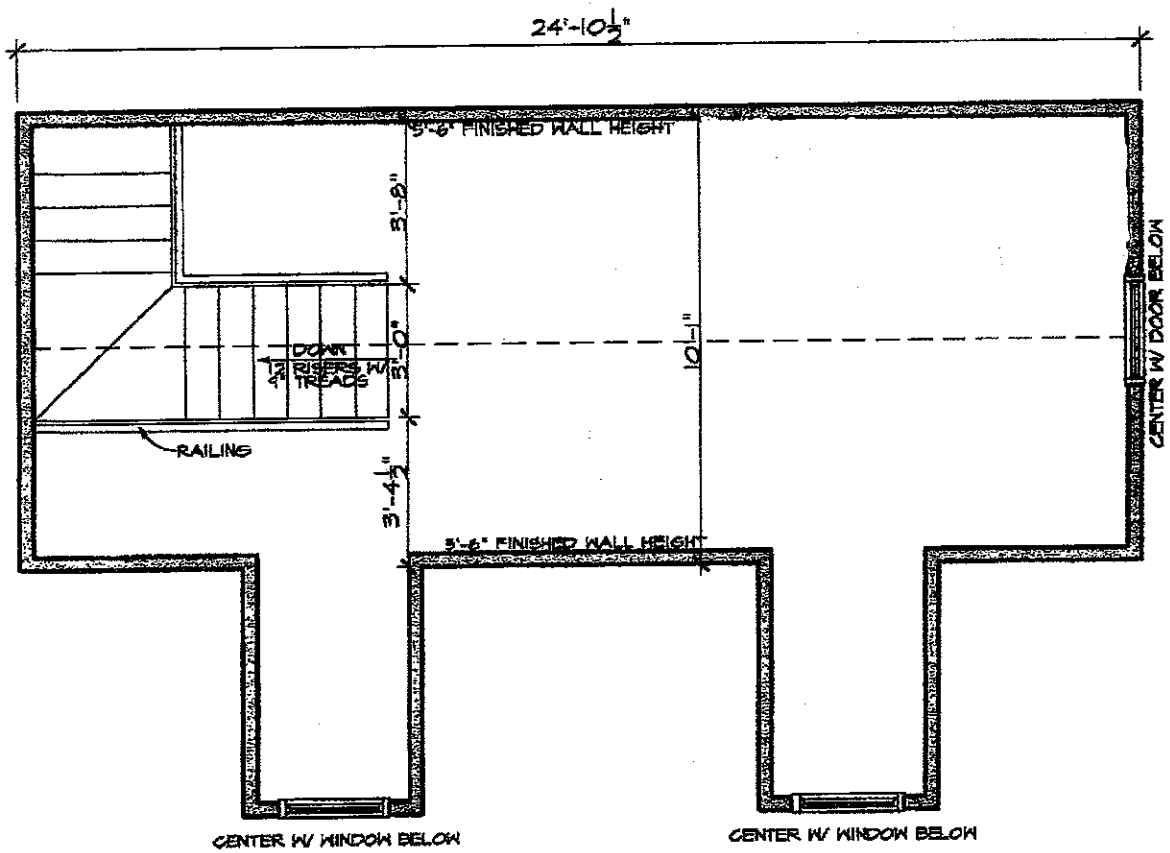
24'-10½"
5'-6" FINISHED WALL HEIGHT
3'-8"
3'-0"
10'-1"
3'-4½"
DOWN
7" RISERS W/
10" TREADS
RAILING
CENTER W/ DOOR BELOW
5'-6" FINISHED WALL HEIGHT
CENTER W/ WINDOW BELOW
CENTER W/ WINDOW BELOW