IREDELL COUNTY HEALTH DEPARTMENT

STATESVILLE 704-878-5305 MOORESVILLE 704-664-5281

IMPROVEMENT PERMIT / AUTHORIZATION TO CONSTRUCT / OPERATION PERMIT / EXISTING SYSTEM INSPECTION

PERMIT# 20232 PIN# 4629-62-1837 CELL# 704-467-3536 DATE 6-29-04

OWNER OR CONTRACTOR RANDY & JODY MORGAN PHONE: Business 704-723-6030 Home 704-947-9900

ADDRESS 13216 FREMONT RD HUNTERSVILLE, NC 28078

LOCATION MORRISON FARMED (R) APPR (L) WINDWOOD LOT 98 ON LEFT

SUBDIVISION CLT BLOCK / SECTION 17 LOT 98 LOT AREA 1.07 AC SITE CLASS. PS DESIGN FLOW 360 L.T.A.R. .13

Septic Tank: 1000 Gallons; STB 1012 Date 1-1-06
Pump Tank: 1000 Gallons; PT 11 Date 8-1-06
Pump Make: GOULDS Model WE07D1HU Serial No.
Nitrification Field: No Fields 1 Square Feet 600-1200 Linear Feet 200'
No Lines 4 x 50' Trench Width 24" Max Trench Bottom Depth 36" Gravel Depth N/A

☒ New System ☐ Repair System Type: I, II, (III) IV, V, VI
System Description: Pump [redacted] 50% REPORT
Repair System Description: LP PANEL
Maintenance Agreement Required: ☐ Yes ☒ No

☒ House/Mod. Home ☐ Mobile Home ☐ Business ☐ Other
No. Bedrooms 3 No. Bathrooms 2 No. Employees
☐ Slab ☐ Crawl Space ☒ Basement w/plumbing ☐ Basement wo/plumbing

Water Supply: ☒ Individual ☐ Public ☐ Community

Comments/Conditions: (1) KEEP BASEMENT HIGH ENOUGH TO MAINTAIN DUE TO TANKS (2) FILL BACK DRAINAGE WAY AT SW 5' OFF OR MORE (3) KEEP SUPPLY 10' OFF BASEMENT & 5' OFF P/L (4) ABANDON OLD SEPTIC SYSTEM

Comments/Conditions: DUE TO LINES ON TO INSTALL


Location of the proposed CARport addition does not appear to impact the existing on-site septic system.** NOTE: Must be 25' min. from Neighbors Well.

DR Hanson REHS

Date: June 25, 2013

ICHD-Environmental Health Division

INITIAL SITE SKETCH 1"=40'

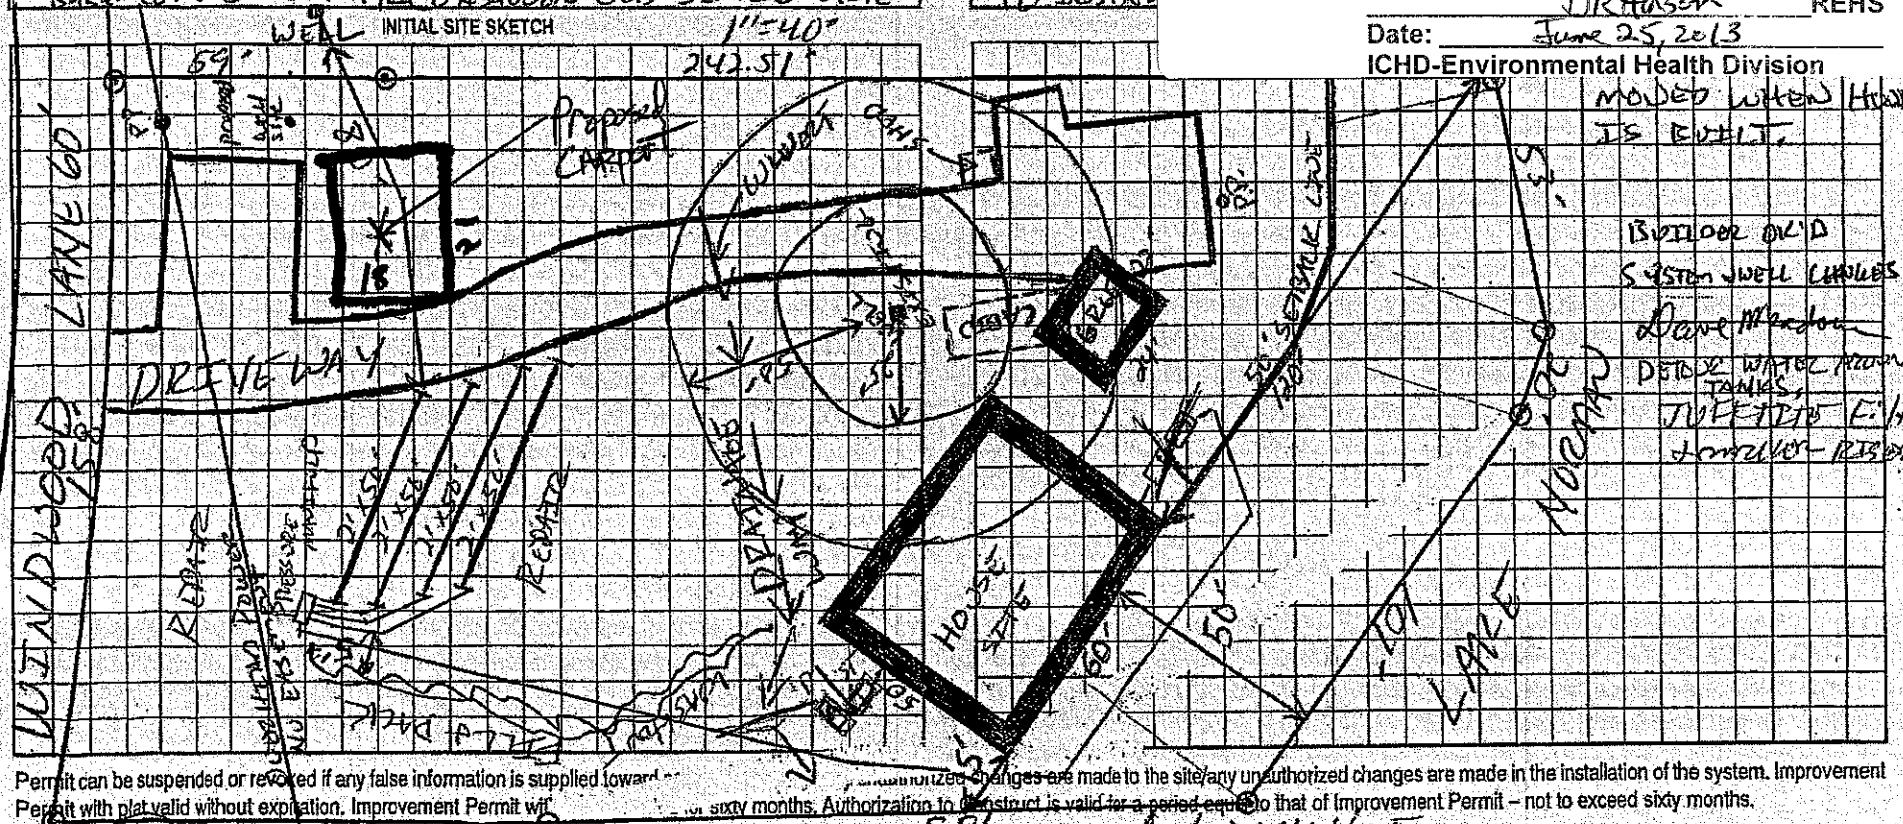

Permit can be suspended or revoked if any false information is supplied toward ... Improvement Permit will be void if unauthorized changes are made to the site/any unauthorized changes are made in the installation of the system. Improvement Permit with plat valid without expiration. Improvement Permit will ... for sixty months. Authorization to Construct is valid for a period equal to that of Improvement Permit – not to exceed sixty months.

Signed: [signature] date 8-5-04

Improvement Permit by: [signature] date 6-29-04

Authorization to Construct by: [signature] date 6-29-04

Installed by: A-1 BACKHOE

Operation Permit by: [signature] date 1-4-07

Existing System Inspection by: date

HEALTH DEPT. COPY: WHITE OWNER COPY (FINAL): YELLOW OWNER COPY (INITIAL): PINK