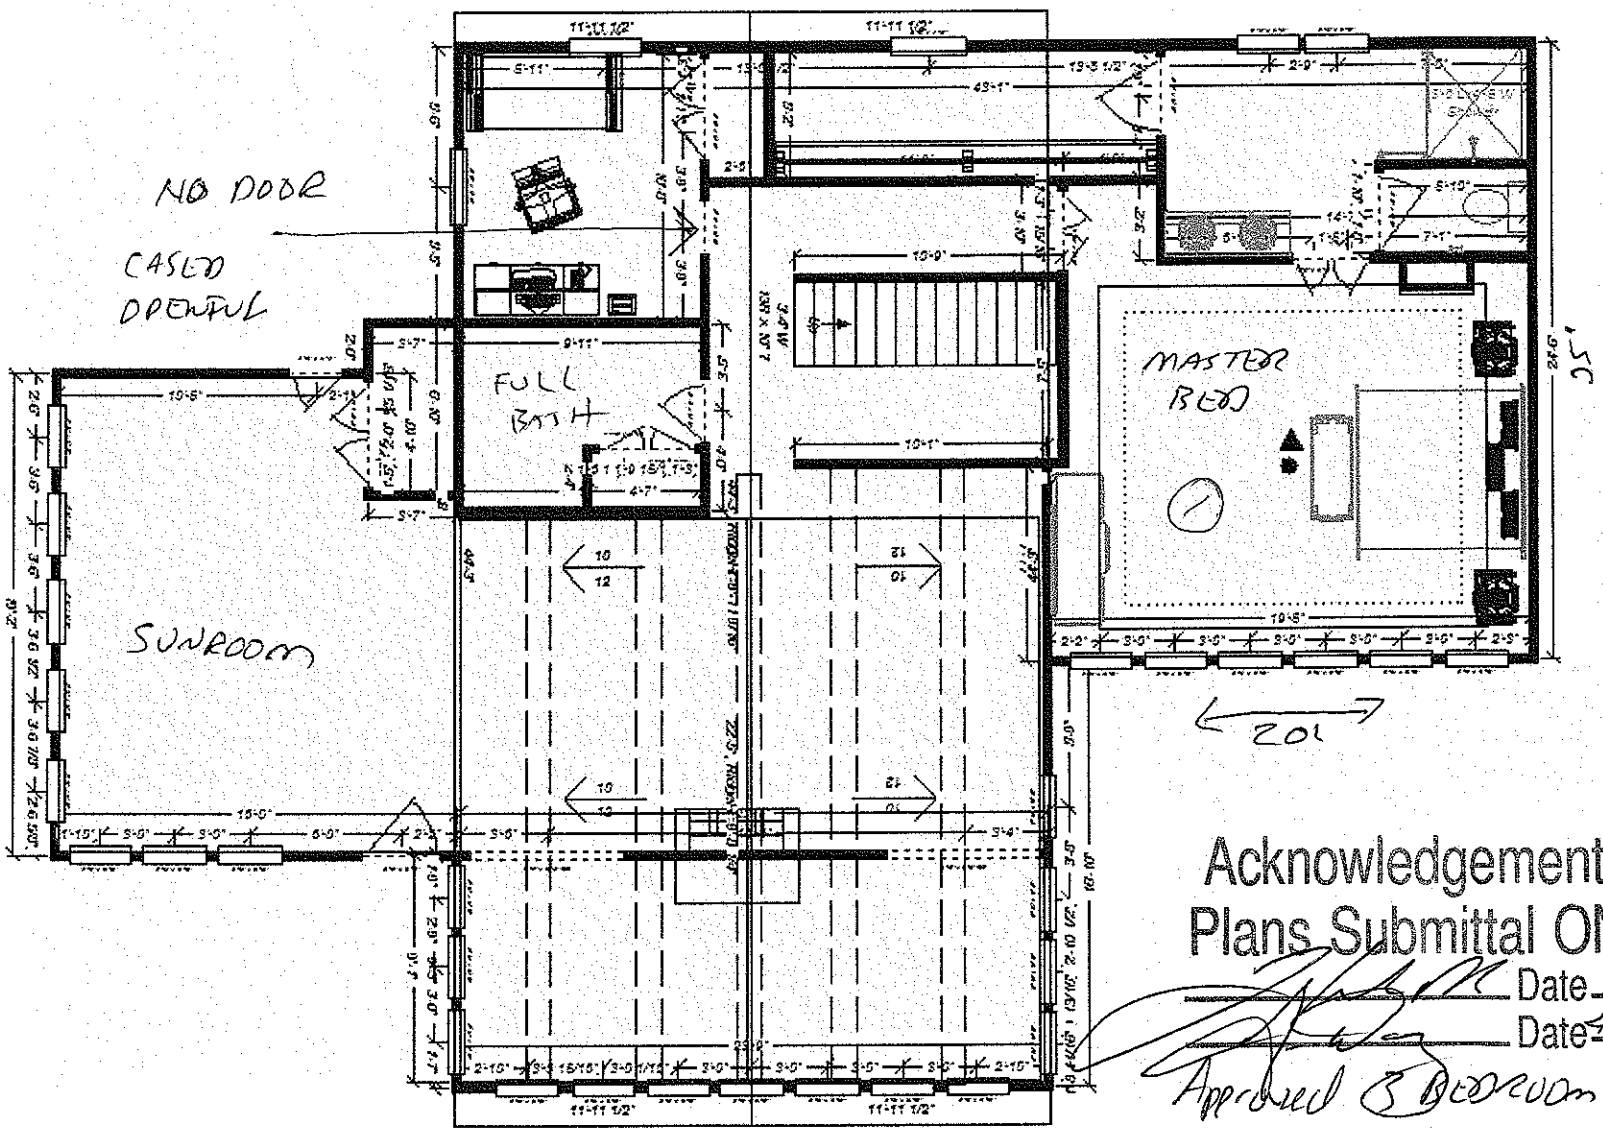


Acknowledgement Of
Plans Submittal ONLY!


Date 4/24/09

Date 4/24/09

Approved Bedroom Plan


James and Wanda Day
135 Coventry Hills Lane
Troutman, North Carolina 28166

Main Level
04/23/09

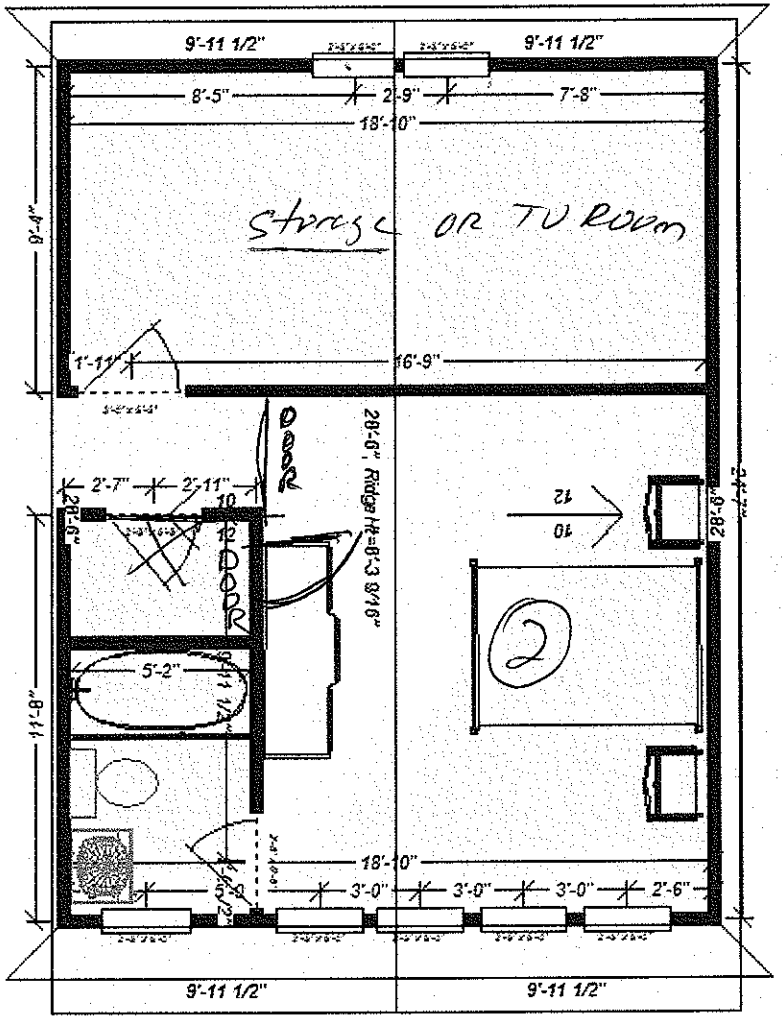

James and Wanda Day
135 Coventry Hills Lane
Troutman, North Carolina 28166

2nd Level
04/23/09

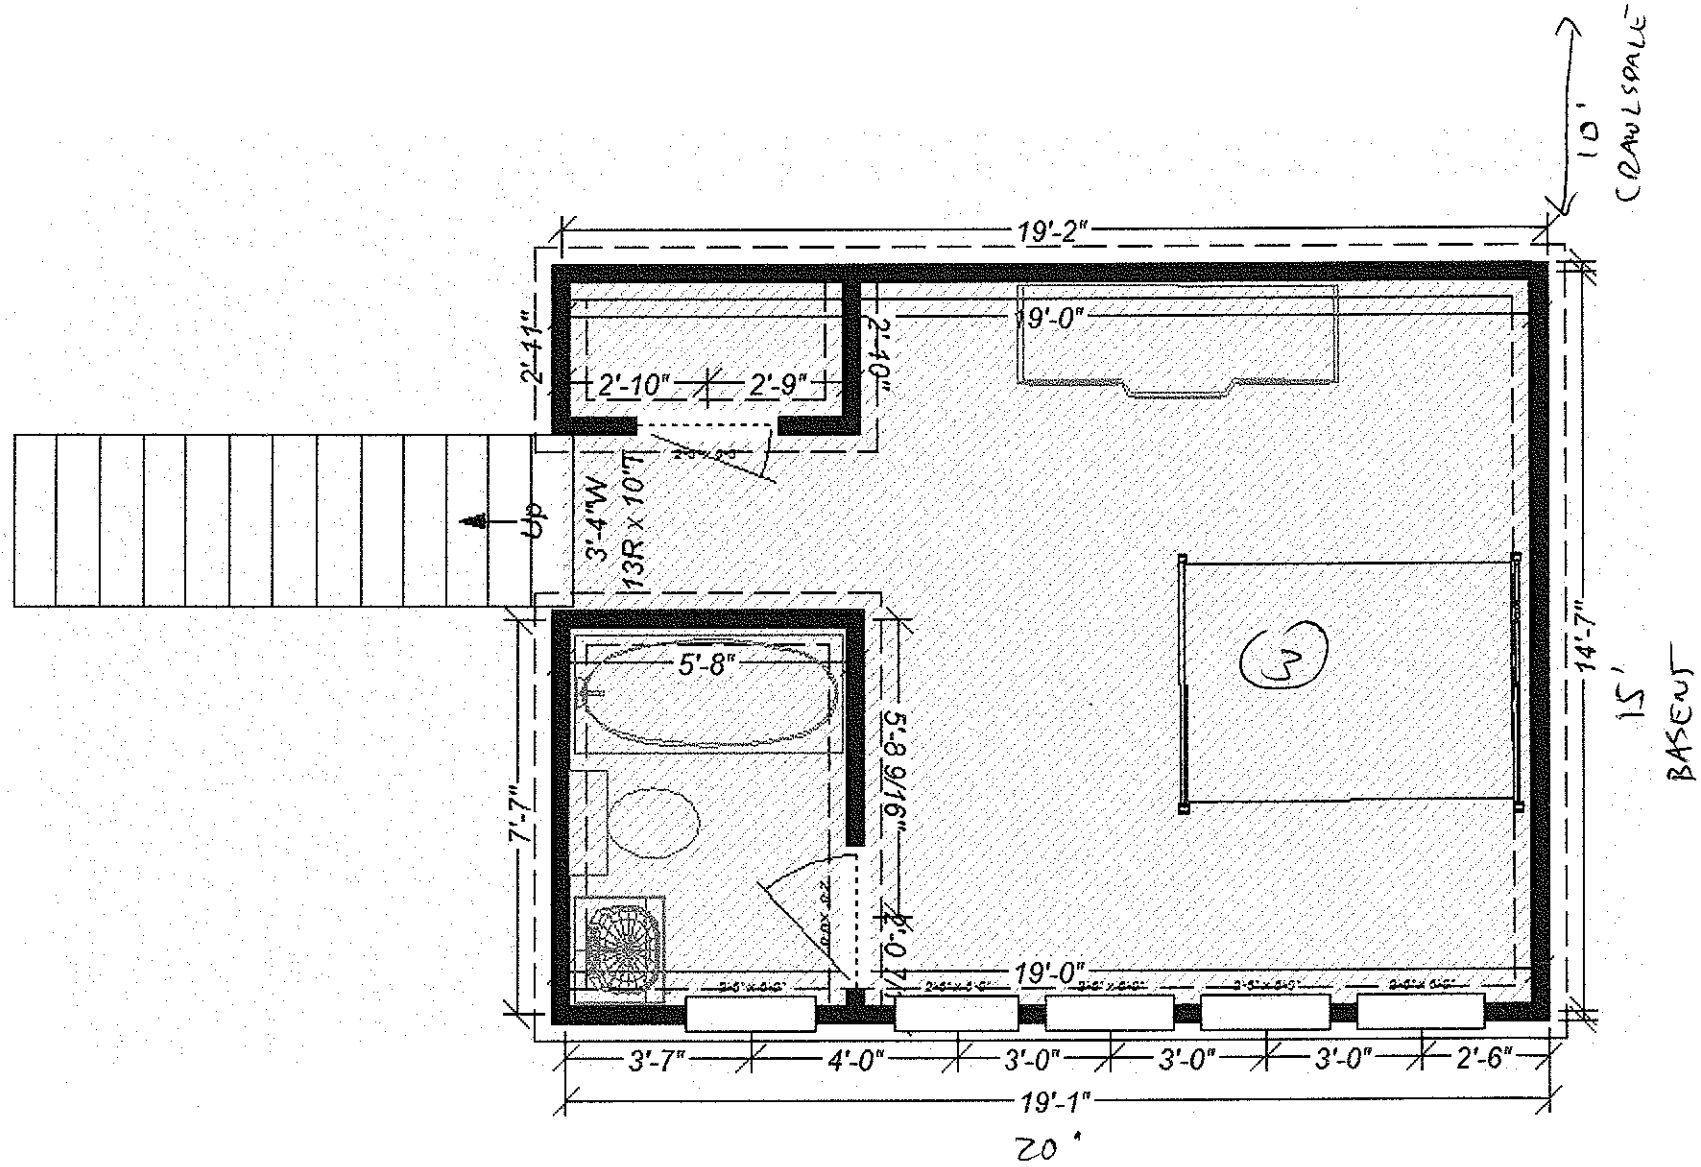

James and Wanda Day
135 Coventry Hills Lane
Troutman, North Carolina 28166

Basement
04/23/09