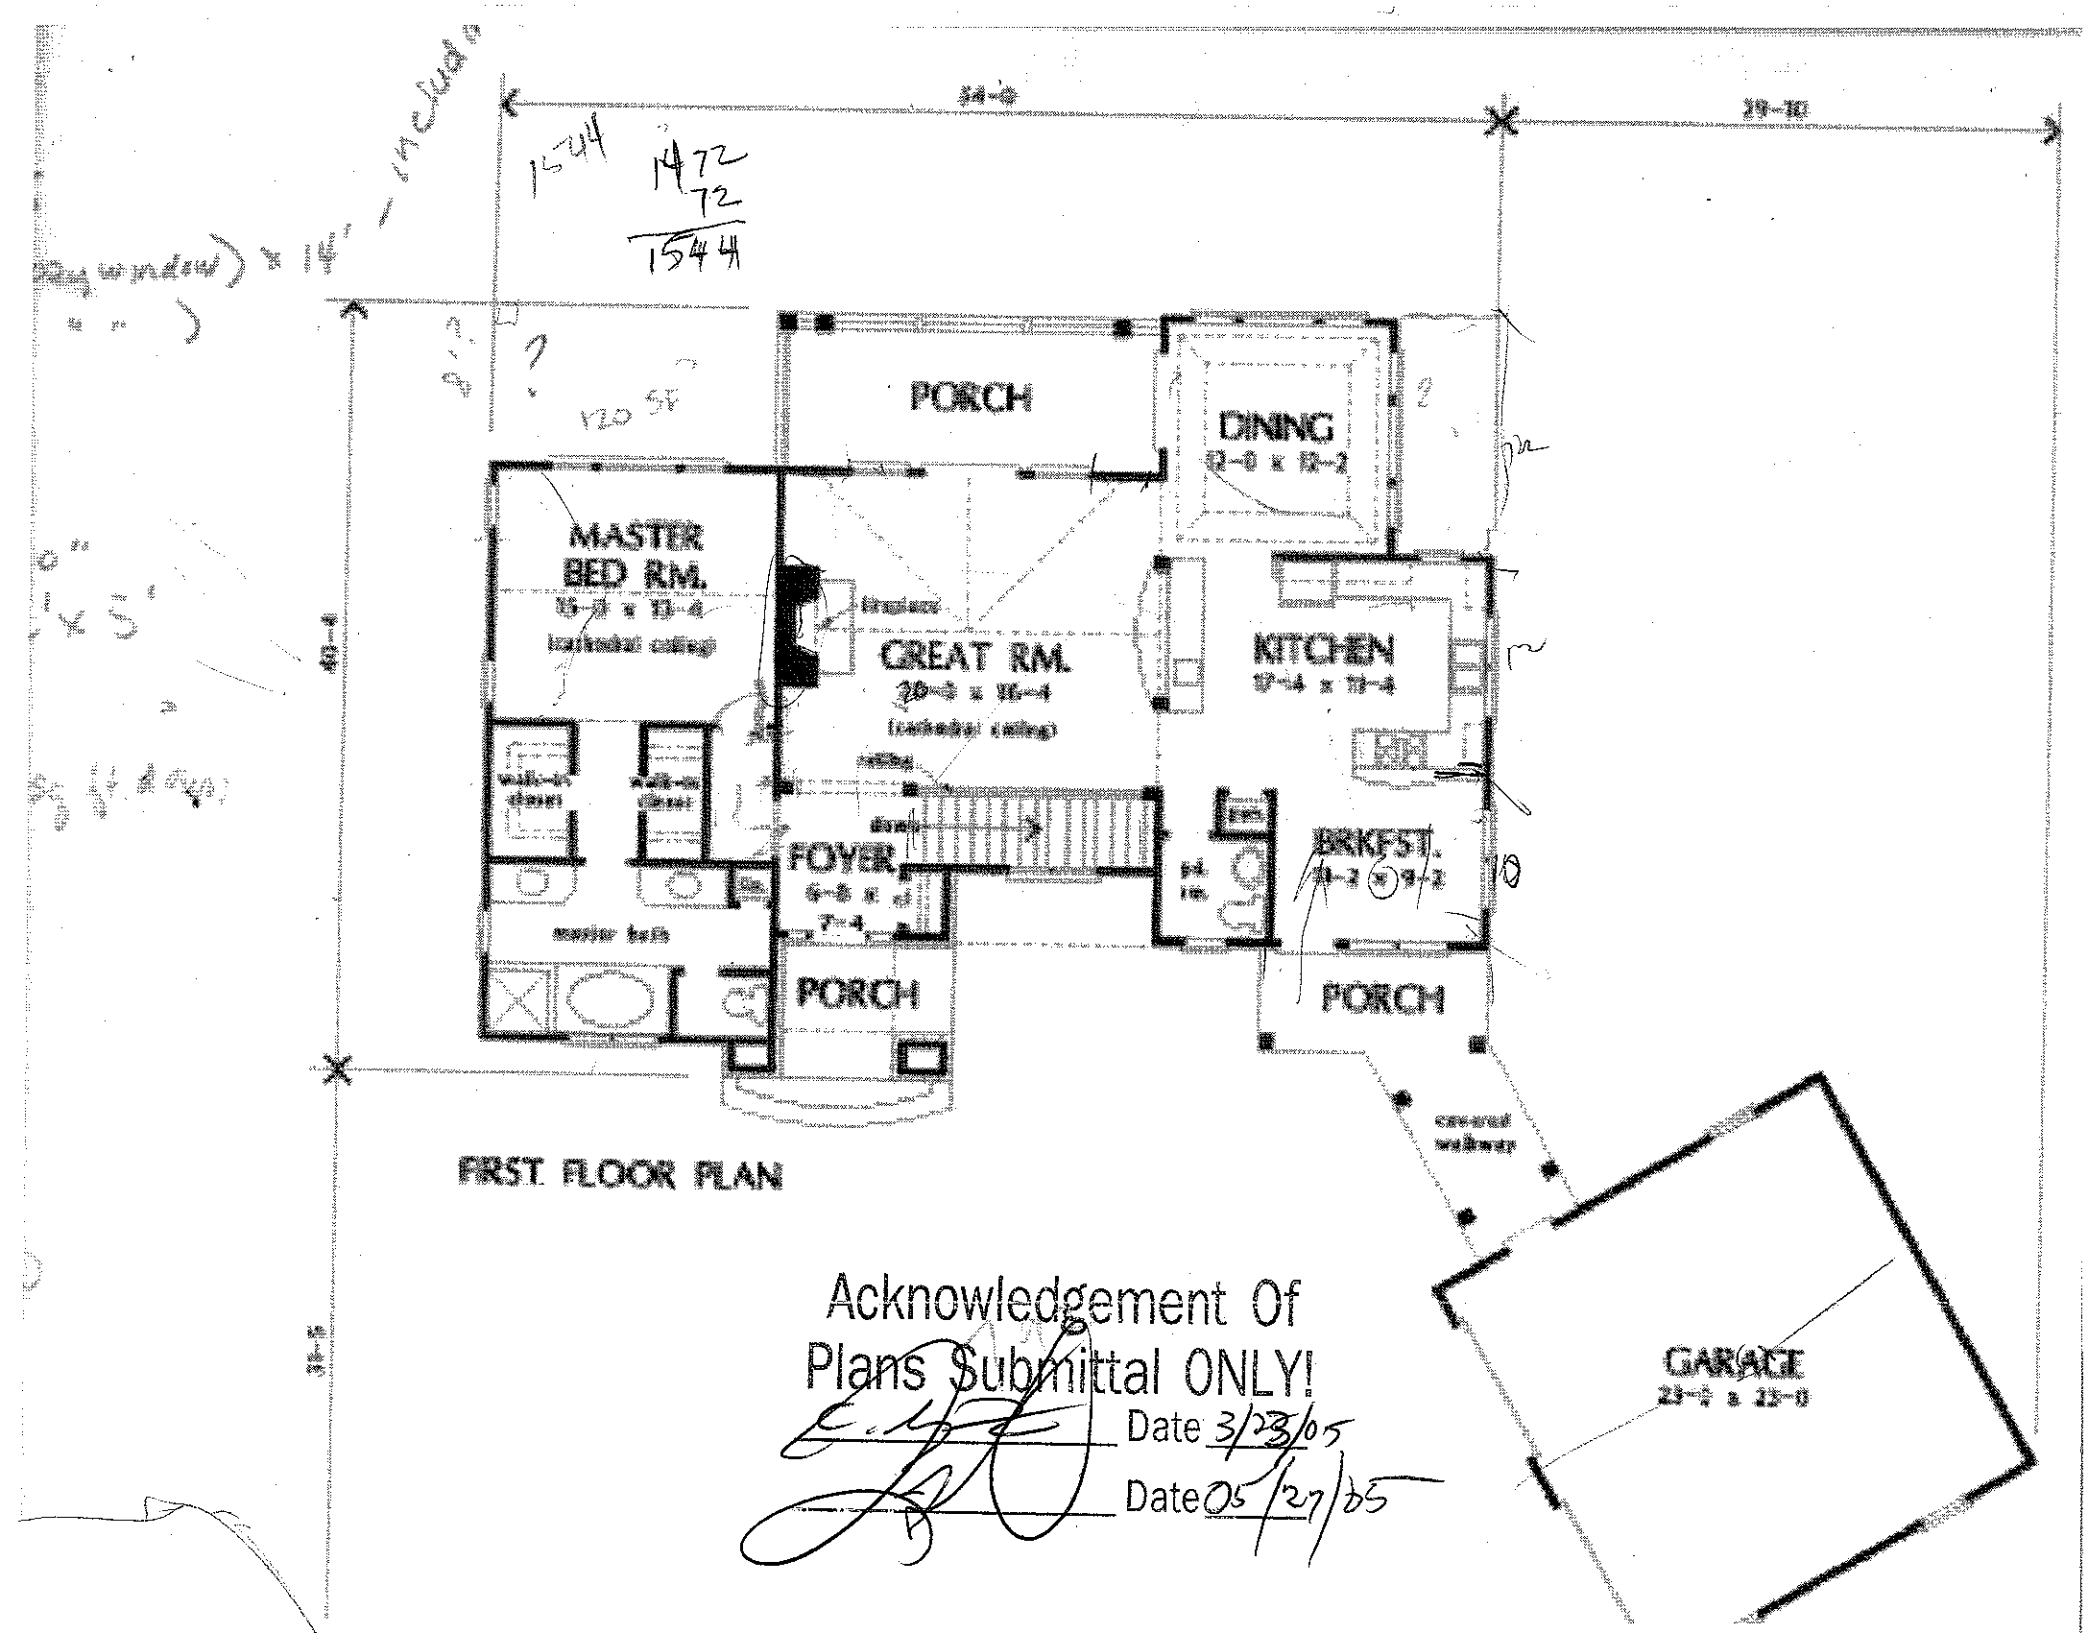


FIRST FLOOR PLAN


Acknowledgement Of
Plans Submittal ONLY!

Date 3/23/05

Date 05/27/05

Donald A. Gardner Architects - The Sable Ridge

5412

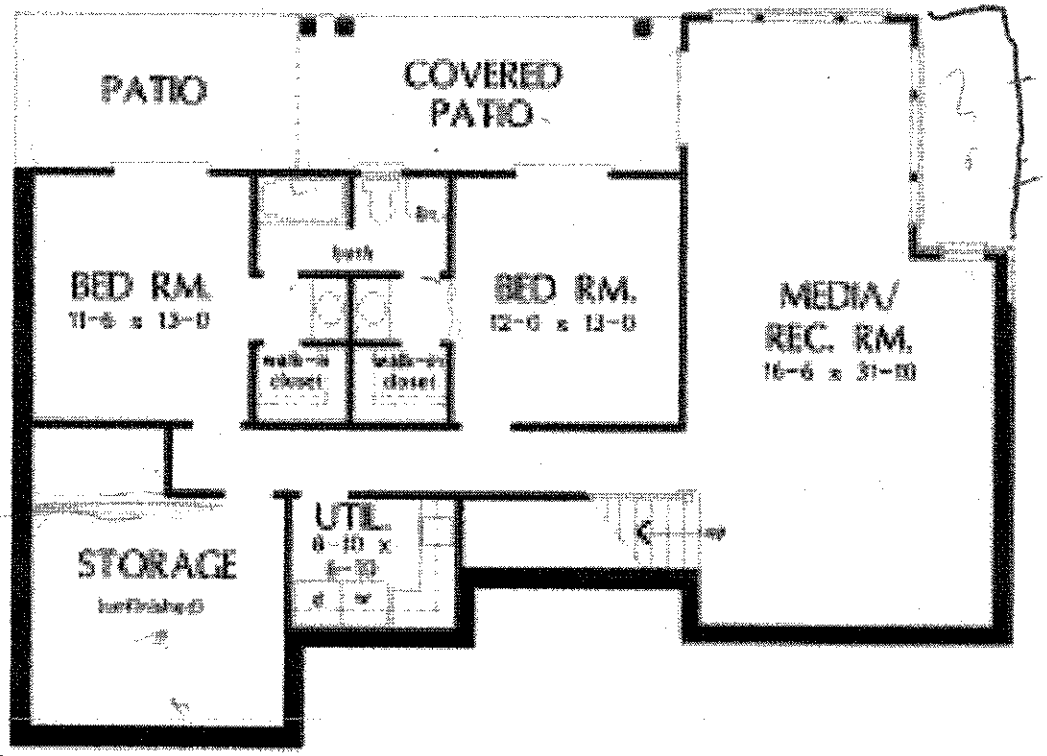

BASEMENT FLOOR PLAN

Acknowledgement Of
Plans Submittal ONLY!

Date 3/23/05

Date 5/27/05