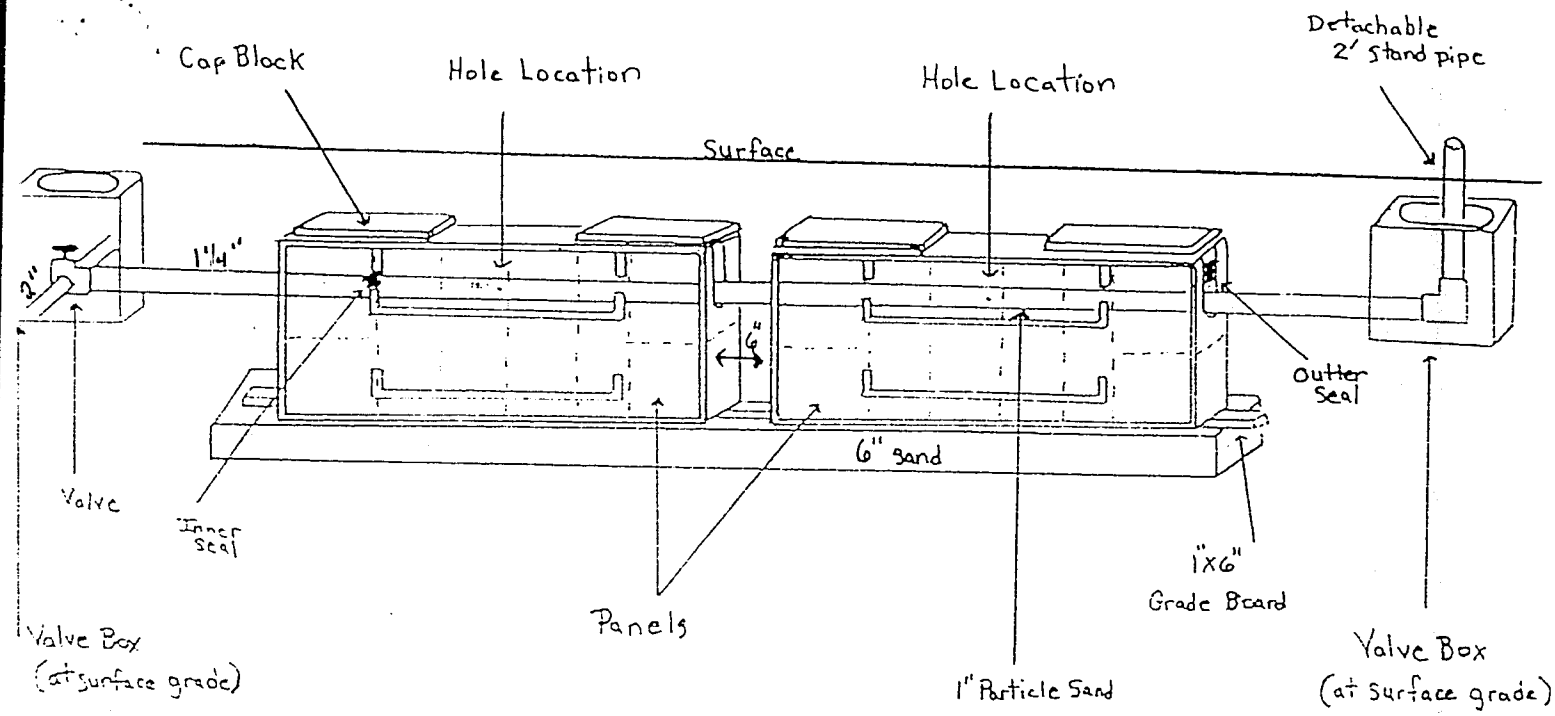


Pressure Dosed PPBPS

of panels 46.
Size holes 3/16 in. 1 hole per panel.
Approximate amount of sand needed 33.
100 lbs. of partical sand per 8 panels.
Sidewalls raked and limed.
GPM 30.0.
TDH 35.

Comments

Property description 25953
Tax map 4629706895
1-30-97