IREDELL COUNTY HEALTH DEPARTMENT *ENVIRONMENTAL HEALTH DIVISION:*

SITE PLAN WORKSHEET

SEE THE "SAMPLE SITE PLAN" BELOW. *INCOMPLETE SITE PLANS WILL BE RETURNED TO YOU FOR COMPLETION AND MAY RESULT IN A DELAY IN THE ISSUANCE OF YOUR SEPTIC SYSTEM PERMIT!!!*

Place an (X) beside each item as you complete the site plan:

X **Property Line measurements are clearly identified...** X **All proposed structures are indicated...**

SHOW: proposed house or business footprint, wells, water lines, patios, pools and decks, and any other item that will occupy space on the site


X ***Front and side setbacks from property line...*** X ***Preferred driveway location and configuration, preferred well location...***

X **Area you prefer your septic system to be placed...** X **North arrow, or other sufficient indicator of direction...**

Circle N/A on the following if appropriate:

__ __ **Location of septic systems and wells within 100' of your property...** (N/A)

__ __ **Location of easements and rights of ways on your property...** (N/A) __ __ **Location of any designated wetlands on the property...** (N/A)

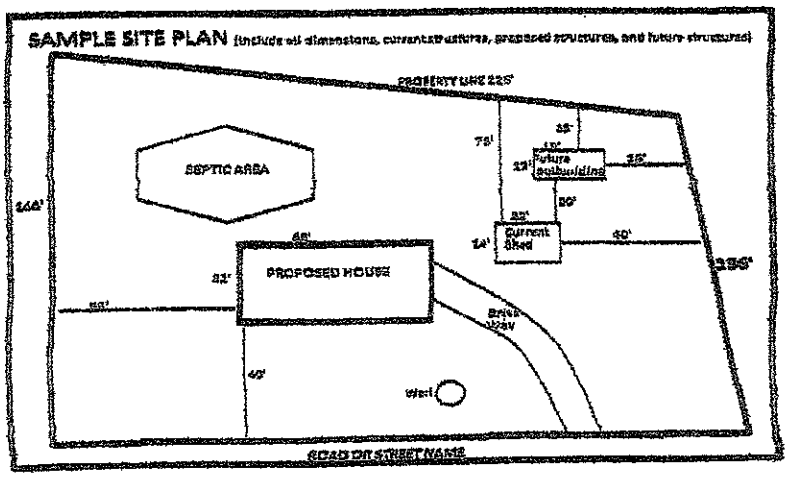

USE THIS SPACE TO DRAW YOUR SITE PLAN


Please see attached site plan

Signature: Erma Hall

REQUIRED property owner or owner's legal representative signature.

6/9/2016

DATE

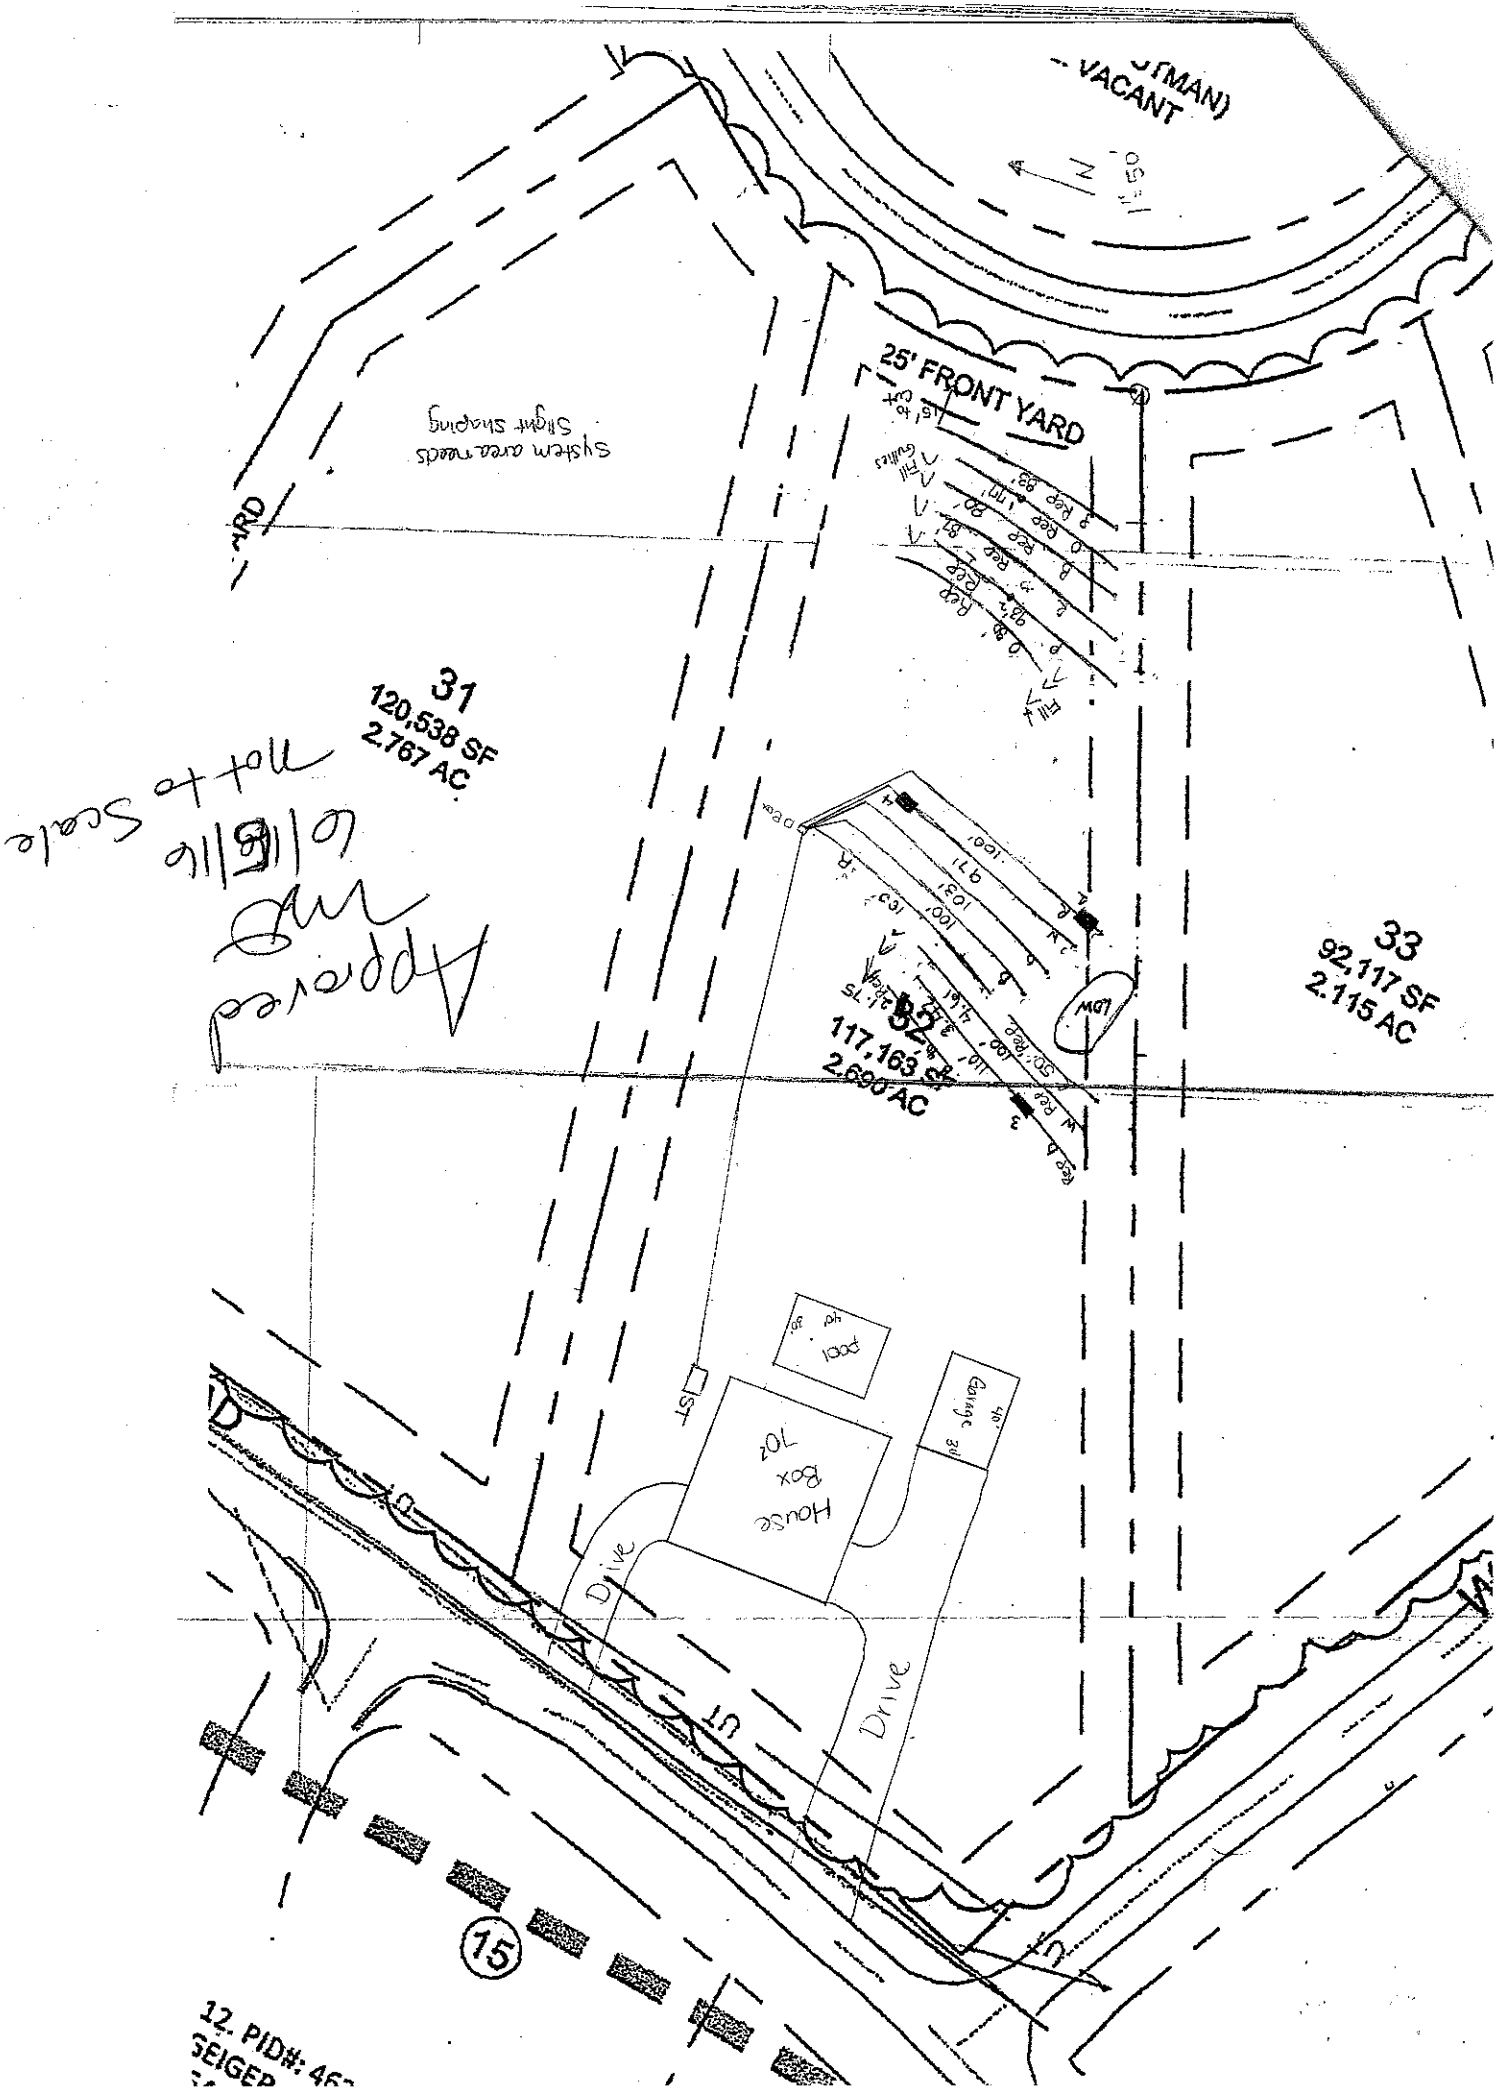
VACANT
25' FRONT YARD
31
120,538 SF
2.767 AC
33
92,117 SF
2.115 AC
32
117,163 SF
2.690 AC
House
Box
70?
Drive
Drive
Garage
Pool
15
Approved
Not to Scale