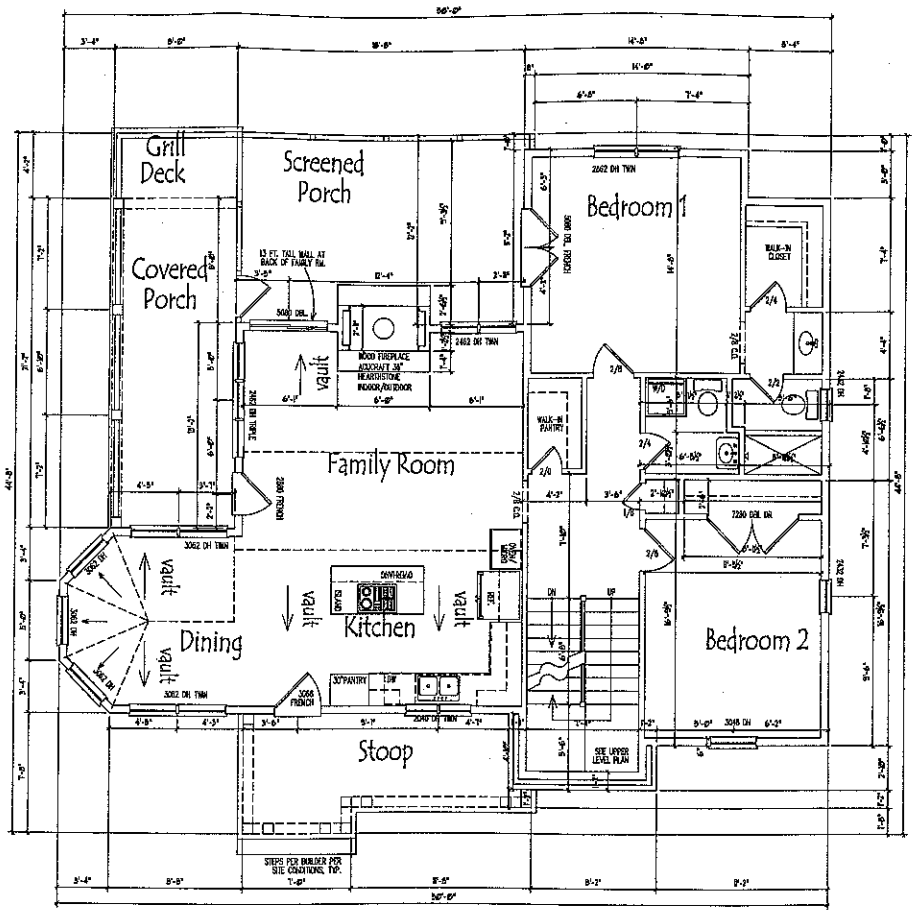


MAIN LEVEL FLOORPLAN

1/4" = 1'-0"

AREA SUMMARY	
MAIN LEVEL:	1469 s.f.
UPPER LEVEL:	871 s.f.
TOTAL:	2034 s.f.
LOWER LEVEL:	1358 s.f.

Acknowledgement Of Plans Submittal ONLY!

Date 11-30-15

Date 11-30-15

© COPYRIGHT
MAX FULBRIGHT DESIGNS
CARROLLTON, GEORGIA

THIS PLAN IS THE PROPERTY OF MAX FULBRIGHT DESIGNS OF CARROLLTON, GEORGIA AND SHALL NOT BE COPIED OR REPRODUCED WITHOUT THEIR WRITTEN PERMISSION.

GENERAL NOTES

1. All work shall be performed in accordance with all local codes. 2.All dimensions should be read or calculated - not scaled.
2.Contractor shall verify all conditions and dimensions before construction begins. Any discrepancies must be reported to Max Fulbright Designs before proceeding with the work. Contractors assume all responsibility for errors that are not reported.
3.Plans are prepared for location only. Structural drawings to be provided by Structural Engineer if required.
4.Three plan sets are required for permitting purposes.
5.Contractor shall insure compatibility of the plans with all site requirements.
6.Contractor shall insure compatibility of the plans with all site requirements.
7.Any alterations to these plans are the responsibility of the contractor and will void designer liability for any home built from this plan.


DRAWN

DATE
10-21-2015

SCALE
1/4" = 1'-0"

JOB NO.

SHEET
4

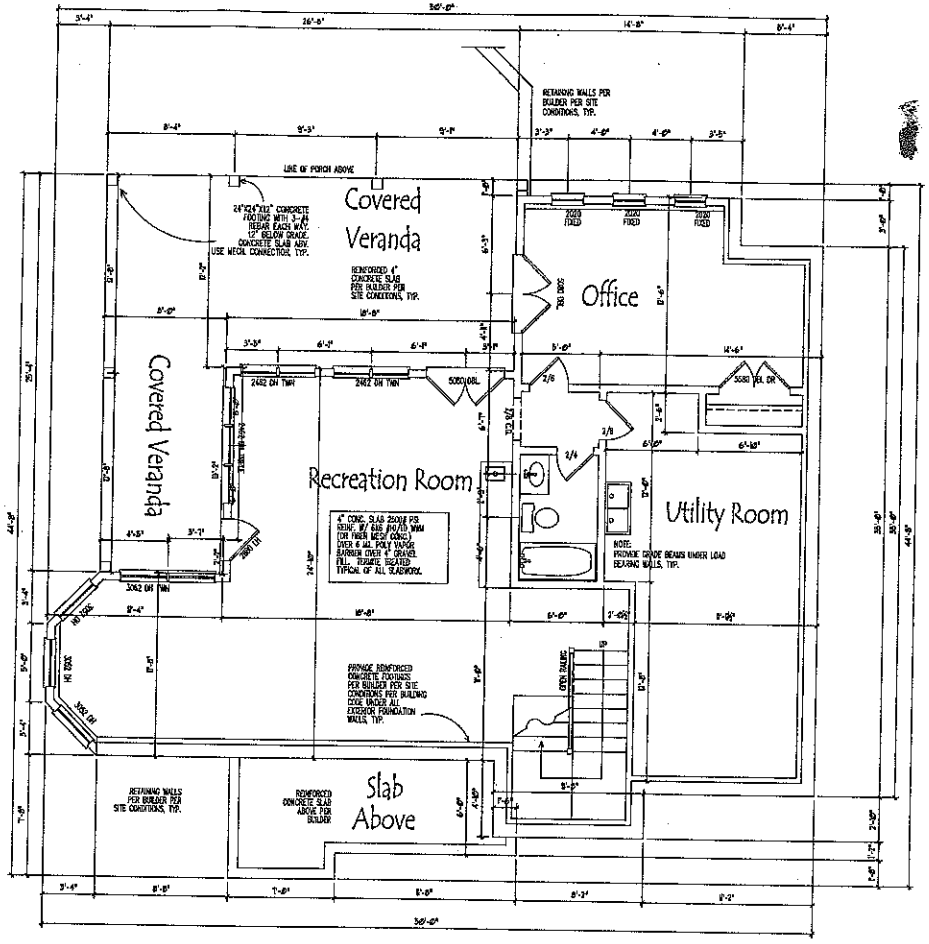

LOWER LEVEL FLOORPLAN

1/4" = 1'-0"

AREA SUMMARY	
MAIN LEVEL:	1383 s.f.
UPPER LEVEL:	671 s.f.
TOTAL:	2634 s.f.
LOWER LEVEL:	1388 s.f.

Acknowledgement Of Plans Submittal ONLY!

Date 11-30-15

Date 11-30-15

22 x 34


© COPYRIGHT
MAX FULBRIGHT DESIGNS
CARROLLTON, GEORGIA

THIS PLAN IS THE PROPERTY OF MAX FULBRIGHT DESIGNS OF CARROLLTON, GEORGIA AND SHALL NOT BE COPIED OR REPRODUCED WITHOUT THEIR WRITTEN PERMISSION.

GENERAL NOTES

1. All work shall be performed in accordance with all local codes, 3. All dimensions should be read or calculated and not scaled.
2. Contractor shall verify all conditions and dimensions before beginning construction. Any discrepancies shall be reported to Max Fulbright Designs for clarification and/or correction before construction. No responsibility will be assumed for responsibility for errors that are not reported.
4. These plans show location only. Structural drawings and details are provided by Structural Engineer if required.
5. All footings shall bear on undisturbed soil.
6. Contractor shall ensure compatibility of the foundation with the soil conditions.
7. Max Fulbright Designs assumes no liability for any items built from this plan.

DRAWN	
DATE	10-21-2015
SCALE	1/4" = 1'-0"
JOB NO.	
SHEET	3

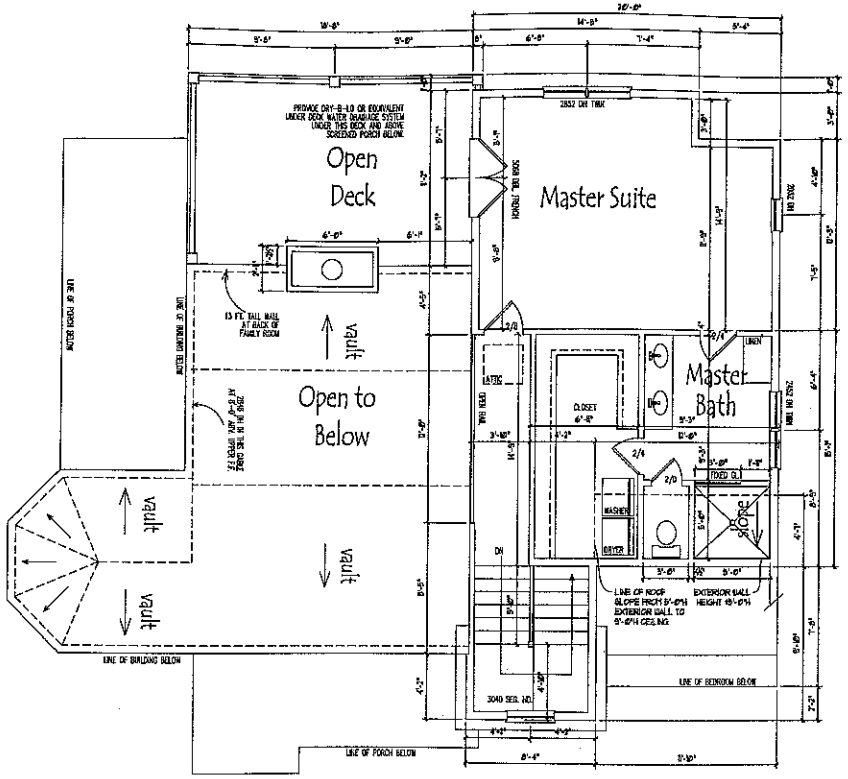

UPPER LEVEL FLOORPLAN

1/4" = 1'-0"

AREA SUMMARY	
MAIN LEVEL:	1363 s.f.
UPPER LEVEL:	671 s.f.
TOTAL:	2034 s.f.
LOWER LEVEL:	1358 s.f.

Acknowledgement Of Plans Submittal ONLY!

Date 11-30-15

Date 11-30-15

22 x 34

© COPYRIGHT
MAX FULBRIGHT DESIGNS
CARROLLTON, GEORGIA

THIS PLAN IS THE PROPERTY OF MAX FULBRIGHT DESIGNS AND IS COPYRIGHTED. IT MAY NOT BE USED, COPIED, OR REPRODUCED WITHOUT THEIR WRITTEN PERMISSION.

GENERAL NOTES

1. All work shall be performed in accordance with all local codes, 3. All dimensions should be read or calculated and verified by the contractor.
2. Construction shall satisfy all conditions and dimensions before commencing. Any discrepancies must be reported immediately to Max Fulbright Designs for satisfaction and/or correction. Failure to report discrepancies before work commences assumes all responsibility for errors that are not reported.
4. These plans show location only. Structural drawings must be provided by others where necessary or required.
5. All footings must rest on undisturbed soil.
6. Contractor shall ensure compatibility of the foundation with the requirements of the soil.
7. Max Fulbright Designs assumes no liability for any homes built from this plan.


DRAWN

DATE
10-21-2015

SCALE
1/4" = 1'-0"

JOB NO.

SHEET
5

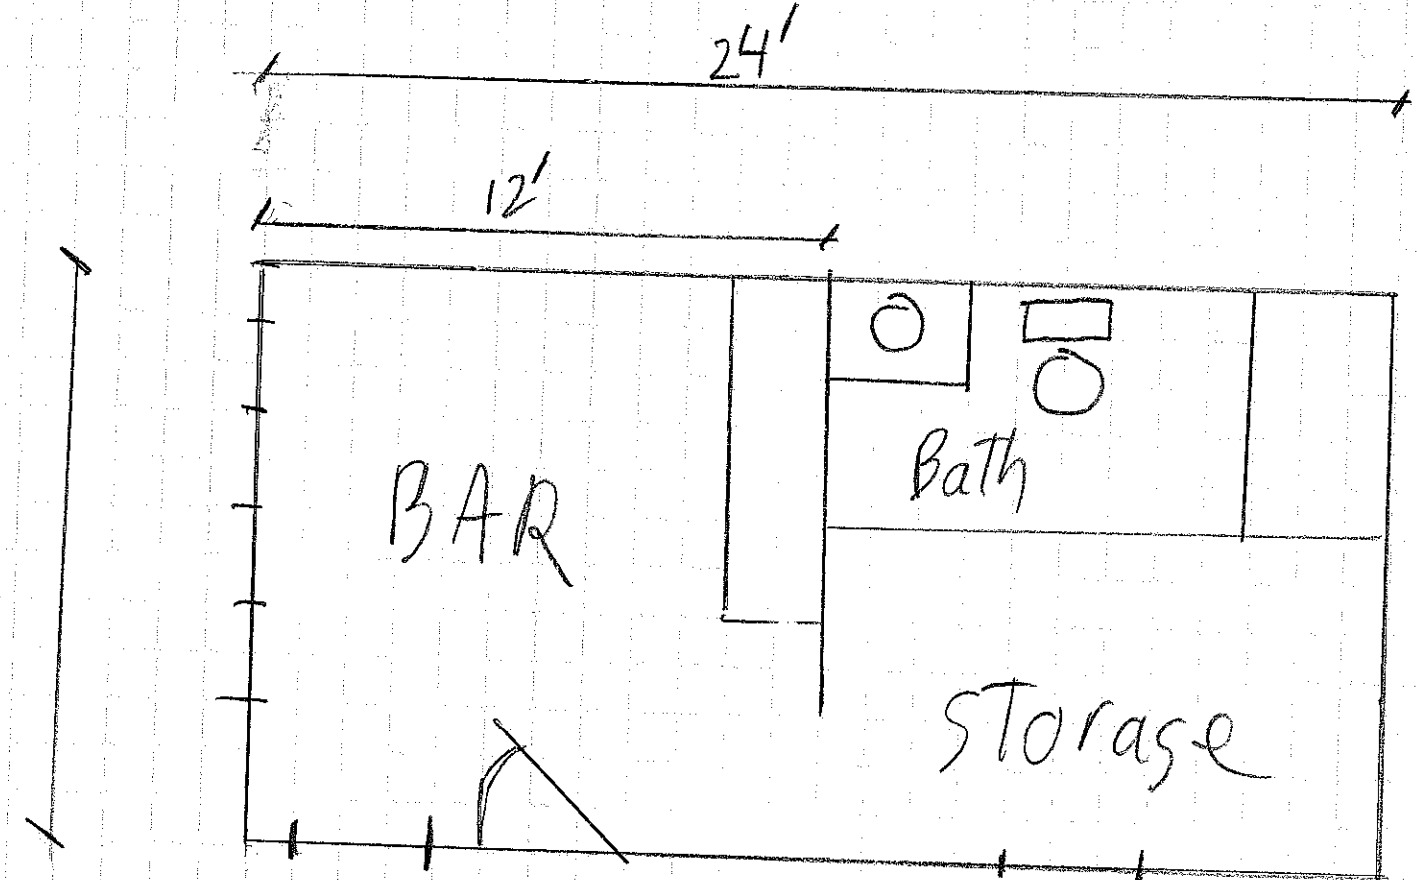

Facts
That The
only Blueprint
is in Bathroom

Justin Henderson
11-30-15