IREDELL COUNTY HEALTH DEPARTMENT *ENVIRONMENTAL HEALTH DIVISION*:

SITE PLAN WORKSHEET

SEE THE "SAMPLE SITE PLAN" BELOW. ***INCOMPLETE SITE PLANS WILL BE RETURNED TO YOU FOR COMPLETION AND MAY RESULT IN A DELAY IN THE ISSUANCE OF YOUR SEPTIC SYSTEM PERMIT!!!***

Place an (X) beside each item as you complete the site plan:


- X **Property Line measurements are clearly identified…**
- X **All proposed structures are indicated…**

SHOW: proposed house or business footprint, wells, water lines, patios, pools and decks, and any other item that will occupy space on the site

- X **Front and side setbacks from property line…**
- X **Preferred driveway location and configuration, preferred well location…**
- X **Area you prefer your septic system to be placed…**
- X **North arrow, or other sufficient indicator of direction…**

Circle N/A on the following if appropriate:

- ____ **Location of septic systems and wells within 100' of your property..** (N/A)
- ____ **Location of easements and rights of ways on your property..** (N/A)
- ____ **Location of any designated wetlands on the property..** (N/A)

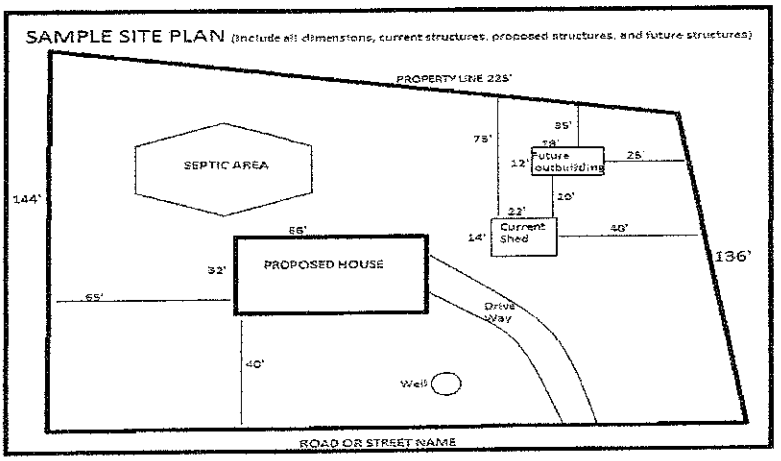

USE THIS SPACE TO DRAW YOUR SITE PLAN


Please see attached site plan

Signature: Emma Helton

REQUIRED **property owner or owner's legal representative signature.**

6/20/16

DATE

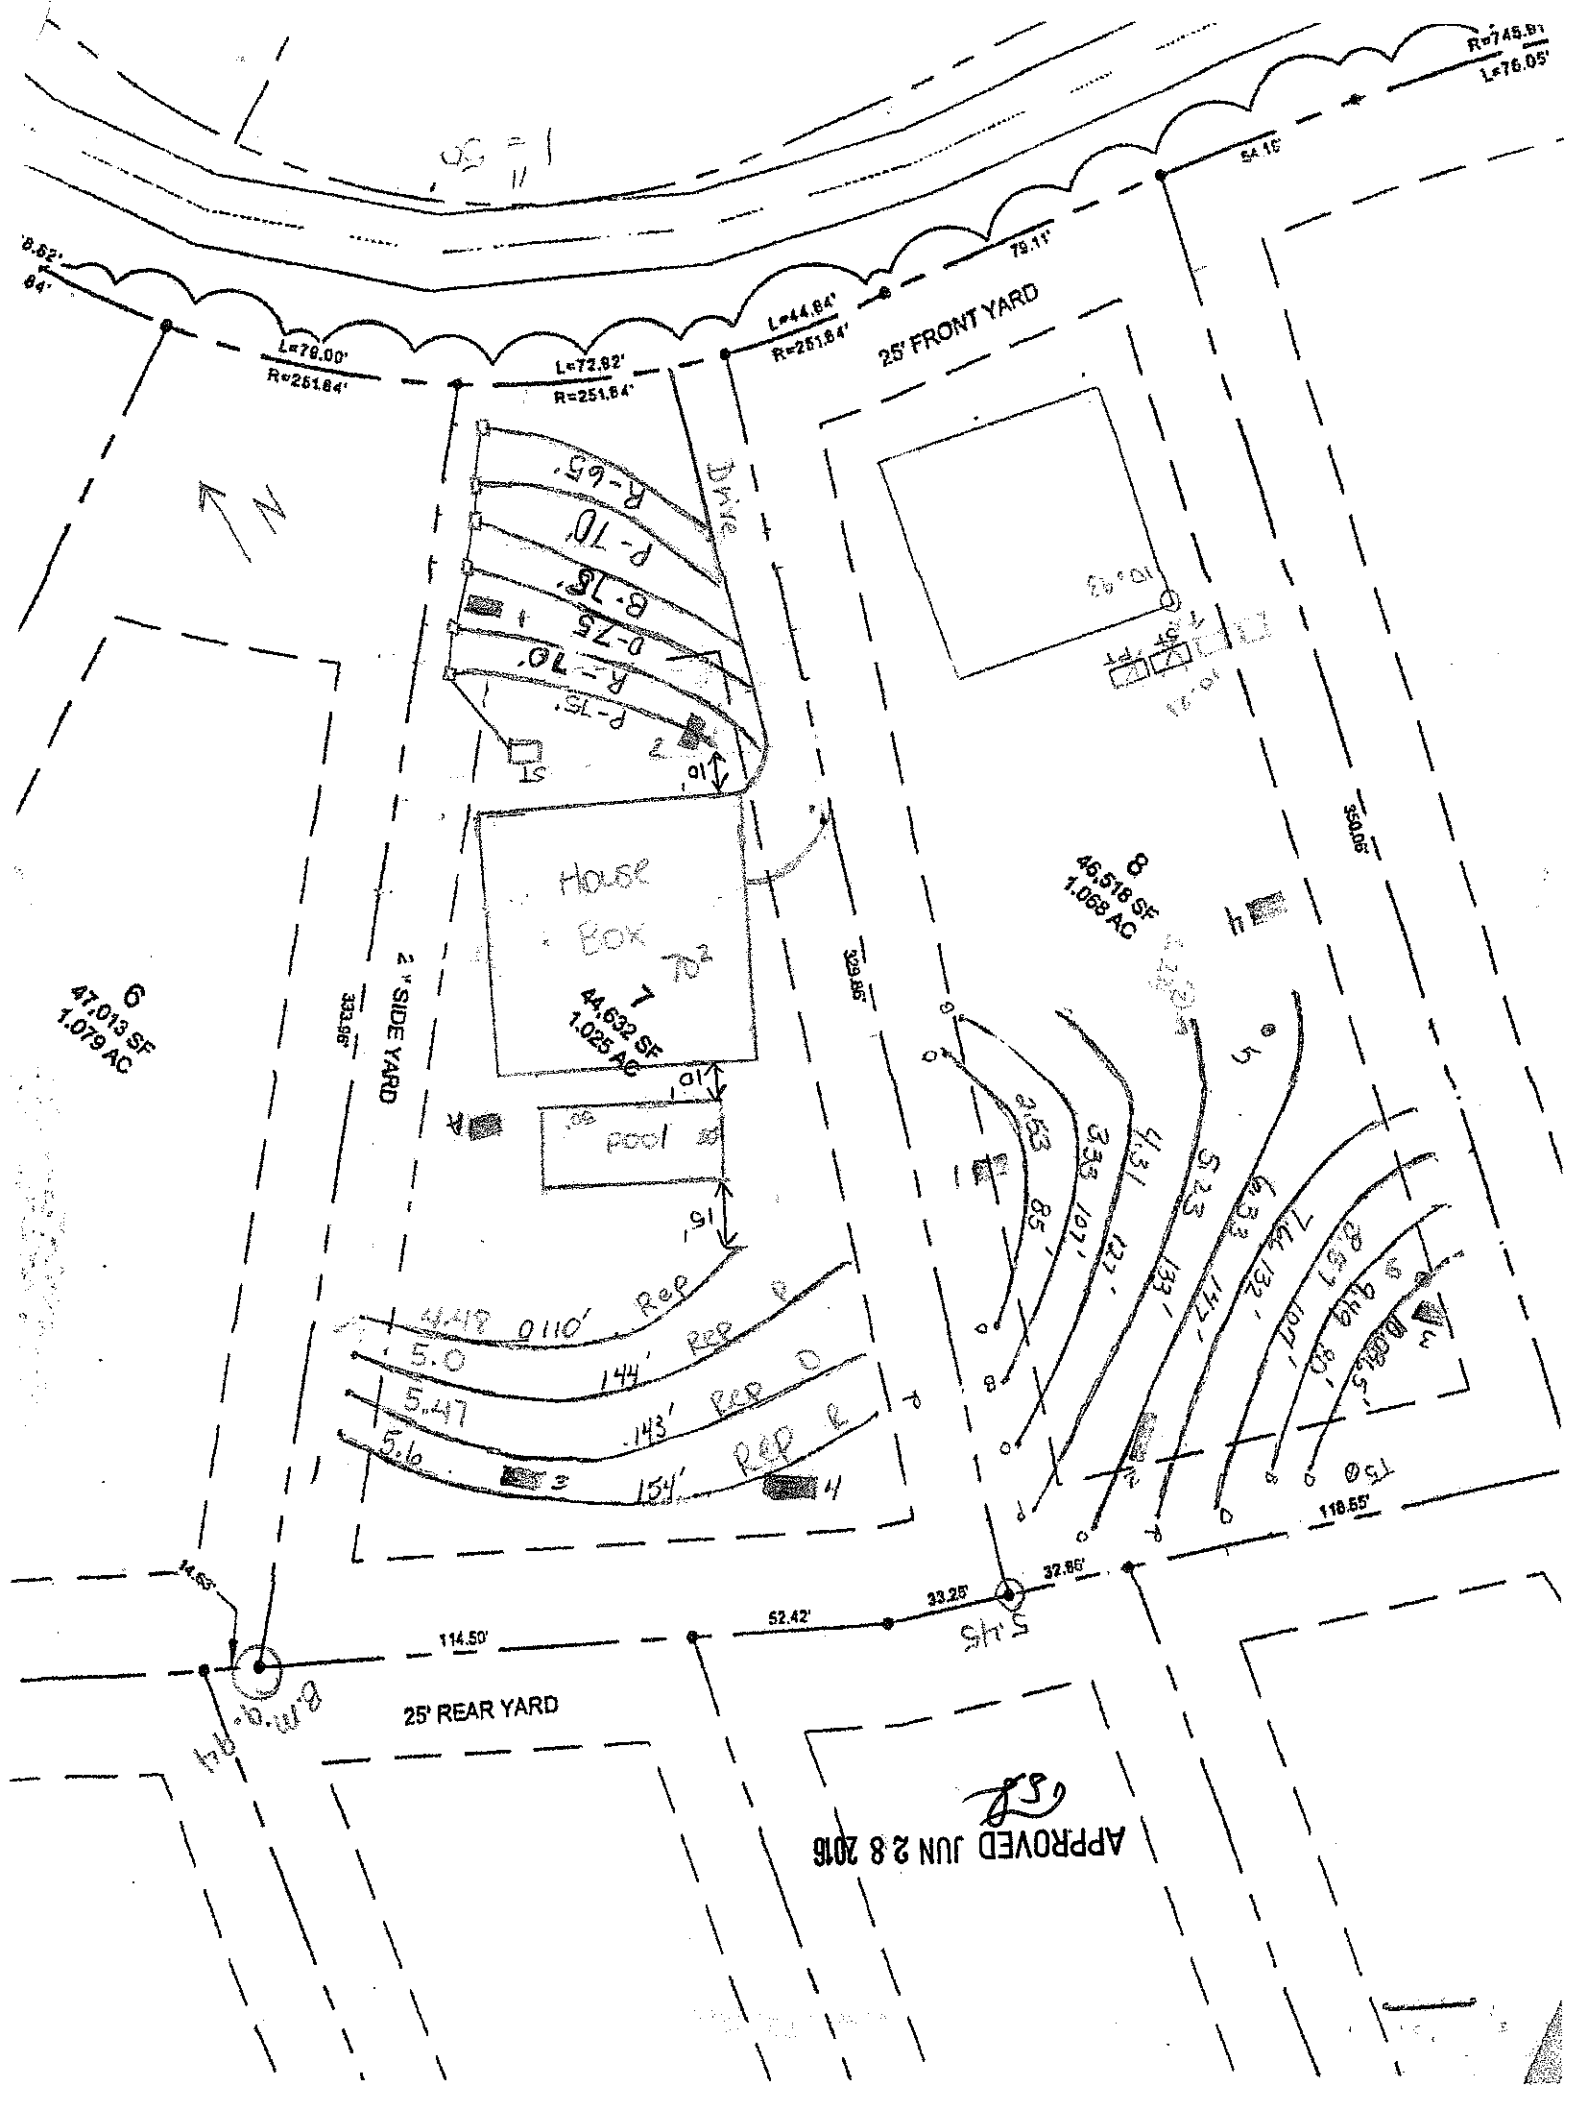
L=79.00'
R=251.84'
L=72.82'
R=251.84'
L=44.84'
R=251.84'
79.11'
25' FRONT YARD
DRIVE
R-65'
R-70'
R-75'
R-75'
R-70'
R-75'
House
Box
7
44,632 SF
1.025 AC
POOL
6
47,013 SF
1.079 AC
8
46,518 SF
1.068 AC
25' SIDE YARD
333.96'
329.86'
350.05'
5.0
5.47
5.16
144'
143'
154'
114.50'
52.42'
33.25'
32.86'
118.55'
25' REAR YARD
APPROVED JUN 28 2016