IREDELL COUNTY HEATLH DEPARTMENT
ENVIRONMENTAL HEALTH DIVISION
PAGE 2: *SITE PLAN WORKSHEET*

SEE THE "SAMPLE SITE PLAN" BELOW. *INCOMPLETE SITE PLANS WILL BE RETURNED TO YOU FOR COMPLETION AND MAY RESULT IN A DELAY IN THE ISSUANCE OF YOUR SEPTIC SYSTEM PERMIT!!!*

Place an (X) beside each item as you complete the site plan:

- ✓ Property Line measurements are clearly identified...
- ✓ All proposed structures are indicated...
  SHOW: proposed house or business footprint, wells, water lines, patios, pools and decks, and any other item that will occupy space on the site
- ✓ Front and side setbacks from property line...
- ✓ Preferred driveway location and configuration, preferred well location...
- ✓ Area you prefer your septic system to be placed...
- ✓ North arrow, or other sufficient indicator of direction...

Circle N/A on the following if appropriate:

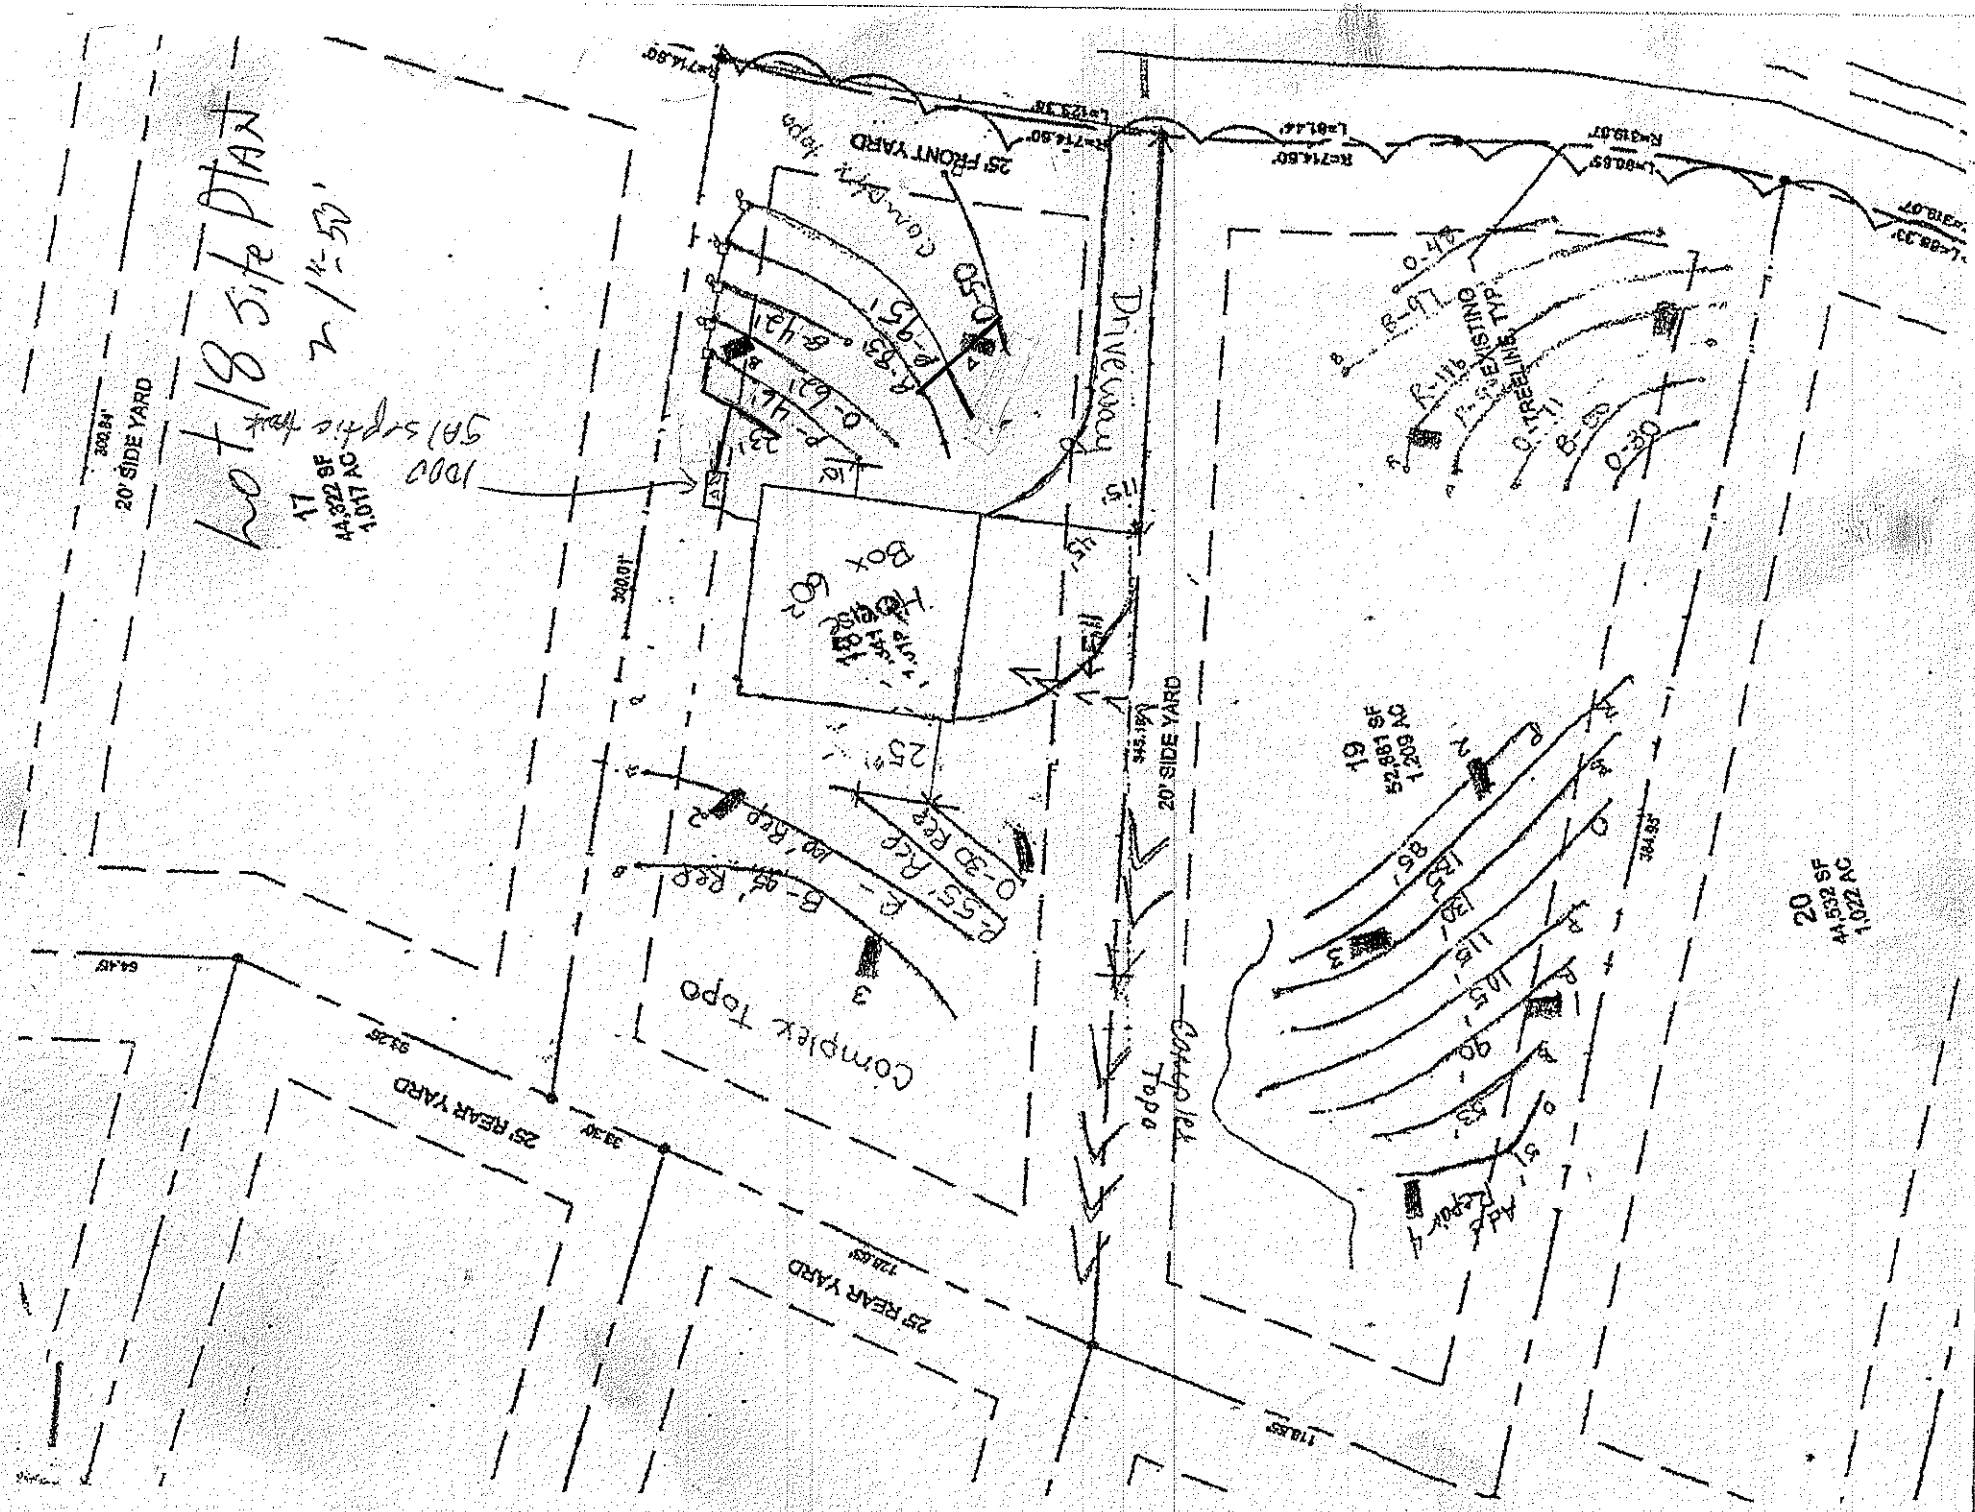
- ___ Location of septic systems and wells within 100' of your property... N/A
- ___ Location of easements and rights of ways on your property... N/A
- ___ Location of any designated wetlands on the property... N/A

Signature: [signature] 07/21/15
REQUIRED property owner or owner's legal representative signature. DATE

USE THIS SPACE TO DRAW YOUR SITE PLAN

See attached site plan

White Copy – Environmental Health Yellow Copy – Applicant
C:\Users\dutz\AppData\Local\Microsoft\Windows\Temporary Internet Files\OLK83F0\Application For OSWP Permit (2).doc


Lot 18 Site Plan
1" = 50'
25' FRONT YARD
20' SIDE YARD
25' REAR YARD
Driveway
Complex Topo
Top of Bank
Box
Fill
17
44,522 SF
1.017 AC
19
52,681 SF
1.209 AC
20
44,526 SF
1.022 AC