
...ALL SETBACKS AND ZONING
OR TO ANY PLANNING OR

...LL IMPROVEMENTS SHOWN ON
D NOT BE SCALED OR RELIED
N OR CONSTRUCTION WITHOUT
'ION OF ALL DIMENSIONS.
F THIS FILE ARE FOR REFERENCE
OT BE USED FOR DESIGN WORK.

AS DESIGNATED BY FIRM PANEL # 370313-0150C
EFFECTIVE DATE: 6-22-98

GRAPHIC SCALE - FEET

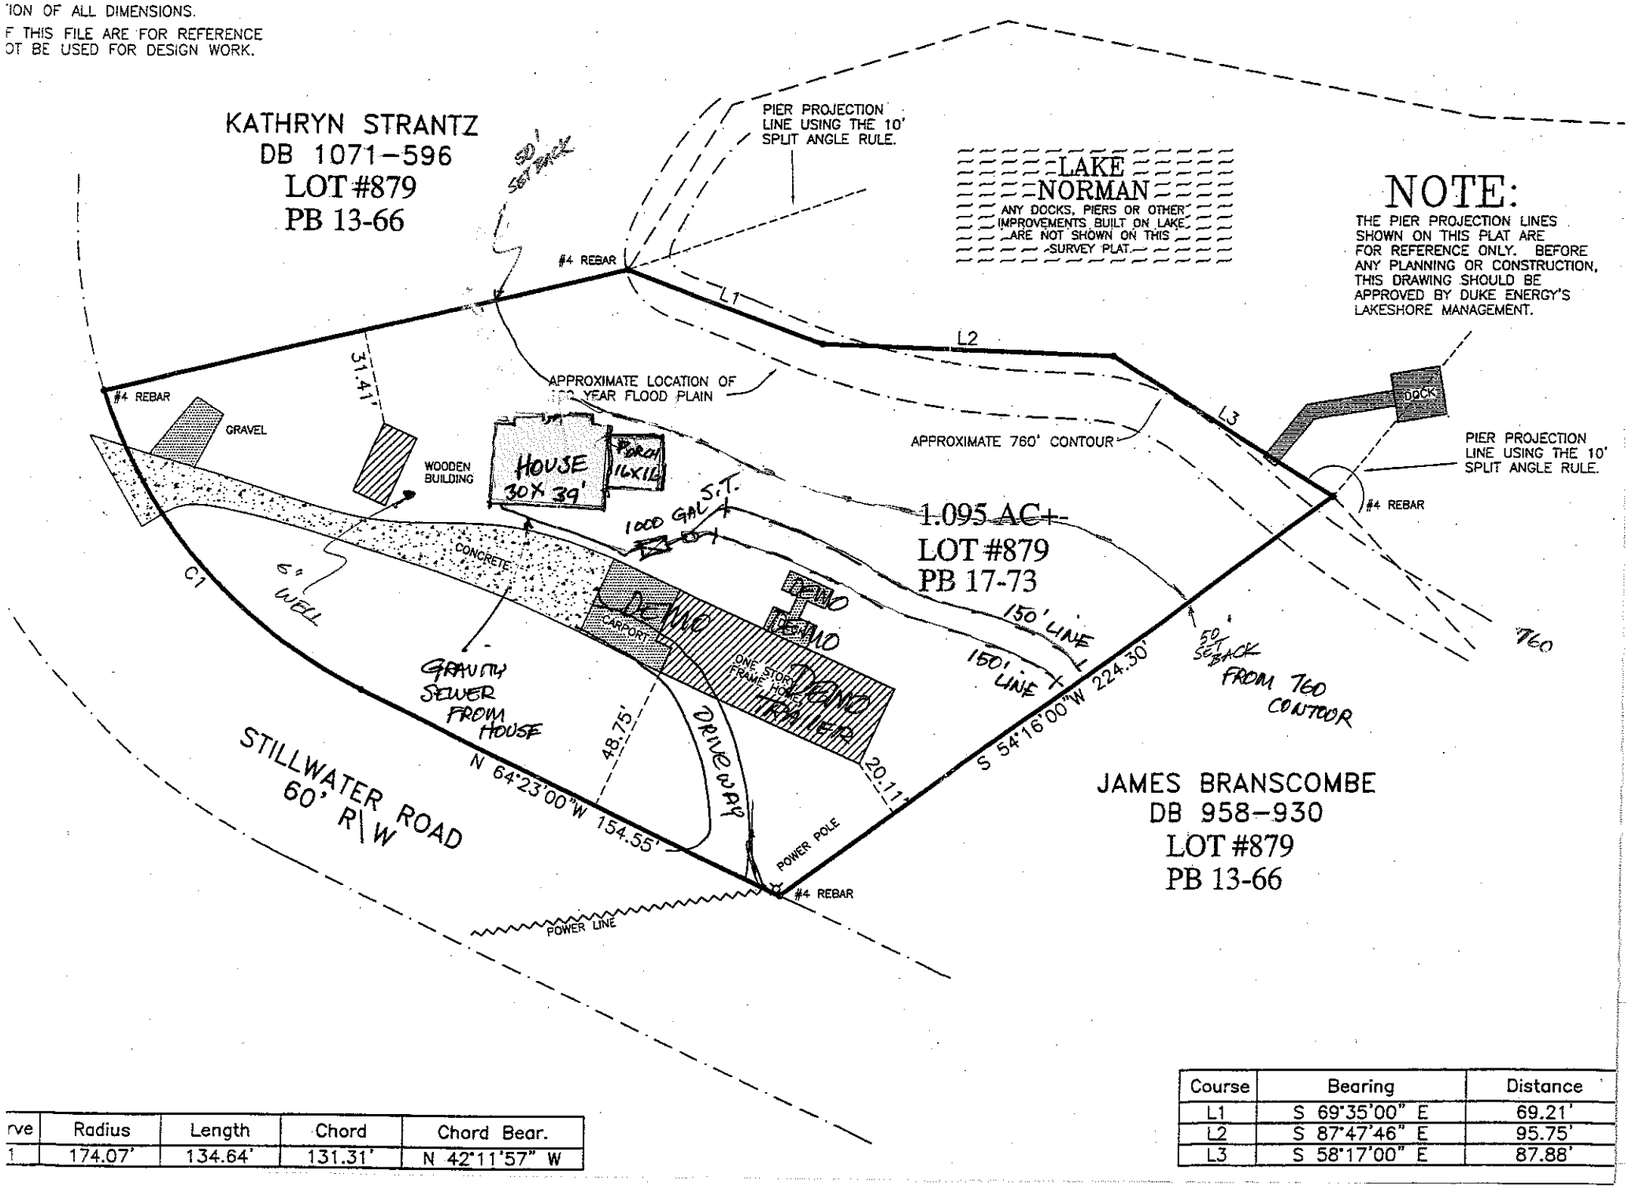

rve	Radius	Length	Chord	Chord Bear.
1	174.07'	134.64'	131.31'	N 42°11'57" W

Course	Bearing	Distance
L1	S 69°35'00" E	69.21'
L2	S 87°47'46" E	95.75'
L3	S 58°17'00" E	87.88'