IREDELL COUNTY HEATLH DEPARTMENT
ENVIRONMENTAL HEALTH DIVISION
PAGE 2: *SITE PLAN WORKSHEET*

SEE THE "SAMPLE SITE PLAN" BELOW. *INCOMPLETE SITE PLANS WILL BE RETURNED TO YOU FOR COMPLETION AND MAY RESULT IN A DELAY IN THE ISSUANCE OF YOUR SEPTIC SYSTEM PERMIT!!!*

Place an (X) beside each item as you complete the site plan:

- X **Property Line measurements are clearly identified...**
- X **All proposed structures are indicated...**
- X ***SHOW: proposed house or business footprint, wells, water lines, patios, pools and decks, and any other item that will occupy space on the site***
- X **Front and side setbacks from property line...**
- X **Preferred driveway location and configuration, preferred well location...**
- X **Area you prefer your septic system to be placed...**
- X **North arrow, or other sufficient indicator of direction...**

Circle N/A on the following if appropriate:

- X **Location of septic systems and wells within 100' of your property...** **N/A**
- **Location of easements and rights of ways on your property...** **N/A**
- X **Location of any designated wetlands on the property...** **N/A**

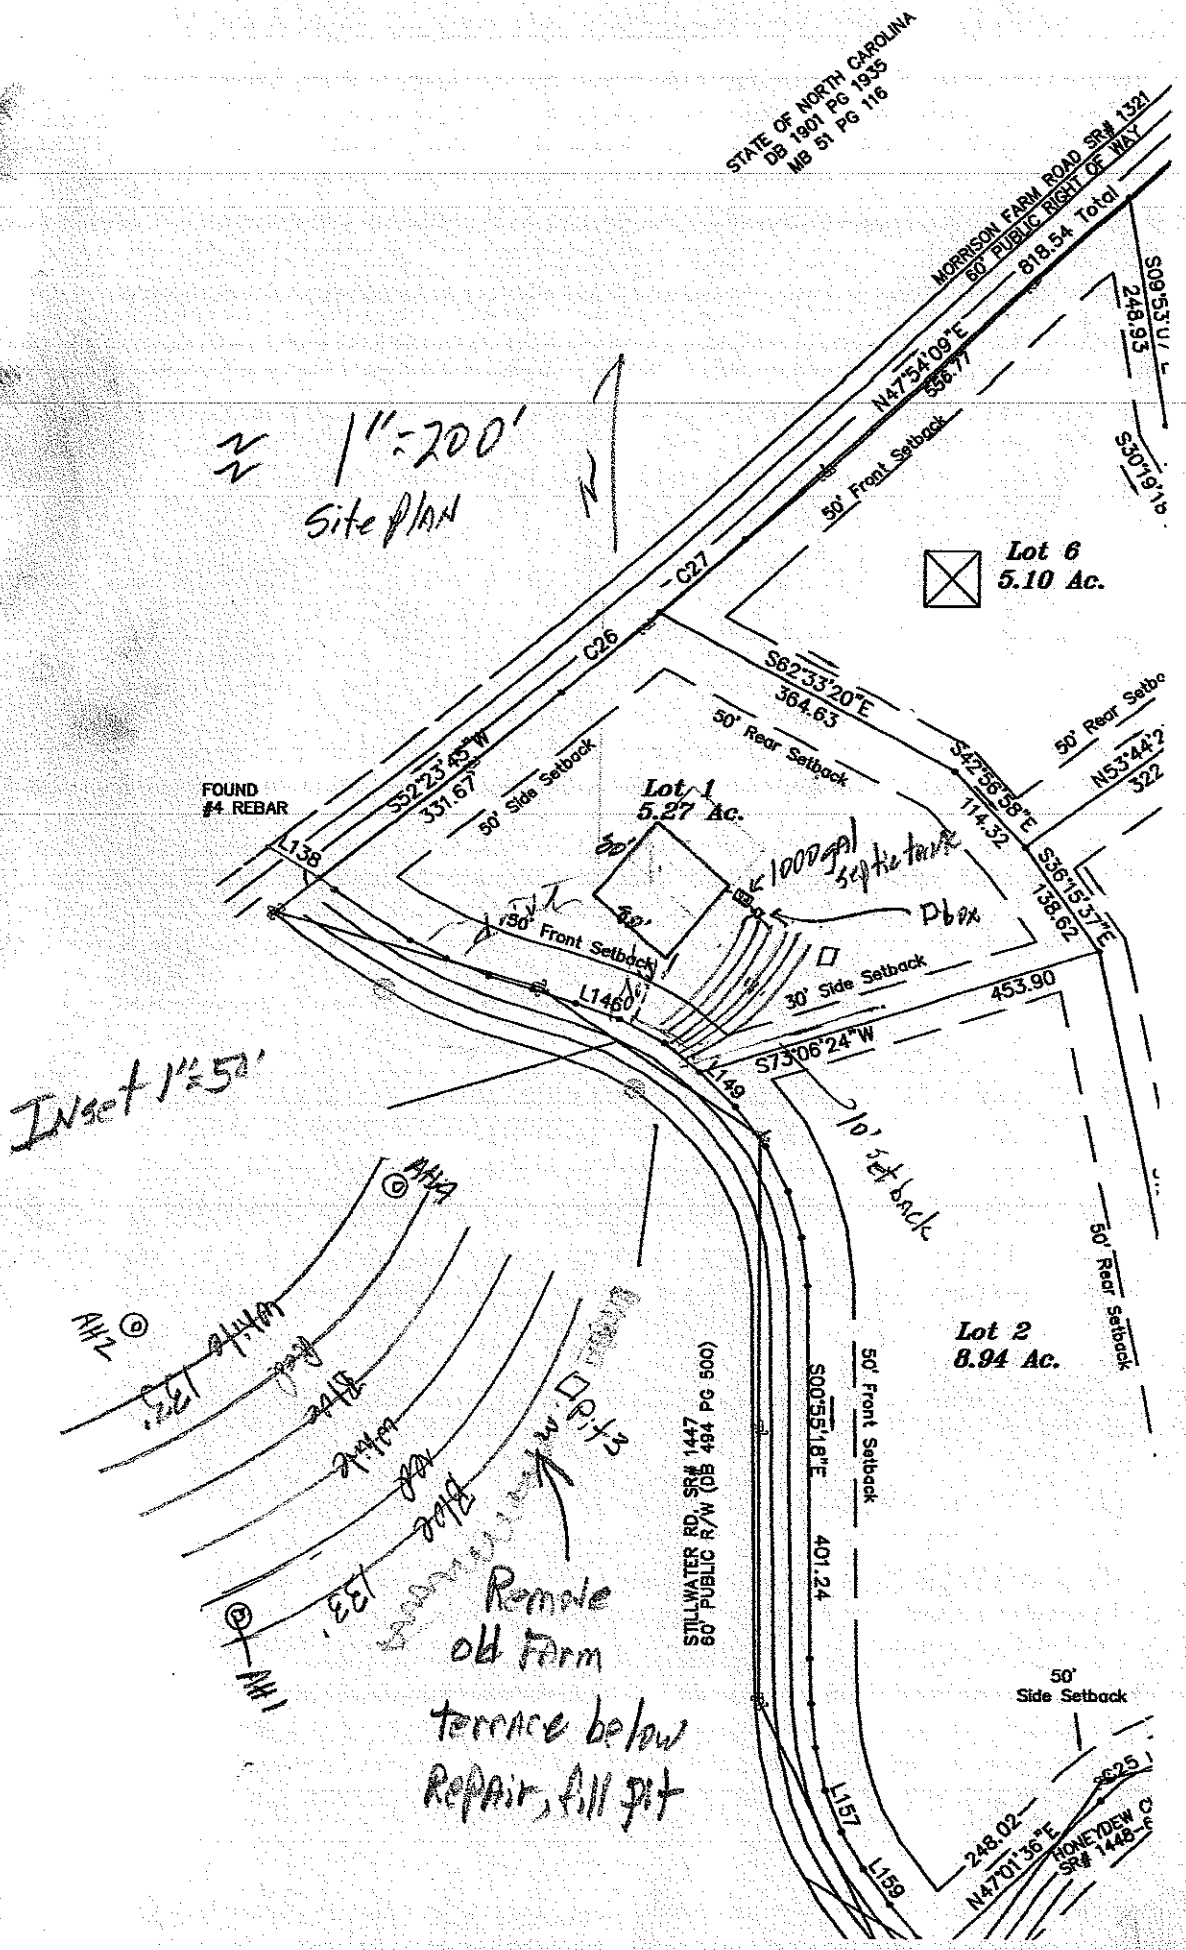
Signature: [signature] , LSS
REQUIRED **property owner or owner's legal representative signature.**

4/18/13
DATE

USE THIS SPACE TO DRAW YOUR SITE PLAN

See Attached
1" = 50' plan
(1 Septic Tank)

White Copy – Environmental Health Yellow Copy – Applicant
V:\FORMS\OSWP Forms\Application For OSWP Permit.doc


STATE OF NORTH CAROLINA
DB 1901 PG 1935
MB 51 PG 116
MORRISON FARM ROAD SR# 1321
60' PUBLIC RIGHT OF WAY
818.54 Total
N47°54'09"E
556.77
S09°53'0
248.93
S30°19'1
50' Front Setback
N 1"=200'
Site PLAN
N
Lot 6
5.10 Ac.
C27
C26
S62°33'20"E
364.63
50' Rear Setback
50' Rear Setbo
N53°44'2
322
S42°56'58"E
114.32
S36°15'37"E
138.62
FOUND
#4 REBAR
S52°23'45"W
331.67
50' Side Setback
L138
Lot 1
5.27 Ac.
60'
50'
1000 gal septic tank
Dbox
150' Front Setback
L146
30' Side Setback
453.90
S73°06'24"W
L149
Inset 1"=50'
10' set back
50' Rear Setback
Lot 2
8.94 Ac.
AH2
AH4
AH1
AH3
2.67
1.33
D.I.#3
Remove
old Farm
terrace below
Repair, fill pit
STILLWATER RD. SR# 1447
60' PUBLIC R/W (DB 494 PG 500)
S00°55'18"E
401.24
50' Front Setback
50'
Side Setback
C25
L157
L159
248.02
N47°01'36"E
HONEYDEW C
SR# 1448-F