IREDELL COUNTY HEATLH DEPARTMENT

PAGE 2: *SITE PLAN WORKSHEET*

SEE THE SAMPLE SITE PLAN BELOW. INCOMPLETE SITE PLANS WILL BE RETURNED TO YOU FOR COMPLETION AND MAY RESULT IN A DELAY IN THE ISSUANCE OF YOUR SEPTIC SYSTEM PERMIT!!!

Place an (X) beside each item as you complete the site plan:

- X — **Property Line measurements are clearly identified…**
- X — **All proposed structures are indicated…**
  SHOW: proposed house or business footprint, wells, water lines, patios, pools and decks, and any other item that will occupy space on the site
- X — **Front and side setbacks from property line…**
- X — **Preferred driveway location and configuration, preferred well location…**
- X — **Area you prefer your septic system to be placed…**
- X — **North arrow, or other sufficient indicator of direction…**

Circle N/A on the following if appropriate:


- ____ **Location of septic systems and wells within 100' of your property…** (N/A)
- ____ **Location of easements and rights of ways on your property…** (N/A)
- ____ **Location of any designated wetlands on the property…** (N/A)


Signature: Barbara J Lashmet
Property owner or owner's legal representative signature (SIGNATURE REQUIRED)

5-24-10
DATE

USE THIS SPACE TO DRAW YOUR SITE PLAN

See Attached

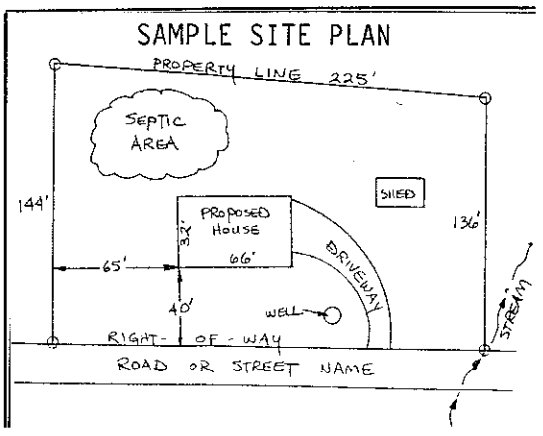

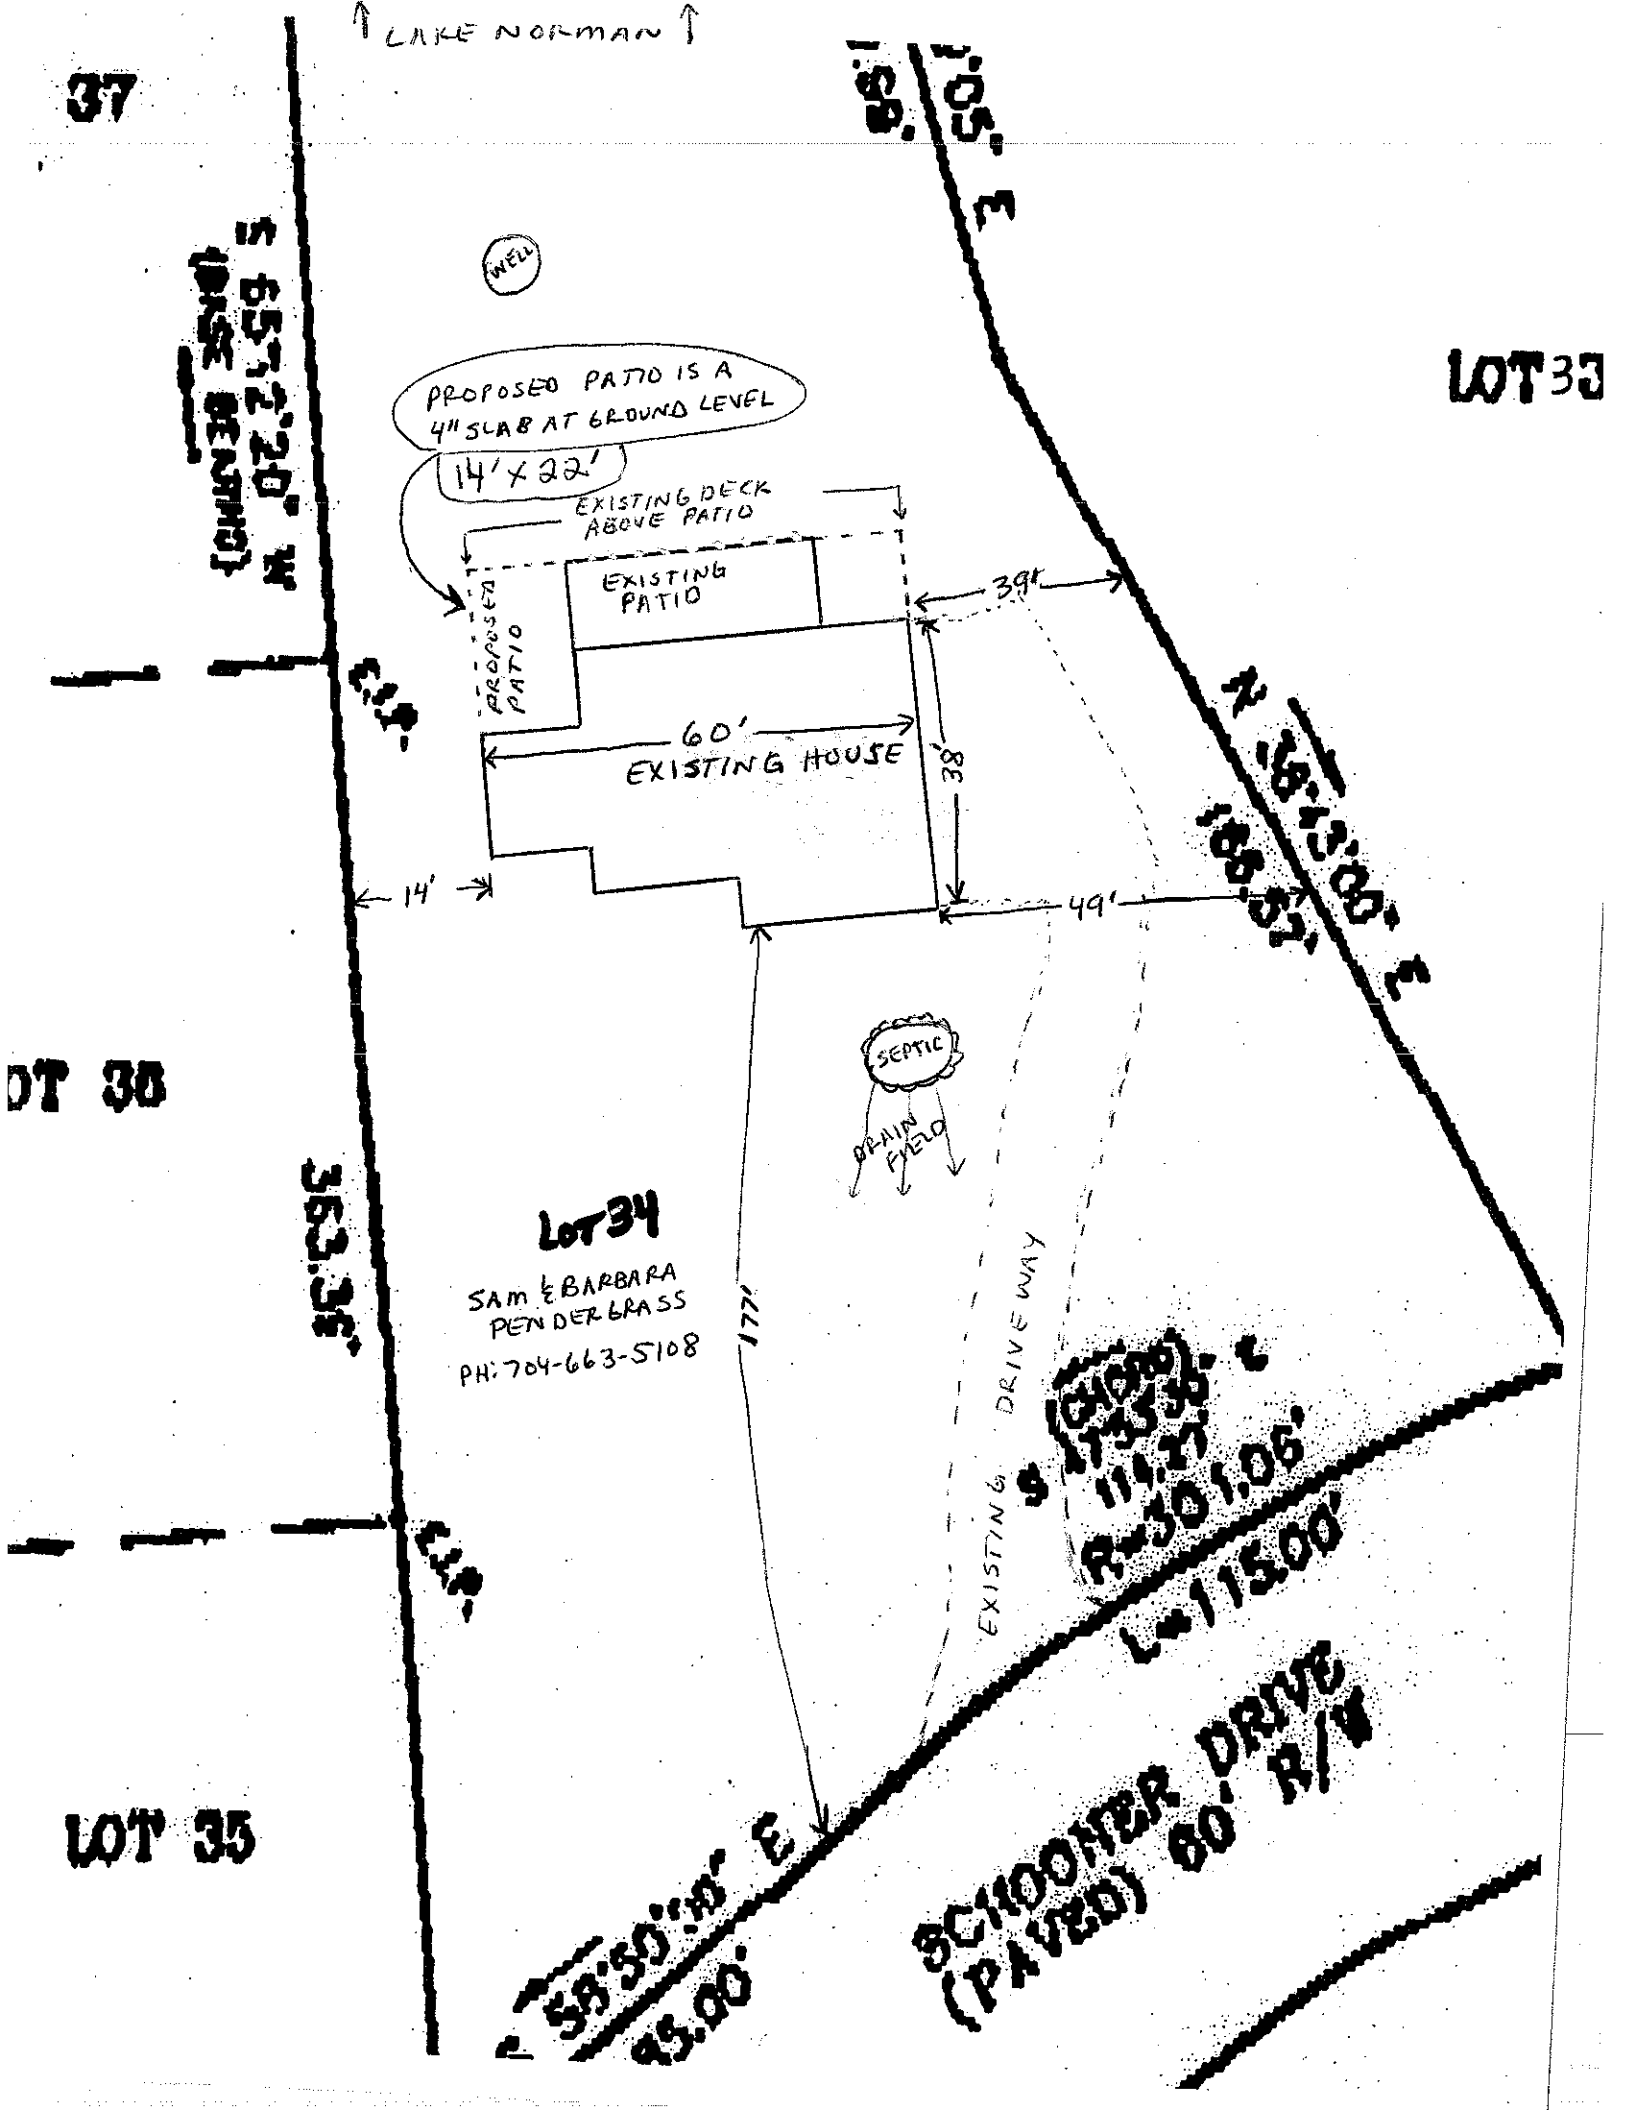
↑ LAKE NORMAN ↑
37
LOT 33
LOT 36
LOT 35
WELL
PROPOSED PATIO IS A 4" SLAB AT GROUND LEVEL
14'X22'
EXISTING DECK ABOVE PATIO
EXISTING PATIO
PROPOSED PATIO
60' EXISTING HOUSE
38'
39'
49'
14'
S 65°12'20" W (DEED BEARING)
N 65°43'00" E
168.57'
S 65°12'20" W
353.36'
N 65°43'00" E
SEPTIC
DRAIN FIELD
EXISTING DRIVE WAY
177'
LOT 34
SAM & BARBARA PENDERGRASS
PH: 704-663-5108
S 17°35'30" E (CHORD)
114.77'
R=301.06'
L=115.00'
S 55°50'40" E
43.00'
SCHOONER DRIVE
(PAVED) 60' R/W