DEPARTMENT OF ENVIRONMENT AND NATURAL RESOURCES
DIVISION OF ENVIRONMENTAL HEALTH
ON-SITE WASTEWATER SECTION

Cx's/Expansion

Sheet ___ of ___
PROPERTY ID #: _____
COUNTY: _____

SOIL/SITE EVALUATION
for ON-SITE WASTEWATER SYSTEM

OWNER: Ron Hughes
ADDRESS: 196 Schooner Dr.
PROPOSED FACILITY: SFD
PROPOSED DESIGN FLOW (.1949): 480
LOCATION OF SITE: _____

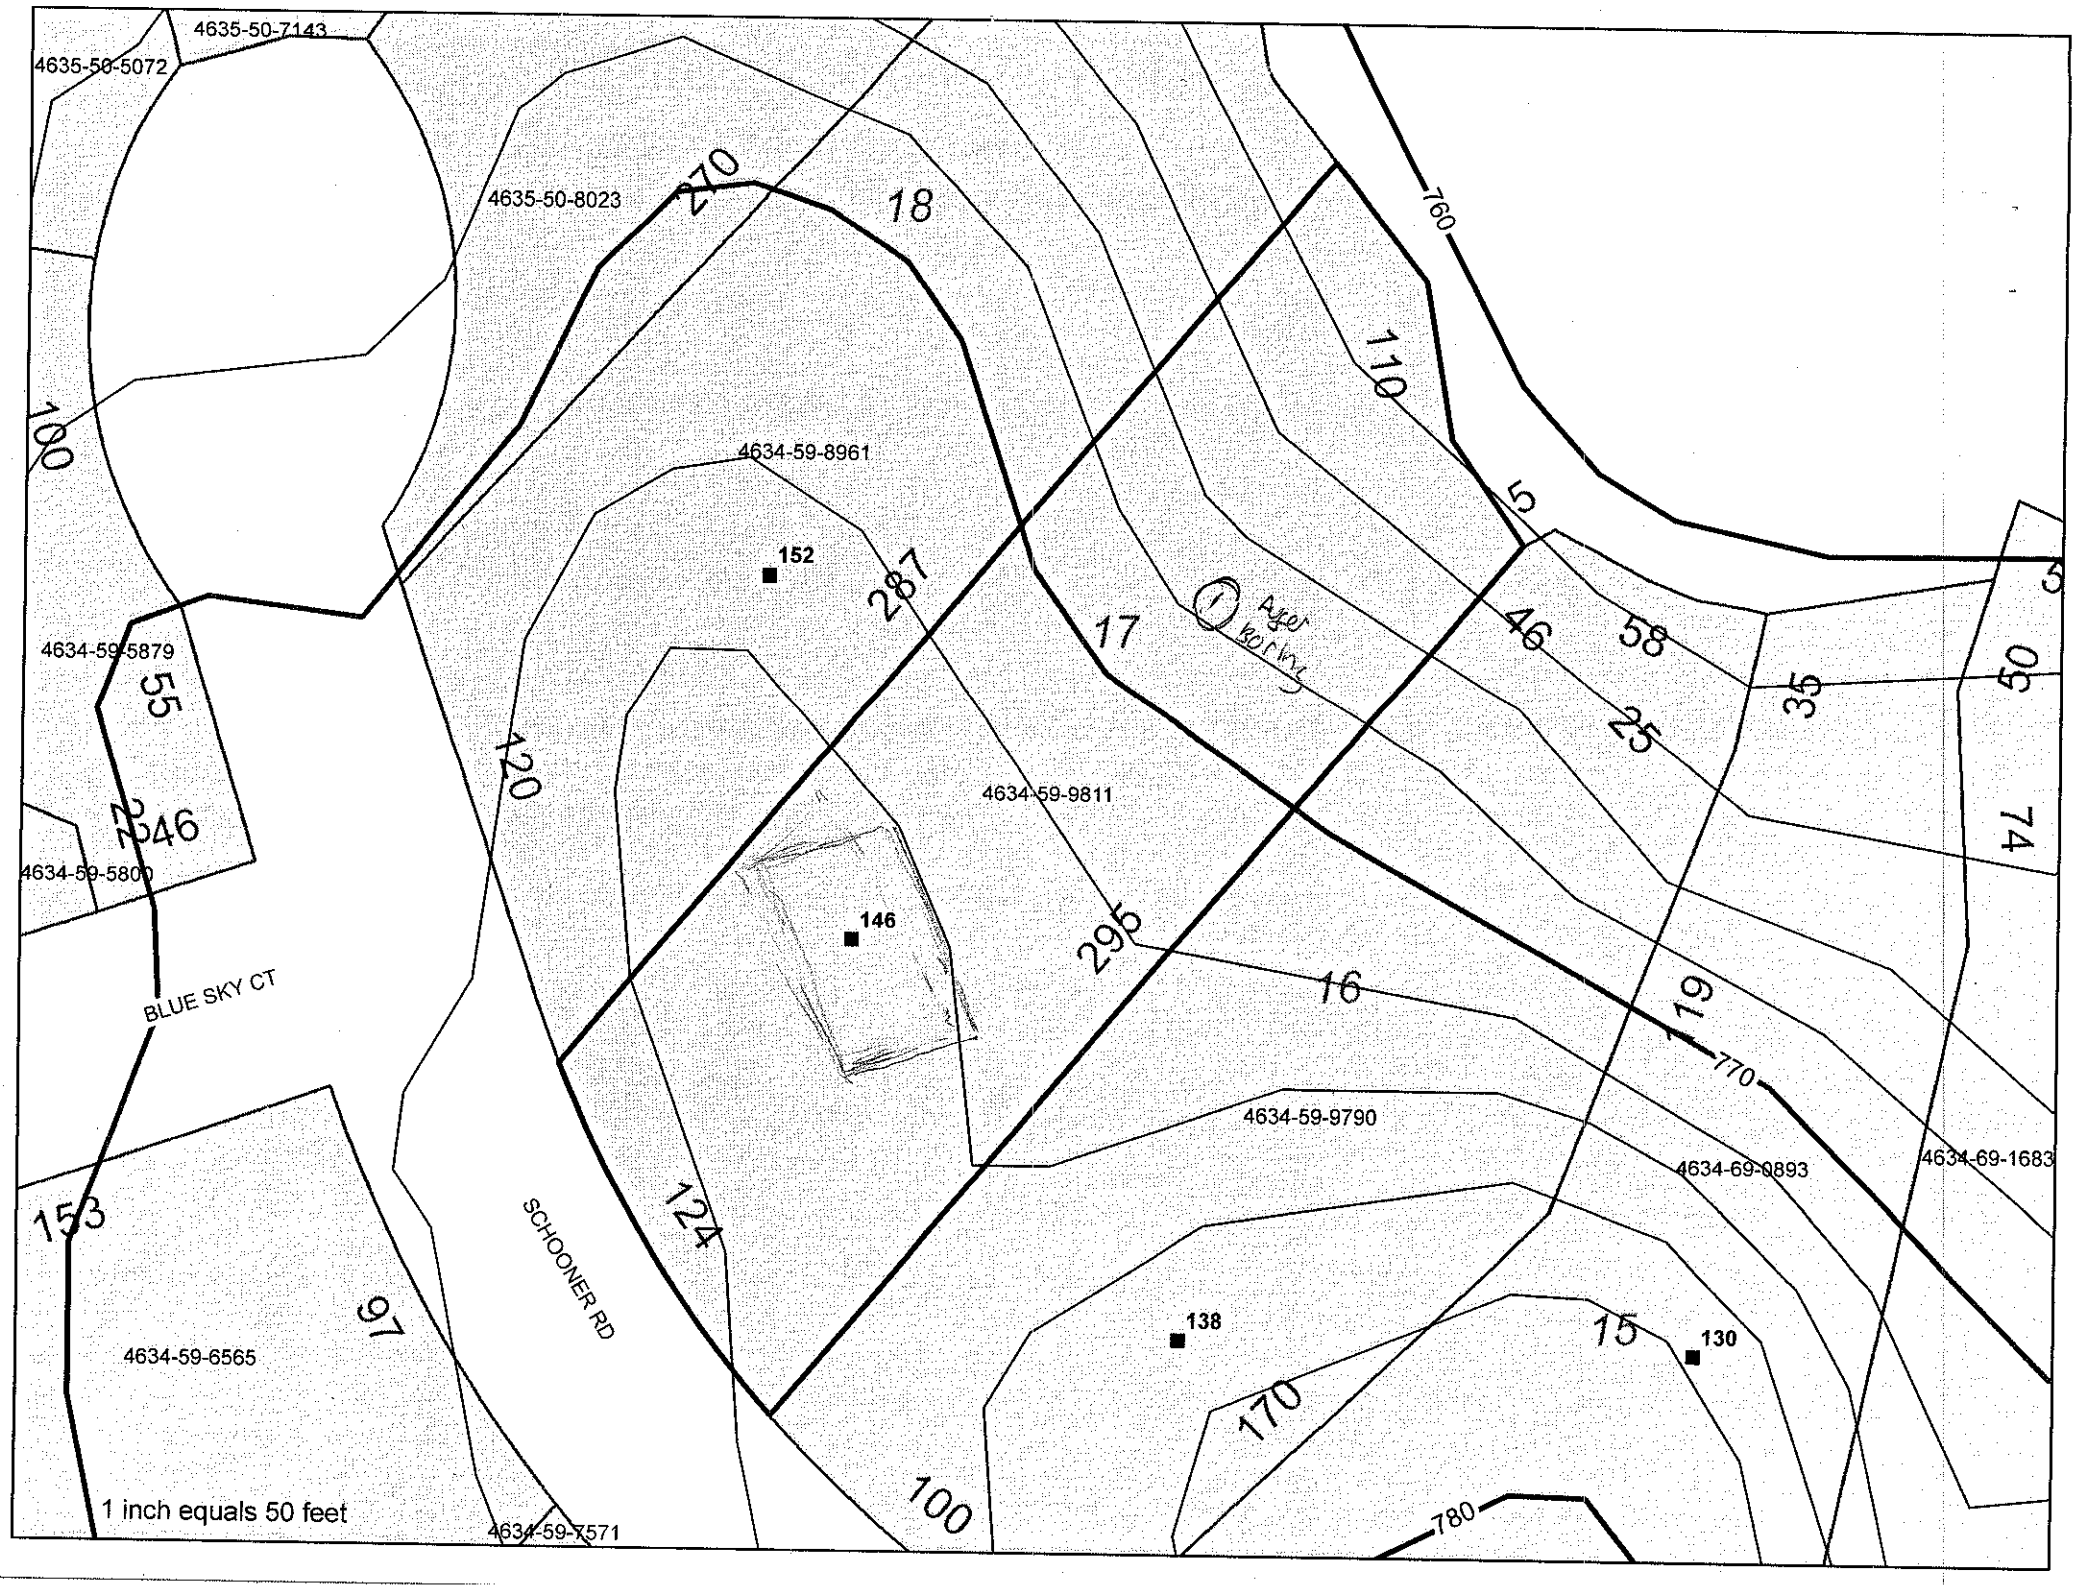
APPLICATION DATE 9/5/07
DATE EVALUATED: 9/5/07
PROPERTY SIZE: _____
PROPERTY RECORDED: _____

WATER SUPPLY: ☑ Private ☐ Public ☐ Well ☐ Spring ☐ Other _____
EVALUATION METHOD: ☑ Auger Boring ☐ Pit ☐ Cut
TYPE OF WASTEWATER: ☑ Sewage ☐ Industrial Process ☐ Mixed

PROFILE #	.1940 LANDSCAPE POSITION/ SLOPE %	HORIZON DEPTH (IN.)	SOIL MORPHOLOGY (.1941) .1941 STRUCTURE/ TEXTURE	SOIL MORPHOLOGY (.1941) .1941 CONSISTENCE/ MINERALOGY	OTHER PROFILE FACTORS .1942 SOIL WETNESS/ COLOR	.1943 SOIL DEPTH	.1956 SAPRO CLASS	.1944 RESTR HORIZ	PROFILE CLASS & LTAR
1	L 4-5%	0-40	mSbk sc/cl	Pr SS Sp Sex P	RW Quartz, fine common Mica				.4 PS
		40-48	mSbk CL	Pr SS Sp Sex P					
2									
3									
4									

DESCRIPTION	INITIAL SYSTEM	REPAIR SYSTEM
Available Space (.1945)	PS	PS
System Type(s)	25% Reduction	50% Reduction
Site LTAR	.4	.4

OTHER FACTORS (.1946): _____
SITE CLASSIFICATION (.1948): PS
EVALUATED BY: Anthony Cohen
OTHER(S) PRESENT: Ron Hughes (Owner)


4635-50-7143
4635-50-5072
4635-50-8023
270
18
760
110
100
4634-59-8961
152
287
17
Auger working
46
58
35
50
5
4634-59-5879
55
420
25
74
246
4634-59-9811
4634-59-5800
146
295
16
19
BLUE SKY CT
770
4634-59-9790
4634-69-0893
4634-69-1683
153
124
SCHOONER RD
97
138
15
130
4634-59-6565
170
100
780
1 inch equals 50 feet
4634-59-7571