4634-89-0278

11522

IREDELL COUNTY HEALTH DEPARTMENT

(SEPTIC TANK) IMPROVEMENTS PERMIT AND CERTIFICATE OF COMPLETION

(Ground Absorption Sewage Disposal System – G. S. Chapter 130-Article 13C)

OWNER OR CONTRACTOR Mady Const. // Shoot Const. DATE May 24, '91 PERMIT NO. 28-7-A-28

PHONE: Business ______ Home ______

LOCATION 115 S. TR 1102 (Sangtree) TL into Royal Pointe Bear Right 2nd Street on Right S. R. No. ______


SUBDIVISION NAME Royal Pointe LOT NO. 28 SECTION OR BLOCK NO. ______

House (✓) Mobile Home ( ) Business ( ) Other ______

No. Bedrooms 3	No. Bathrooms 2	Character & Porosity of Soil PS clay
Garbage Disposal Unit	Yes (✓) No ( )	Percolation Rate .3
Auto. Dishwasher	Yes (✓) No ( )	Topography <4%
Auto. Wash. Machine	Yes (✓) No ( )	Depth to Water Table 4'+
~~Site Suitable~~ PS	Yes (✓) No ( )	Rock or other impervious formations none obs.

Lot Area 20000 ft²+

____ Basement with Plumbing ____ Basement without Plumbing ✓ No Basement

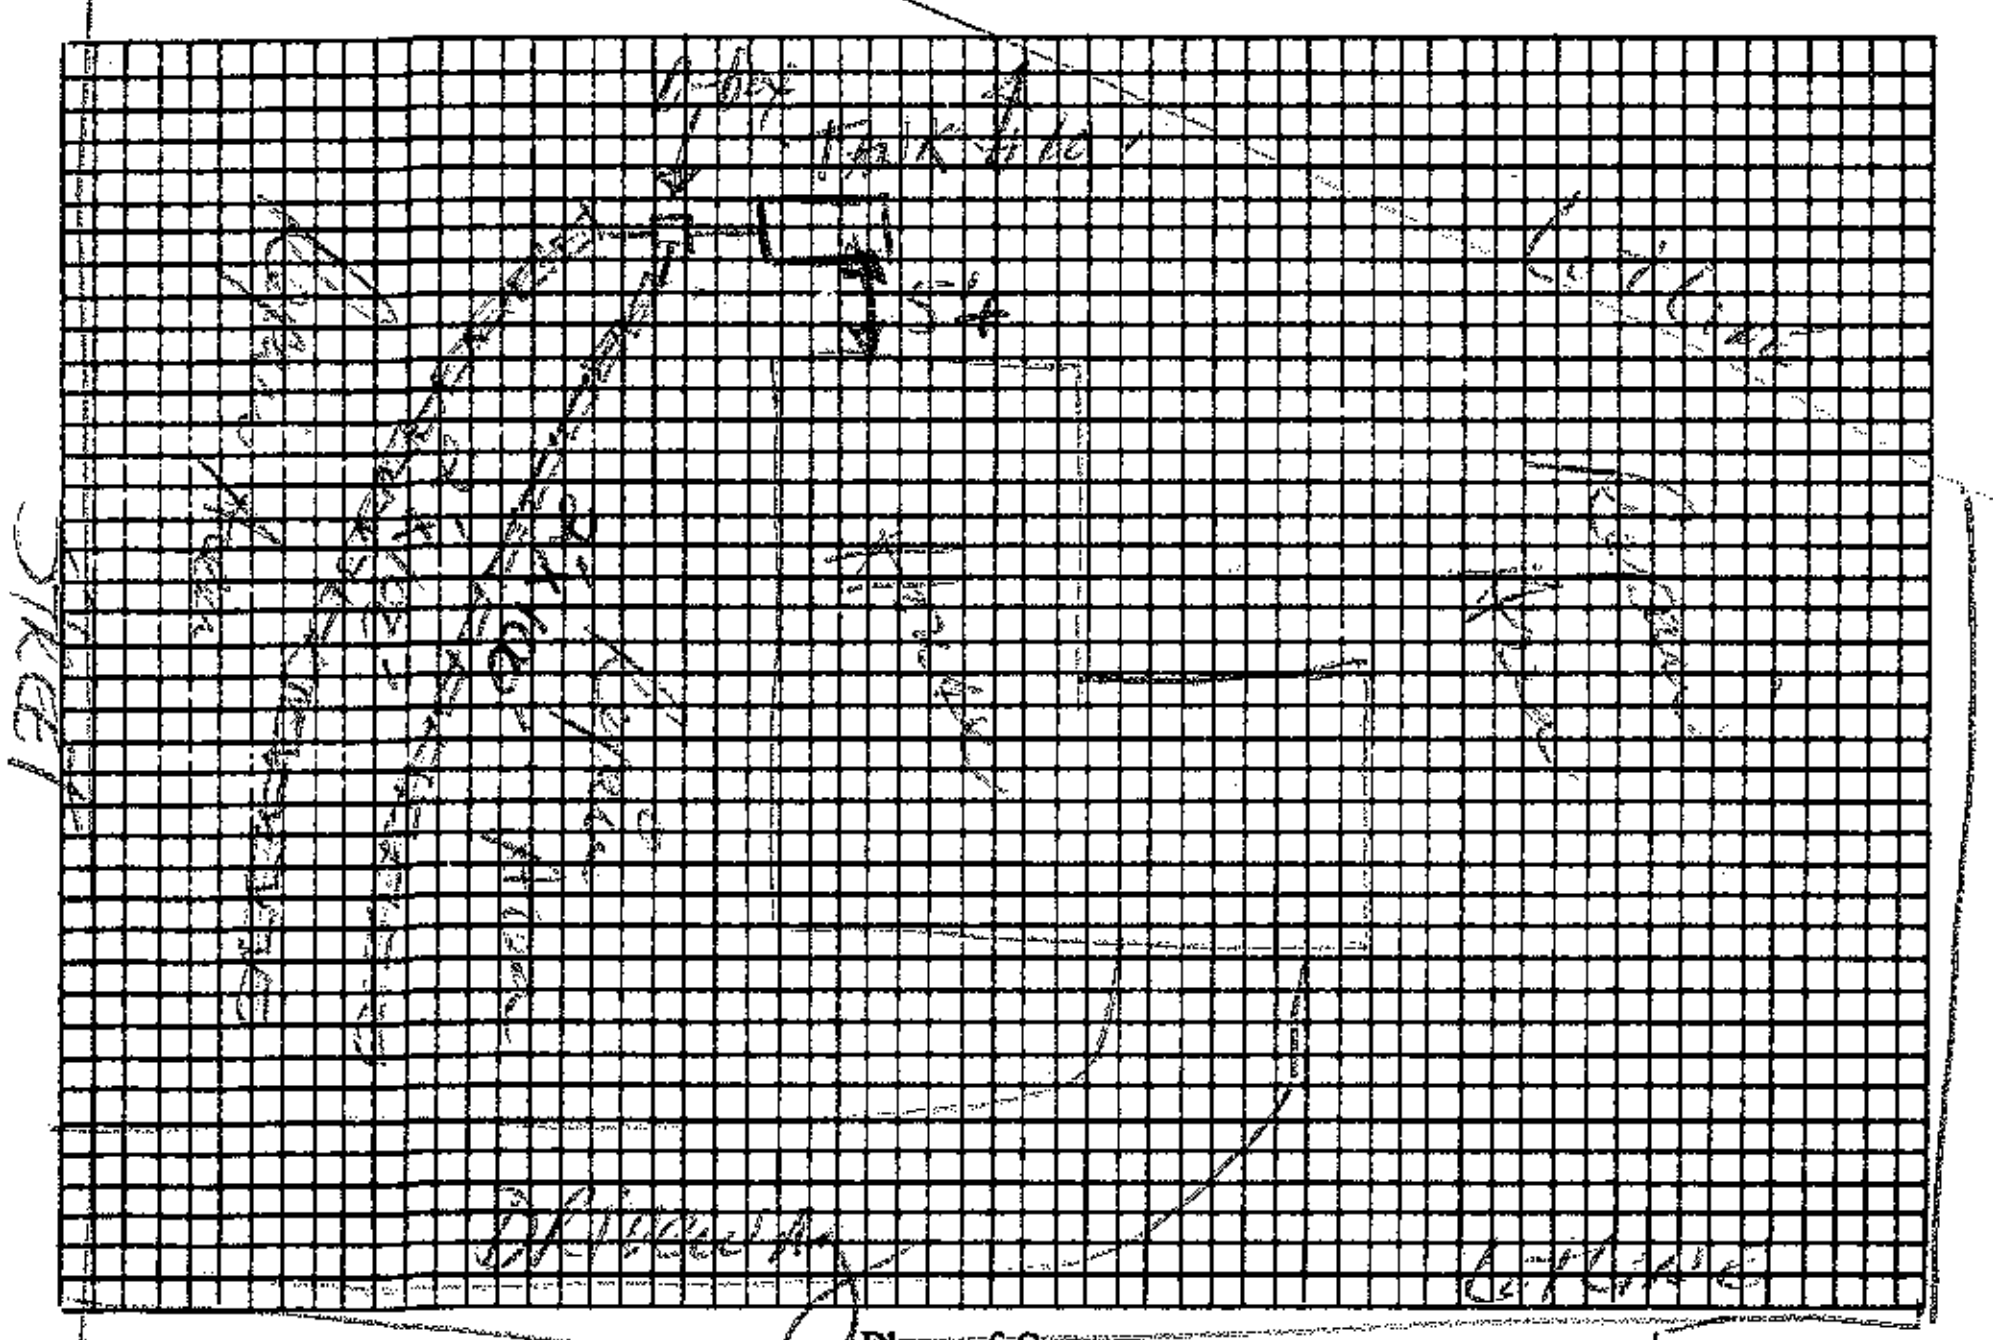

Plot of System

Size of Tank 1500 Gals.

Nitrification Field:

No. of Lines 2

Sq. Ft. ______ Linear Ft. 200'

Depth of Stone in Lines 16"

Water Supply: Individual ( )

Public (✓) — partly gravity flow

Installed by Ray Bean

I understand and agree to install septic tank system as specified on this Improvements Permit.

Signed: ______

IMPROVEMENTS PERMIT BY [signature]

COMMENTS: ______

CERTIFICATE OF COMPLETION BY [signature], RS, EHC DATE May 24, '91

EXISTING SYSTEM CHECKED BY: ______ DATE ______

CONSTRUCTION MUST COMPLY WITH ALL OTHER APPLICABLE STATE AND LOCAL REGULATIONS.

Permit is VOID if any unauthorized changes are made in installation of system and/or if any false information is supplied in making Improvements Permit.

Health Dept. Copy: White Inspection Dept. Copy: Yellow Sanitarian's Copy: Pink Owner's Copy: Gold