IREDELL COUNTY HEALTH DEPARTMENT
ENVIRONMENTAL HEALTH DIVISION
Application For Improvement Permit
Site Plan Form

INSTRUCTIONS TO APPLICANT: (Items in Parentheses are to be performed by DEVELOPERS ONLY)


All property corners must be staked and flagged with dimensions matching those shown on an approved final (preliminary) plat (**and** proposed house dimensions must be staked and flagged) before the Iredell County Health Department can begin review work on this proposed site. An application for an Improvement Permit is considered complete **only** when this site plan form is completed, signed, and attached to the application form.

As Close To Scale As Is Possible: 1. Draw in the proposed lot showing **all** proposed lot dimensions and orientation to proposed streets or roads. 2. Draw in the proposed structure showing dimensions and distances to property lines (include decks, walkways, etc.). E. Draw in the proposed driveway location. 4. Draw in all wells, both existing and proposed, including those on adjacent property (if known). 5. Draw in any other structure ie. sheds, outbuildings, pools, etc. which will occupy space on the proposed lot.

See attached Lot 58 Kingsstanding

I hereby convenant that the above representation is correct to the best of my knowledge and ability.

10-12-95 Date _____ SIGNATURE OF OWNER/AUTHORIZED AGENT

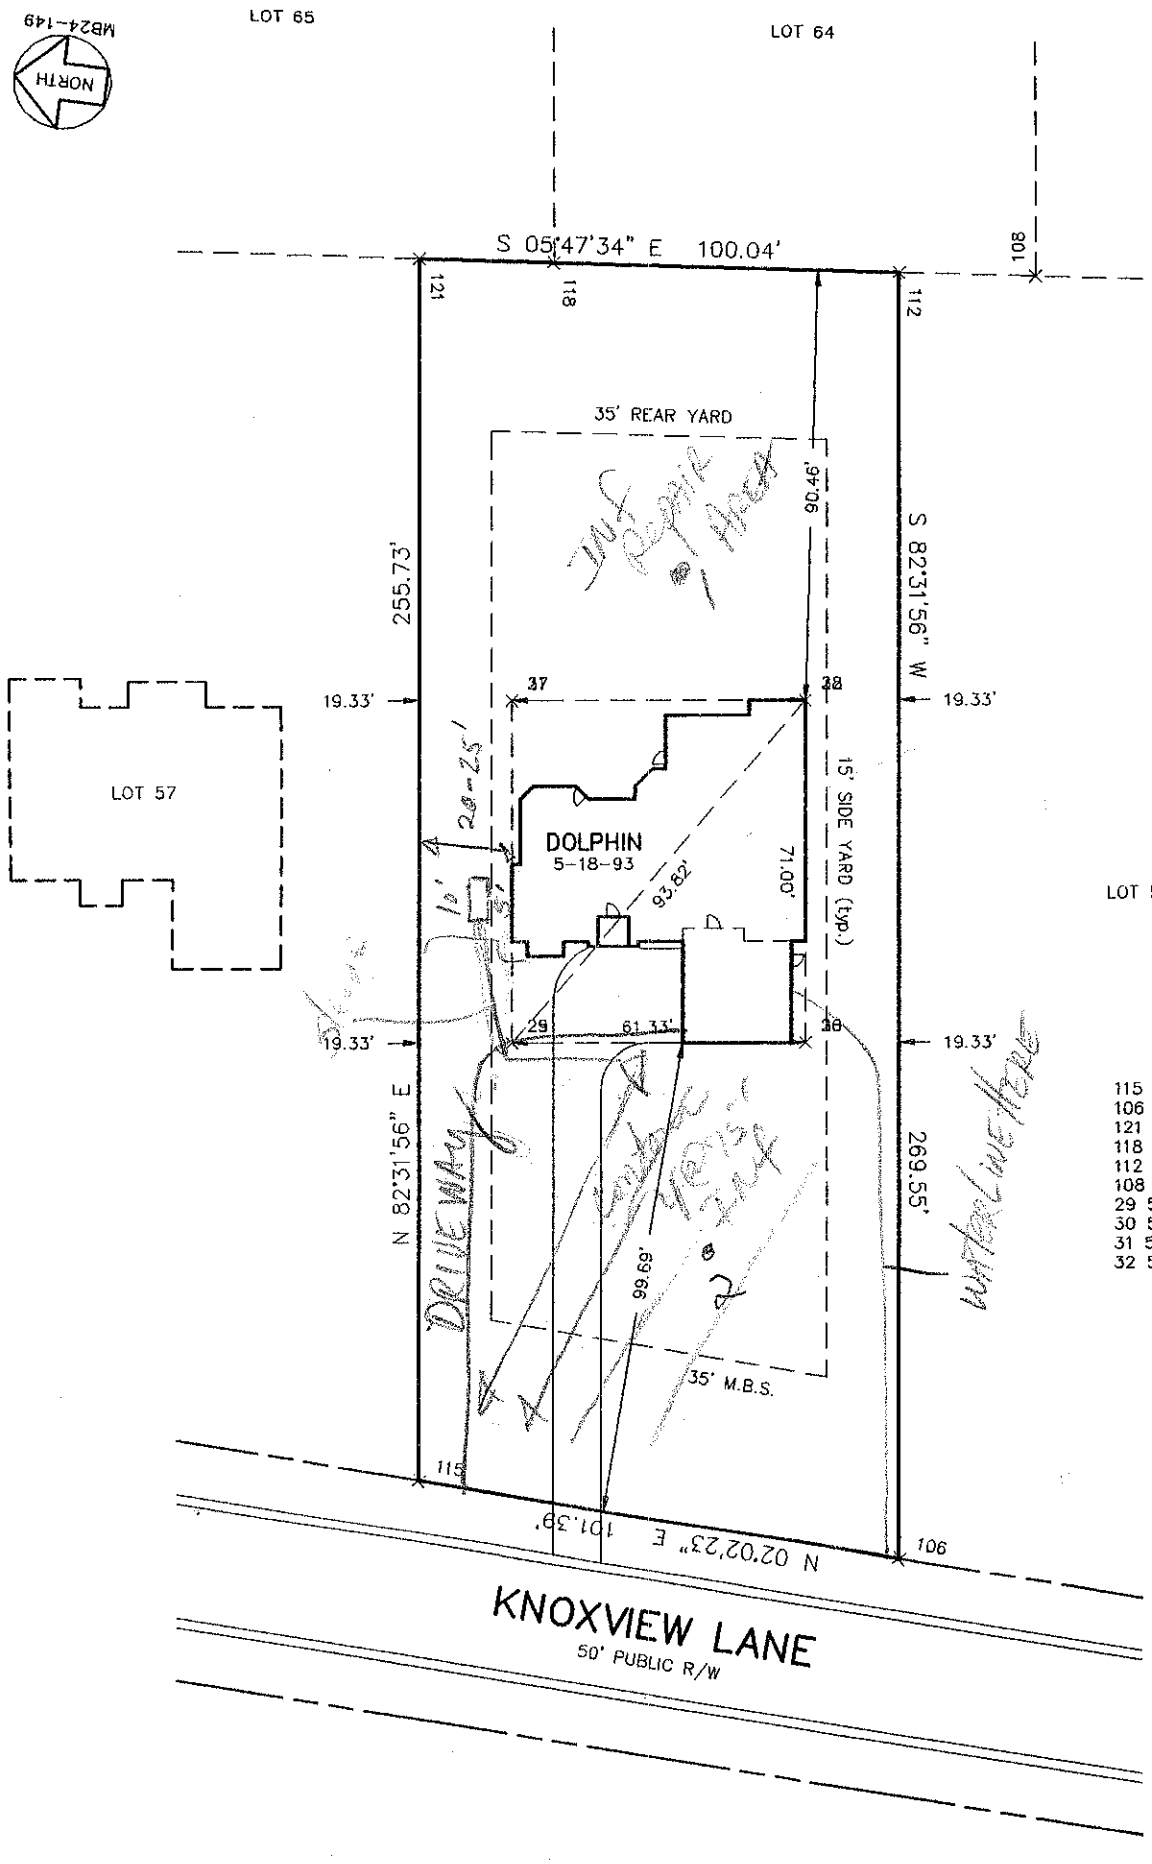

115 5930.620 5019.000
106 5829.294 5015.391
121 5963.857 5272.558
118 5935.944 5275.389
112 5864.328 5282.655
108 5836.411 5285.487
29 5923.391 5112.603
30 5862.582 5120.574
31 5932.619 5183.001
32 5871.809 5190.972