IREDELL COUNTY HEATLH DEPARTMENT

PAGE 2: *SITE PLAN WORKSHEET*

SEE THE SAMPLE SITE PLAN BELOW. INCOMPLETE SITE PLANS WILL BE RETURNED TO YOU FOR COMPLETION AND MAY RESULT IN A DELAY IN THE ISSUANCE OF YOUR SEPTIC SYSTEM PERMIT!!!

Place an (X) beside each item as you complete the site plan:

____ Property Line measurements are clearly identified...
____ All proposed structures are indicated...
SHOW: proposed house or business footprint, wells, water lines, patios, pools and decks, and any other item that will occupy space on the site
____ Front and side setbacks from property line...
____ Preferred driveway location and configuration, preferred well location...
____ Area you prefer your septic system to be placed...
____ North arrow, or other sufficient indicator of direction...


Circle N/A on the following if appropriate:

NA Location of septic systems and wells within 100' of your property... N/A
NA Location of easements and rights of ways on your property... N/A
NA Location of any designated wetlands on the property... N/A

Signature: Byron Eaker Jessie Eaker
Property owner or owner's legal representative signature (SIGNATURE REQUIRED)

08/12/2006
DATE

USE THIS SPACE TO DRAW YOUR SITE PLAN

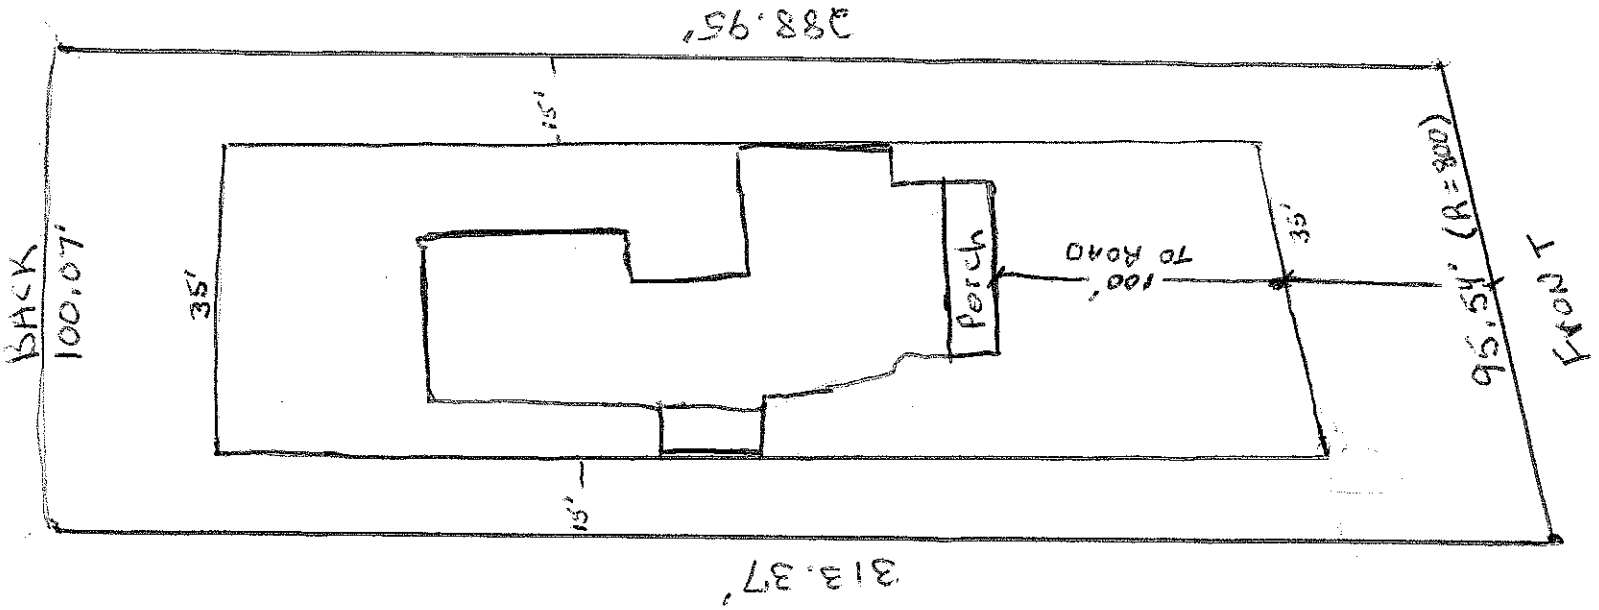

N

