Lot 48 Knoxview Drive Kings Landing

Site Plan

Owner


Dwight + Jyllel Dickerman

Builder

Steve Gagel dba G+O Const.

Date

10-10-99

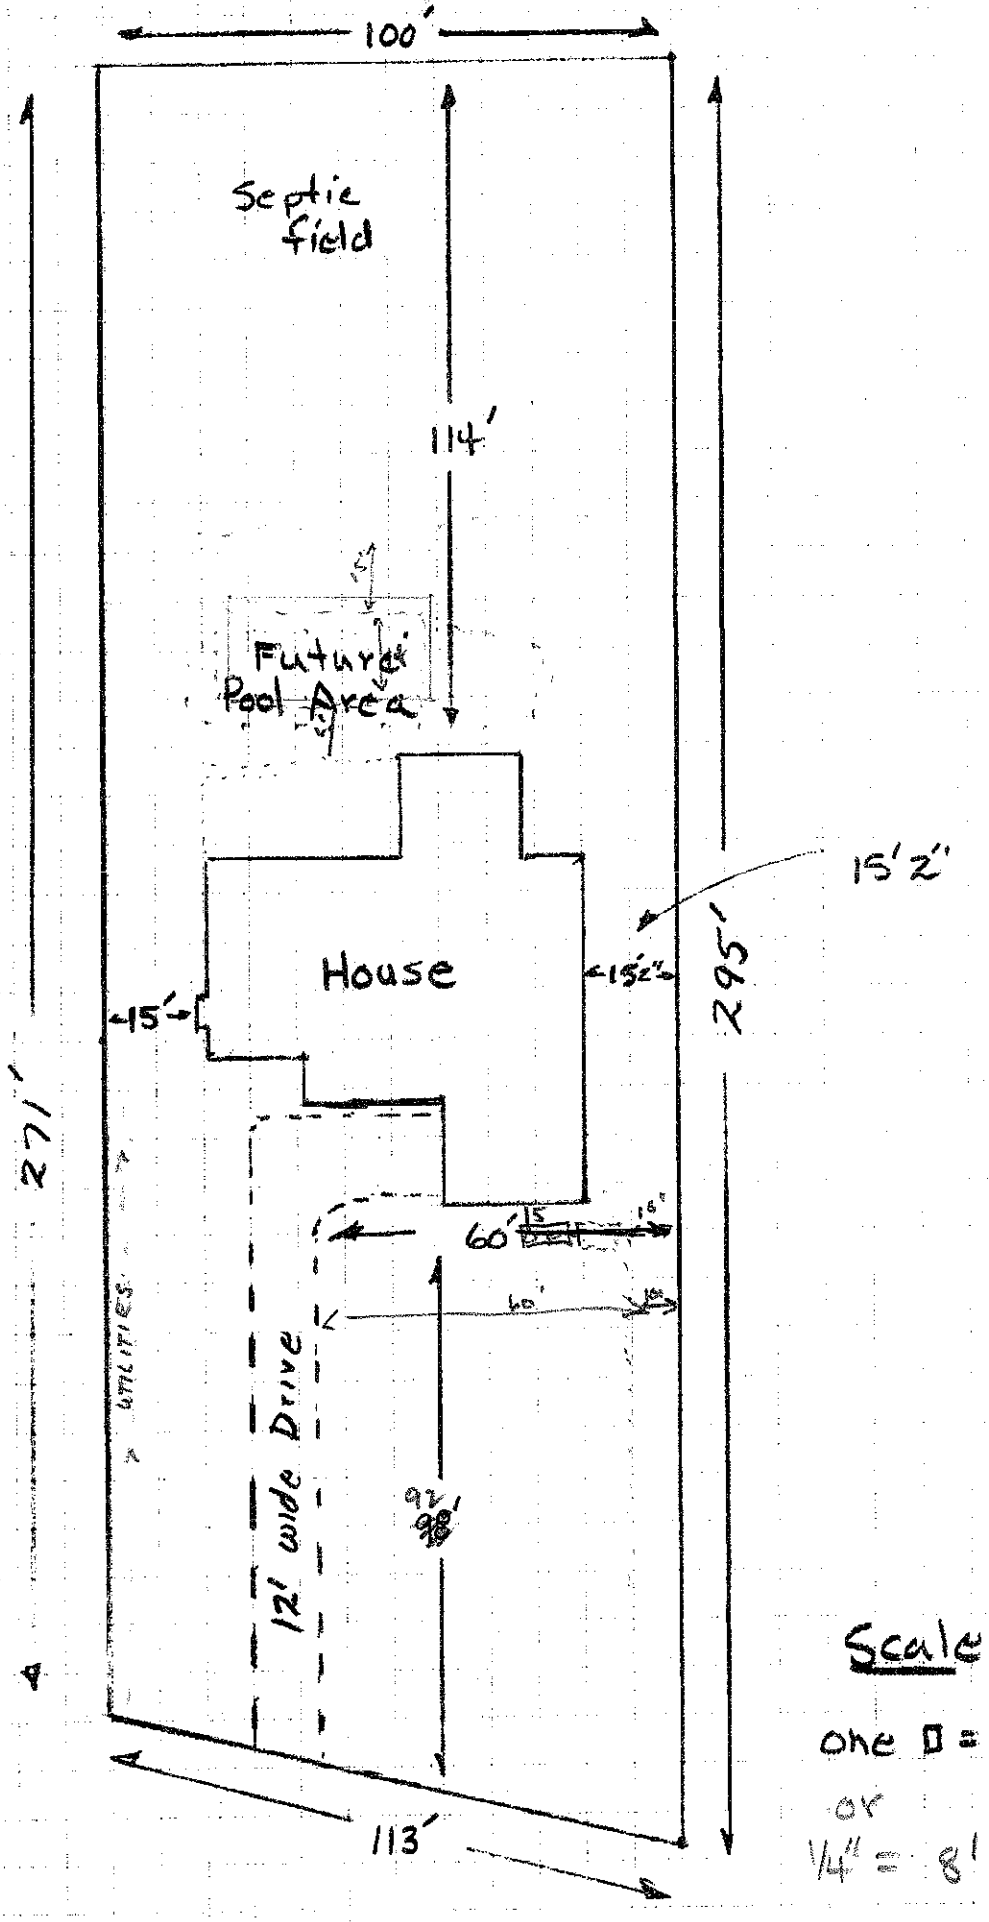

Scale

one □ = 8'

or

1/4" = 8'