ON-SITE WASTEWATER SECTION

PROPERTY ID #: _____
COUNTY: _____

SOIL/SITE EVALUATION for ON-SITE WASTEWATER SYSTEM

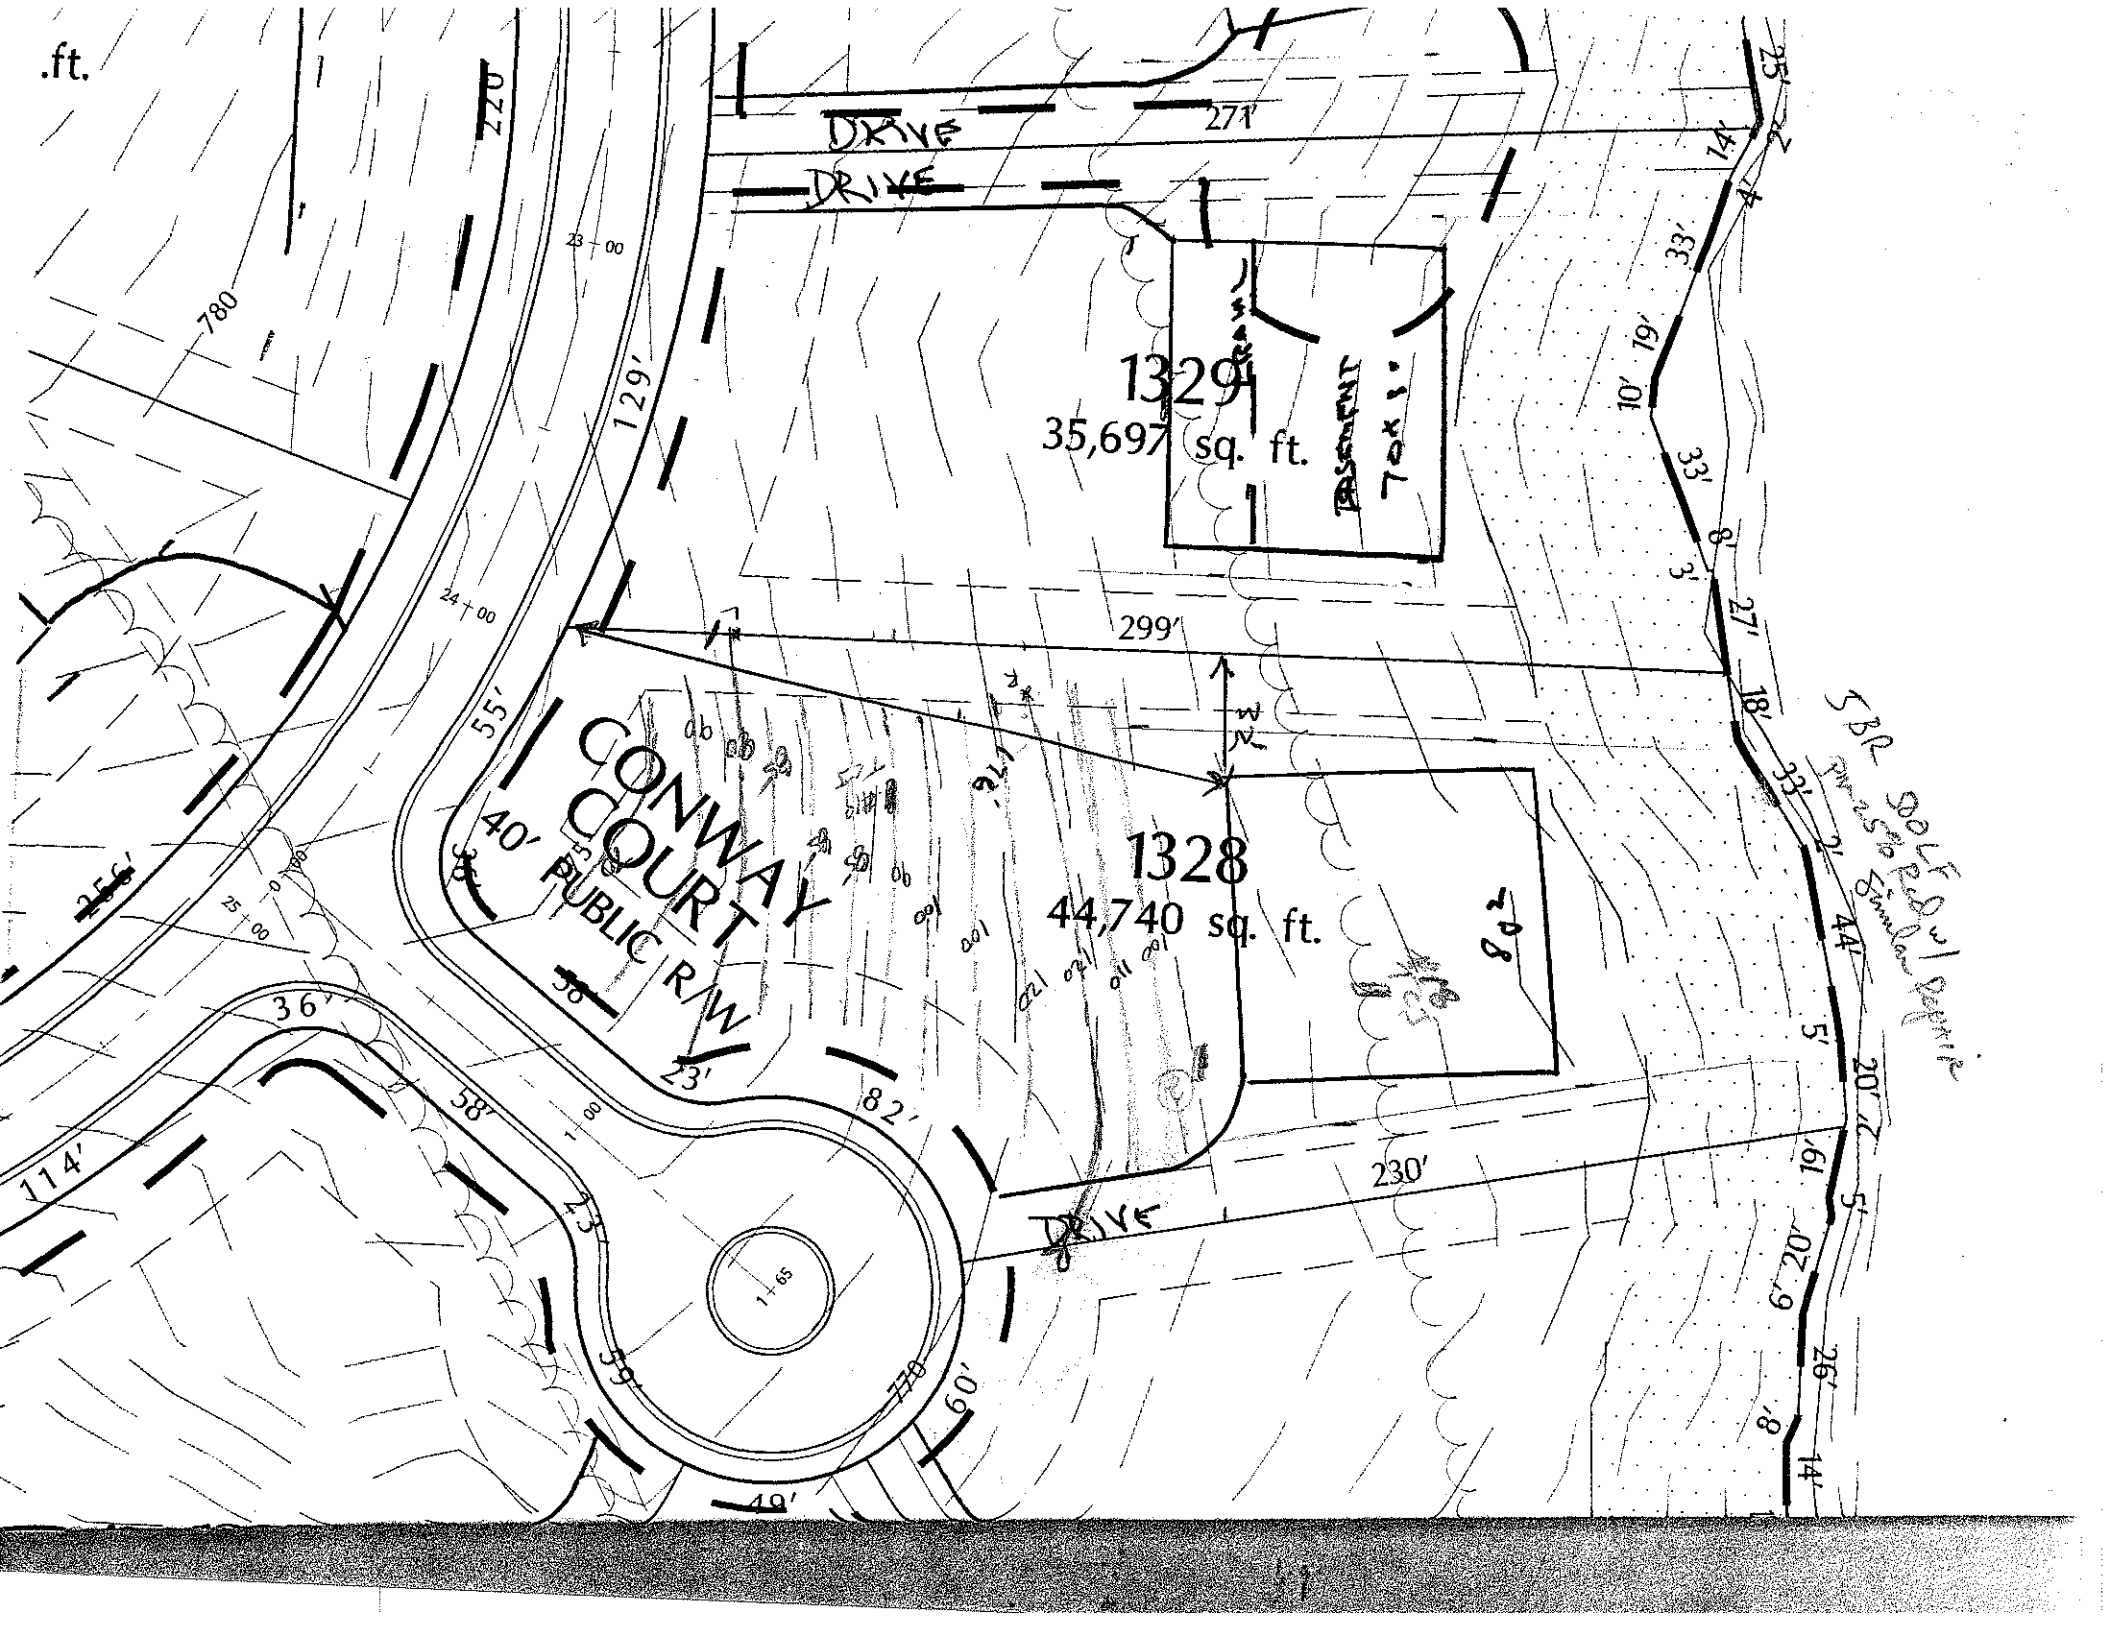
WNER: _____ APPLICATION DATE _____
DDRESS: _____
ROPOSED FACILITY: _____ PROPOSED DESIGN FLOW (.1949): _____ DATE EVALUATED: 3-11-04
OCATION OF SITE: Lot 13 Sec Phase 13 The Ft. PROPERTY SIZE: _____
ATER SUPPLY: ☐ Private ☐ Public ☐ Well ☐ Spring ☐ Other _____ PROPERTY RECORDED: _____
VALUATION METHOD: ☐ Auger Boring ☐ Pit ☐ Cut
YPE OF WASTEWATER: ☐ Sewage ☐ Industrial Process ☐ Mixed

PROFILE #	.1940 LAND-SCAPE POSITION/ SLOPE %	HORI-ZON DEPTH (IN.)	SOIL MORPHOLOGY (.1941) .1941 STRUCTURE/ TEXTURE	SOIL MORPHOLOGY (.1941) .1941 CONSISTENCE/ MINERALOGY	OTHER PROFILE FACTORS .1942 SOIL WETNESS/ COLOR	OTHER PROFILE FACTORS .1943 SOIL DEPTH	OTHER PROFILE FACTORS .1956 SAPRO CLASS	OTHER PROFILE FACTORS .1944 RESTR HORIZ	PROFILE CLASS & LTAR
1	#19 TC	0-8	gr	FR SSS P					.3
		8-28	mmsbk	RC FR SSS P					
		28-46	wkmbk	RCL FR SSS P	mistp				
2		0-6	gr	sl br FR SSS P					.3
		6-34	mbk	RC FR SSS P stp					
		34-51	wkbk	ygcl FR SSS P	common mistp				
3	#19 TC	0-3	gr	br FR SSS P					.3
		3-37	mbk	RC FR SSS P stp					
		37-49	wkbk	rgcl FR SSS P	common mistp				
4									

DESCRIPTION	INITIAL SYSTEM	REPAIR SYSTEM
Available Space (.1945)		
System Type(s)		
Site LTAR		

OTHER FACTORS (.1946): _____
SITE CLASSIFICATION (.1948): _____
EVALUATED BY: _____
OTHER(S) PRESENT: _____

COMMENTS: _____


.ft.
DRIVE
271'
DRIVE
1329
35,697 sq. ft.
BASEMENT
7ex1:
299'
CONWAY COURT
40' PUBLIC R/W
1328
44,740 sq. ft.
230'
DRIVE
780
129'
55'
36'
58'
114'
82'
60'
49'
33'
27'
44'
20'
19'
26'
14'
5'
8'
3'
2'
18'
10'
SBR SOLAR Roof w/ Battery
Pwr. Sys. Similar