DIVISION OF ENVIRONMENTAL HEALTH
ON-SITE WASTEWATER SECTION

PROPERTY ID #: _____
COUNTY: _____

SOIL/SITE EVALUATION
for ON-SITE WASTEWATER SYSTEM

OWNER: CRI APPLICANT: _____
ADDRESS: _____ APPLICATION DATE: _____ DATE EVALUATED: 3-23-96
PROPOSED FACILITY: _____ PROPOSED DESIGN FLOW (.1949): _____ PROPERTY SIZE: _____
LOCATION OF SITE: Lot 69, The Pointe PROPERTY RECORDED: _____
WATER SUPPLY: ☐ Private ☐ Public ☐ Well ☐ Spring ☐ Other _____
EVALUATION METHOD: ☐ Auger Boring ☐ Pit ☐ Cut
TYPE OF WASTEWATER: ☐ Sewage ☐ Industrial Process ☐ Mixed

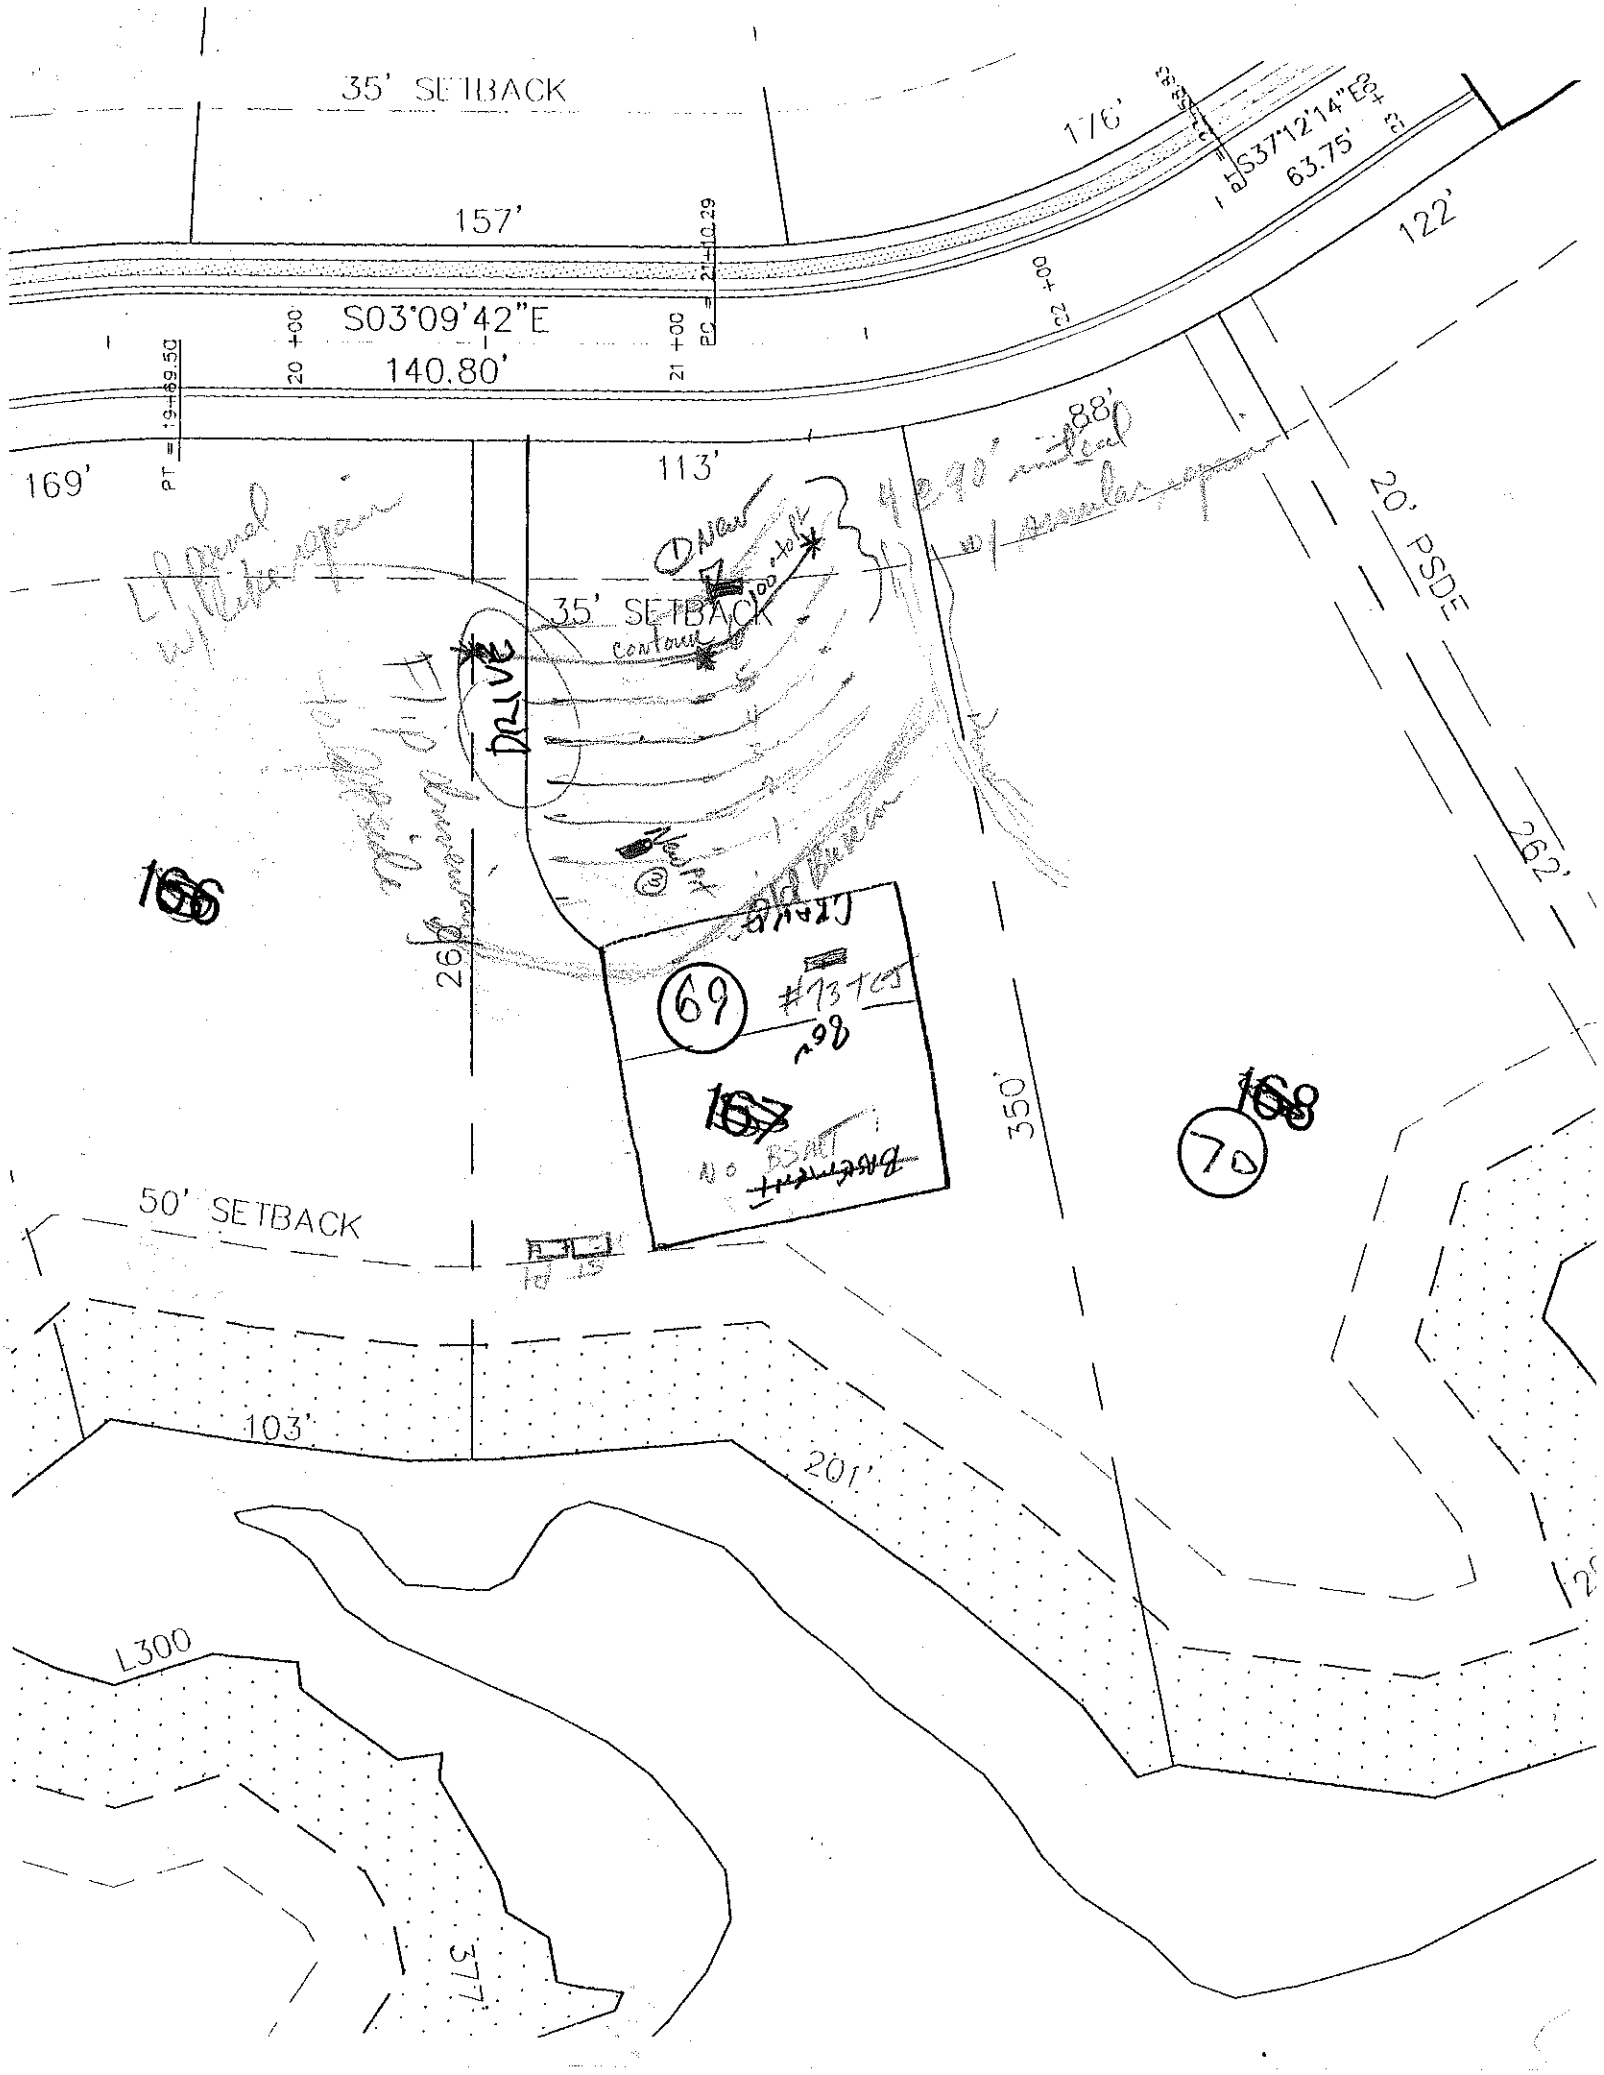
Was on the point Now Lot 68

PROFILE #	1940 LANDSCAPE POSITION/ SLOPE %	HORIZON DEPTH (IN)	SOIL MORPHOLOGY (1941) 1941 STRUCTURE/ TEXTURE	1941 CONSISTENCE/ MINERALOGY	OTHER PROFILE FACTORS 1942 SOIL WETNESS/ COLOR	1943 SOIL DEPTH	1956 SAPRO CLASS	1944 RESTR. HORIZ	PROFIL CLASS & LTAR
1		0-19	w/ fill channel	fr ss					PS .3
		19-43	mottled	fr sp-ssp					
2	#3 Lot CUT	0-40	mottled	fr sp					PS .2
			7" water in pit						
3	#2 Lot 69	0-11	gr channel	fr					PS .25
		11-30	SMY channel	fr ss sp					
		50-50	w/ Sand channel	fr sss sp					
4									

DESCRIPTION	INITIAL SYSTEM	REPAIR SYSTEM
Available Space (.1945)		
System Type(s)		
Site LTAR		

OTHER FACTORS (.1946): _____
SITE CLASSIFICATION (.1948): _____

EVALUATED BY: _____
OTHER(S) PRESENT: _____


35' SETBACK
176'
S37°12'14"E
63.75'
157'
122'
S03°09'42"E
140.80'
20 +00
21 +00
PT = 19+69.50
PC = 21+10.29
169'
113'
35' SETBACK
contour
20' PSDE
262'
69
#13TCJ
98'
70
50' SETBACK
103'
201'
350'
L300
377'