DIVISION OF ENVIRONMENTAL HEALTH
ON-SITE WASTEWATER SECTION

PROPERTY ID #: _____
COUNTY: _____

SOIL/SITE EVALUATION
for ON-SITE WASTEWATER SYSTEM

OWNER: Clot APPLICANT: _____
ADDRESS: _____ APPLICATION DATE: _____ DATE EVALUATED: 3-23-98
PROPOSED FACILITY: _____ PROPOSED DESIGN FLOW (.1949): _____ PROPERTY SIZE: _____
LOCATION OF SITE: Lot 73 The Pointe PROPERTY RECORDED: _____
WATER SUPPLY: ☐ Private ☐ Public ☐ Well ☐ Spring ☐ Other _____
EVALUATION METHOD: ☐ Auger Boring ☐ Pit ☐ Cut
TYPE OF WASTEWATER: ☐ Sewage ☐ Industrial Process ☐ Mixed

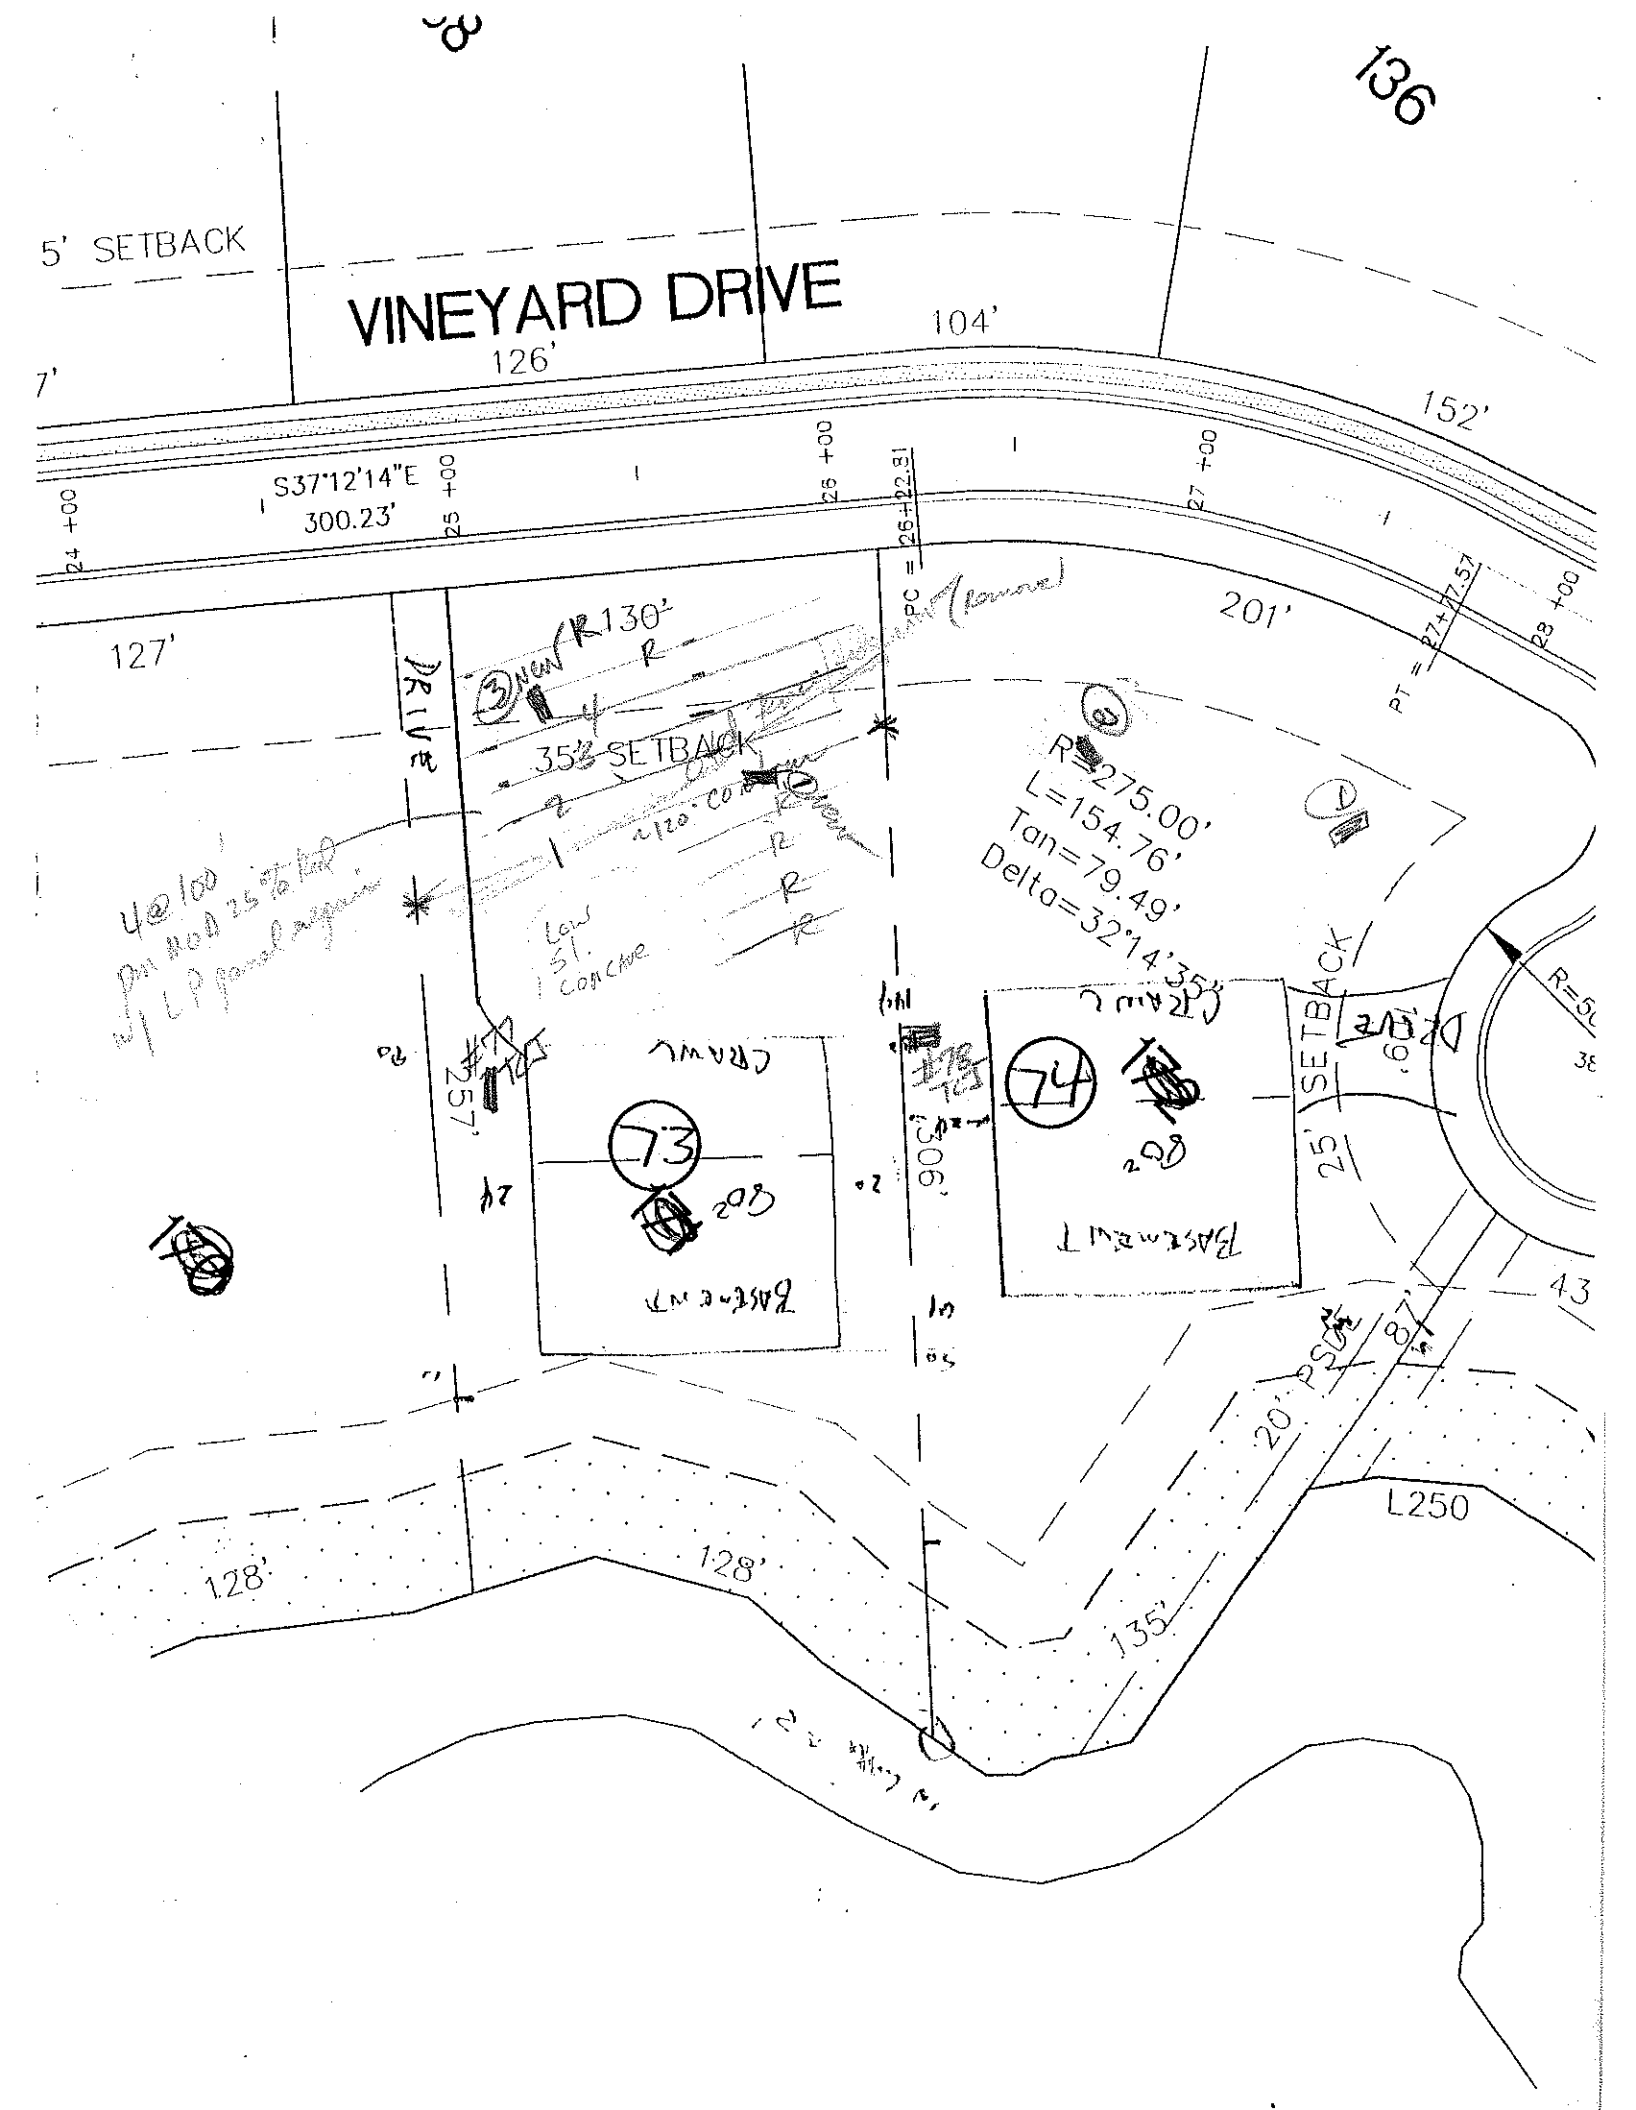
Now Lot 72

PROFILE #	1940 LANDSCAPE POSITION/ SLOPE %	HORIZON DEPTH (IN.)	SOIL MORPHOLOGY (.1941) 1941 STRUCTURE/ TEXTURE	1941 CONSISTENCE/ MINERALOGY	OTHER PROFILE FACTORS 1942 SOIL WETNESS/ COLOR	1943 SOIL DEPTH	1956 SAPRO CLASS	1944 RESTR. HORIZ	PROFILE CLASS & LTAR
1	L ~6%	0-9	gr sil	fr					PS .3
		9-26	w sab	yRC	fr sssp				
		26-43	w sab	RCL	fi fr sssp				
			Parent stp/ Limestone						
2	#77 TG CAR	0-12	brn sil						PS .3
		12-45	RC						
3		0-12	gr w sab brn sil	fr sssp					PS .3
		12-28	sab	RC	fr sosp				
		28-46	w sab to yR CL	fi sbk sosp					
			Parent stp/ Limestone						
4									

DESCRIPTION	INITIAL SYSTEM	REPAIR SYSTEM
Available Space (.1945)		
System Type(s)		
Site LTAR		

OTHER FACTORS (.1946): _____
SITE CLASSIFICATION (.1948): _____

EVALUATED BY: _____
OTHER(S) PRESENT: _____


136
5' SETBACK
VINEYARD DRIVE
126'
104'
152'
7'
S37°12'14"E
300.23'
24 +00
25 +00
26 +00
27 +00
28 +00
PC = 26+22.81
PT = 27+17.57
127'
201'
R=275.00'
L=154.76'
Tan=79.49'
Delta=32°14'35"
35' SETBACK
R130'
73
74
25'
SETBACK
90'
128'
128'
135'
20' PSE
87'
43
L250