DIVISION OF ENVIRONMENTAL HEALTH
ON-SITE WASTEWATER SECTION

PROPERTY ID #: _____
COUNTY: _____

SOIL/SITE EVALUATION
for ON-SITE WASTEWATER SYSTEM

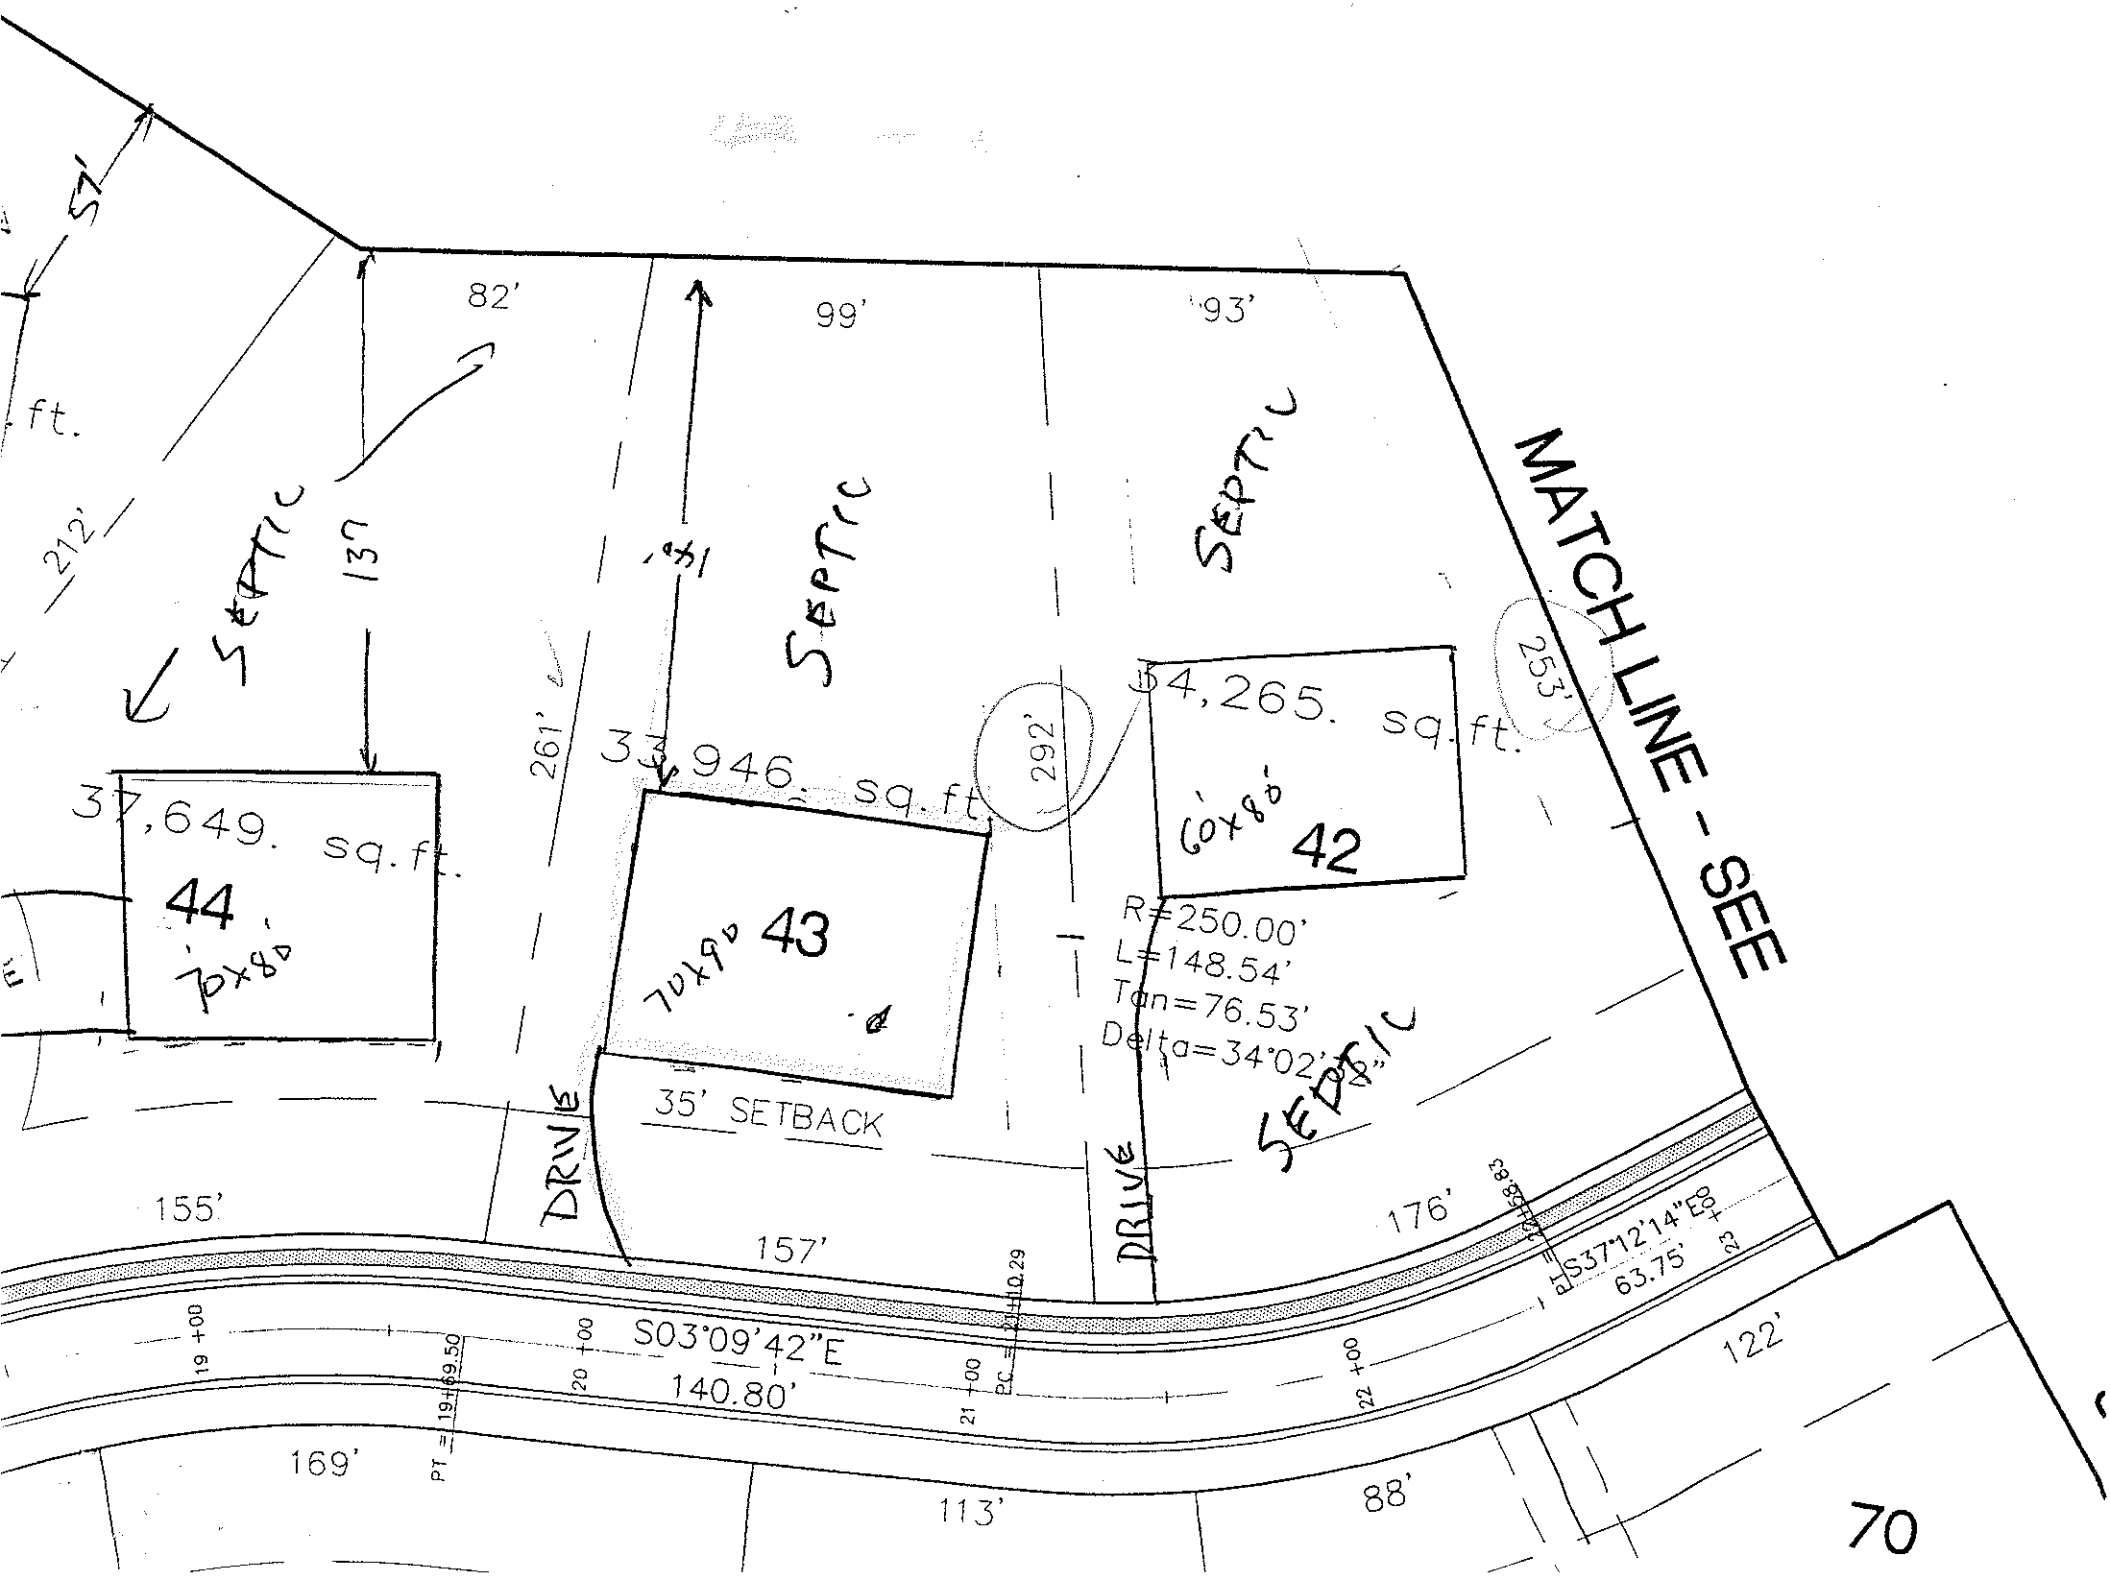
OWNER: CRT APPLICANT: _____
ADDRESS: _____ APPLICATION DATE: _____ DATE EVALUATED: 3-[illegible]
PROPOSED FACILITY: _____ PROPOSED DESIGN FLOW (.1949): _____ PROPERTY SIZE: _____
LOCATION OF SITE: Lot 42 The Knoll PROPERTY RECORDED: _____
WATER SUPPLY: ☐ Private ☐ Public ☐ Well ☐ Spring ☐ Other _____
EVALUATION METHOD: ☐ Auger Boring ☐ Pit ☐ Cut SEE Lot 42 Sketch for pits
TYPE OF WASTEWATER: ☐ Sewage ☐ Industrial Process ☐ Mixed

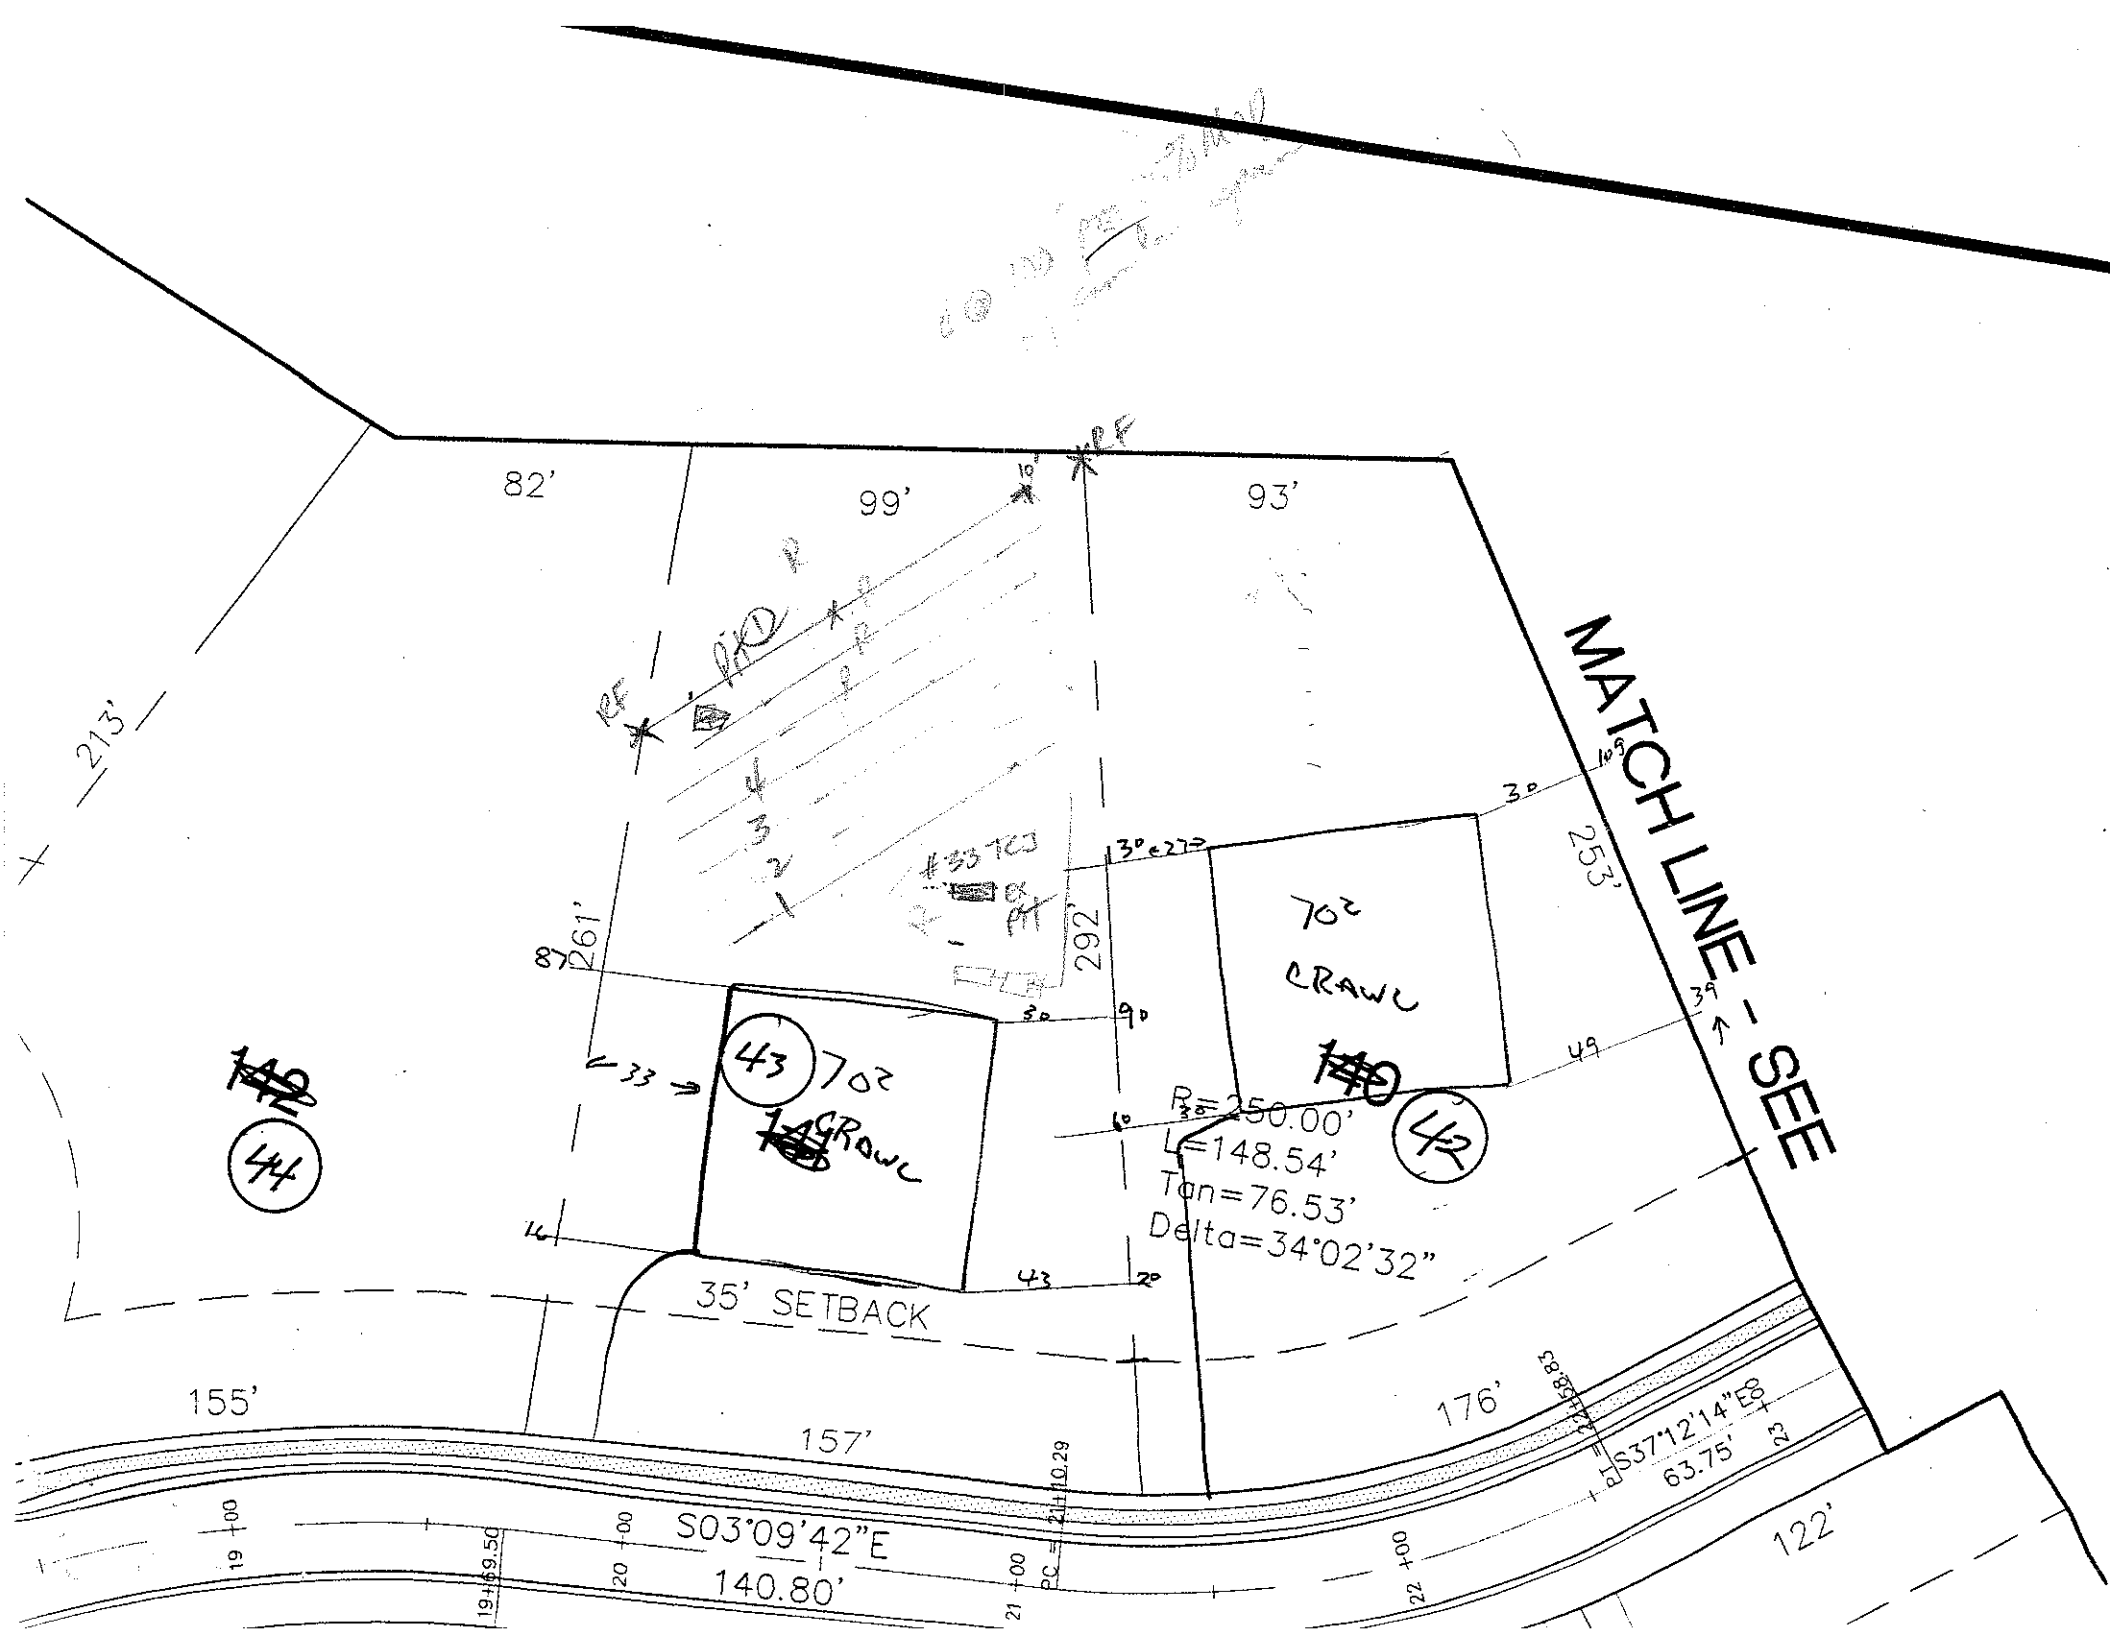
PROFILE #	1940 LANDSCAPE POSITION/ SLOPE %	HORIZON DEPTH (IN)	SOIL MORPHOLOGY (1941) 1941 STRUCTURE/ TEXTURE	1941 CONSISTENCE/ MINERALOGY	OTHER PROFILE FACTORS 1942 SOIL WETNESS/ COLOR	1943 SOIL DEPTH	1956 SAPRO CLASS	1944 RESTR HORIZ	PROFILE CLASS & LTAR
1		0-3	[illegible]	[illegible]					PS .3
		3-26	[illegible]	[illegible]					
		26-40	[illegible]	[illegible]					
			[illegible]						
2	#33 TO EXIT [illegible]								
3									
4									

DESCRIPTION	INITIAL SYSTEM	REPAIR SYSTEM
Available Space (.1945)		
System Type(s)		
Site LTAR		

OTHER FACTORS (.1946): _____
SITE CLASSIFICATION (.1948): _____

EVALUATED BY: _____
OTHER(S) PRESENT: _____


MATCH LINE - SEE
82'
99'
93'
212'
137
261'
292'
253'
SEPTIC
SEPTIC
SEPTIC
SEPTIC
37,649. sq.ft.
44
70x80
3,946. sq.ft.
70x90
43
54,265. sq.ft.
60x80
42
R=250.00'
L=148.54'
Tan=76.53'
Delta=34°02'
35' SETBACK
DRIVE
DRIVE
155'
157'
176'
S03°09'42"E
140.80'
S37°12'14"E
63.75'
122'
169'
113'
88'
70


82'
99'
93'
213'
MATCH LINE - SEE
253'
261'
292'
702
CRAWL
43
42
44
R=250.00'
L=148.54'
Tan=76.53'
Delta=34°02'32"
35' SETBACK
155'
157'
176'
S03°09'42"E
140.80'
S37°12'14"E
63.75'
122'