DEPARTMENT OF ENVIRONMENT, HEALTH, AND NATURAL RESOURCES
DIVISION OF ENVIRONMENTAL HEALTH
ON-SITE WASTEWATER SECTION

Sheet ____ of ____
PROPERTY ID #: _____
COUNTY: _____

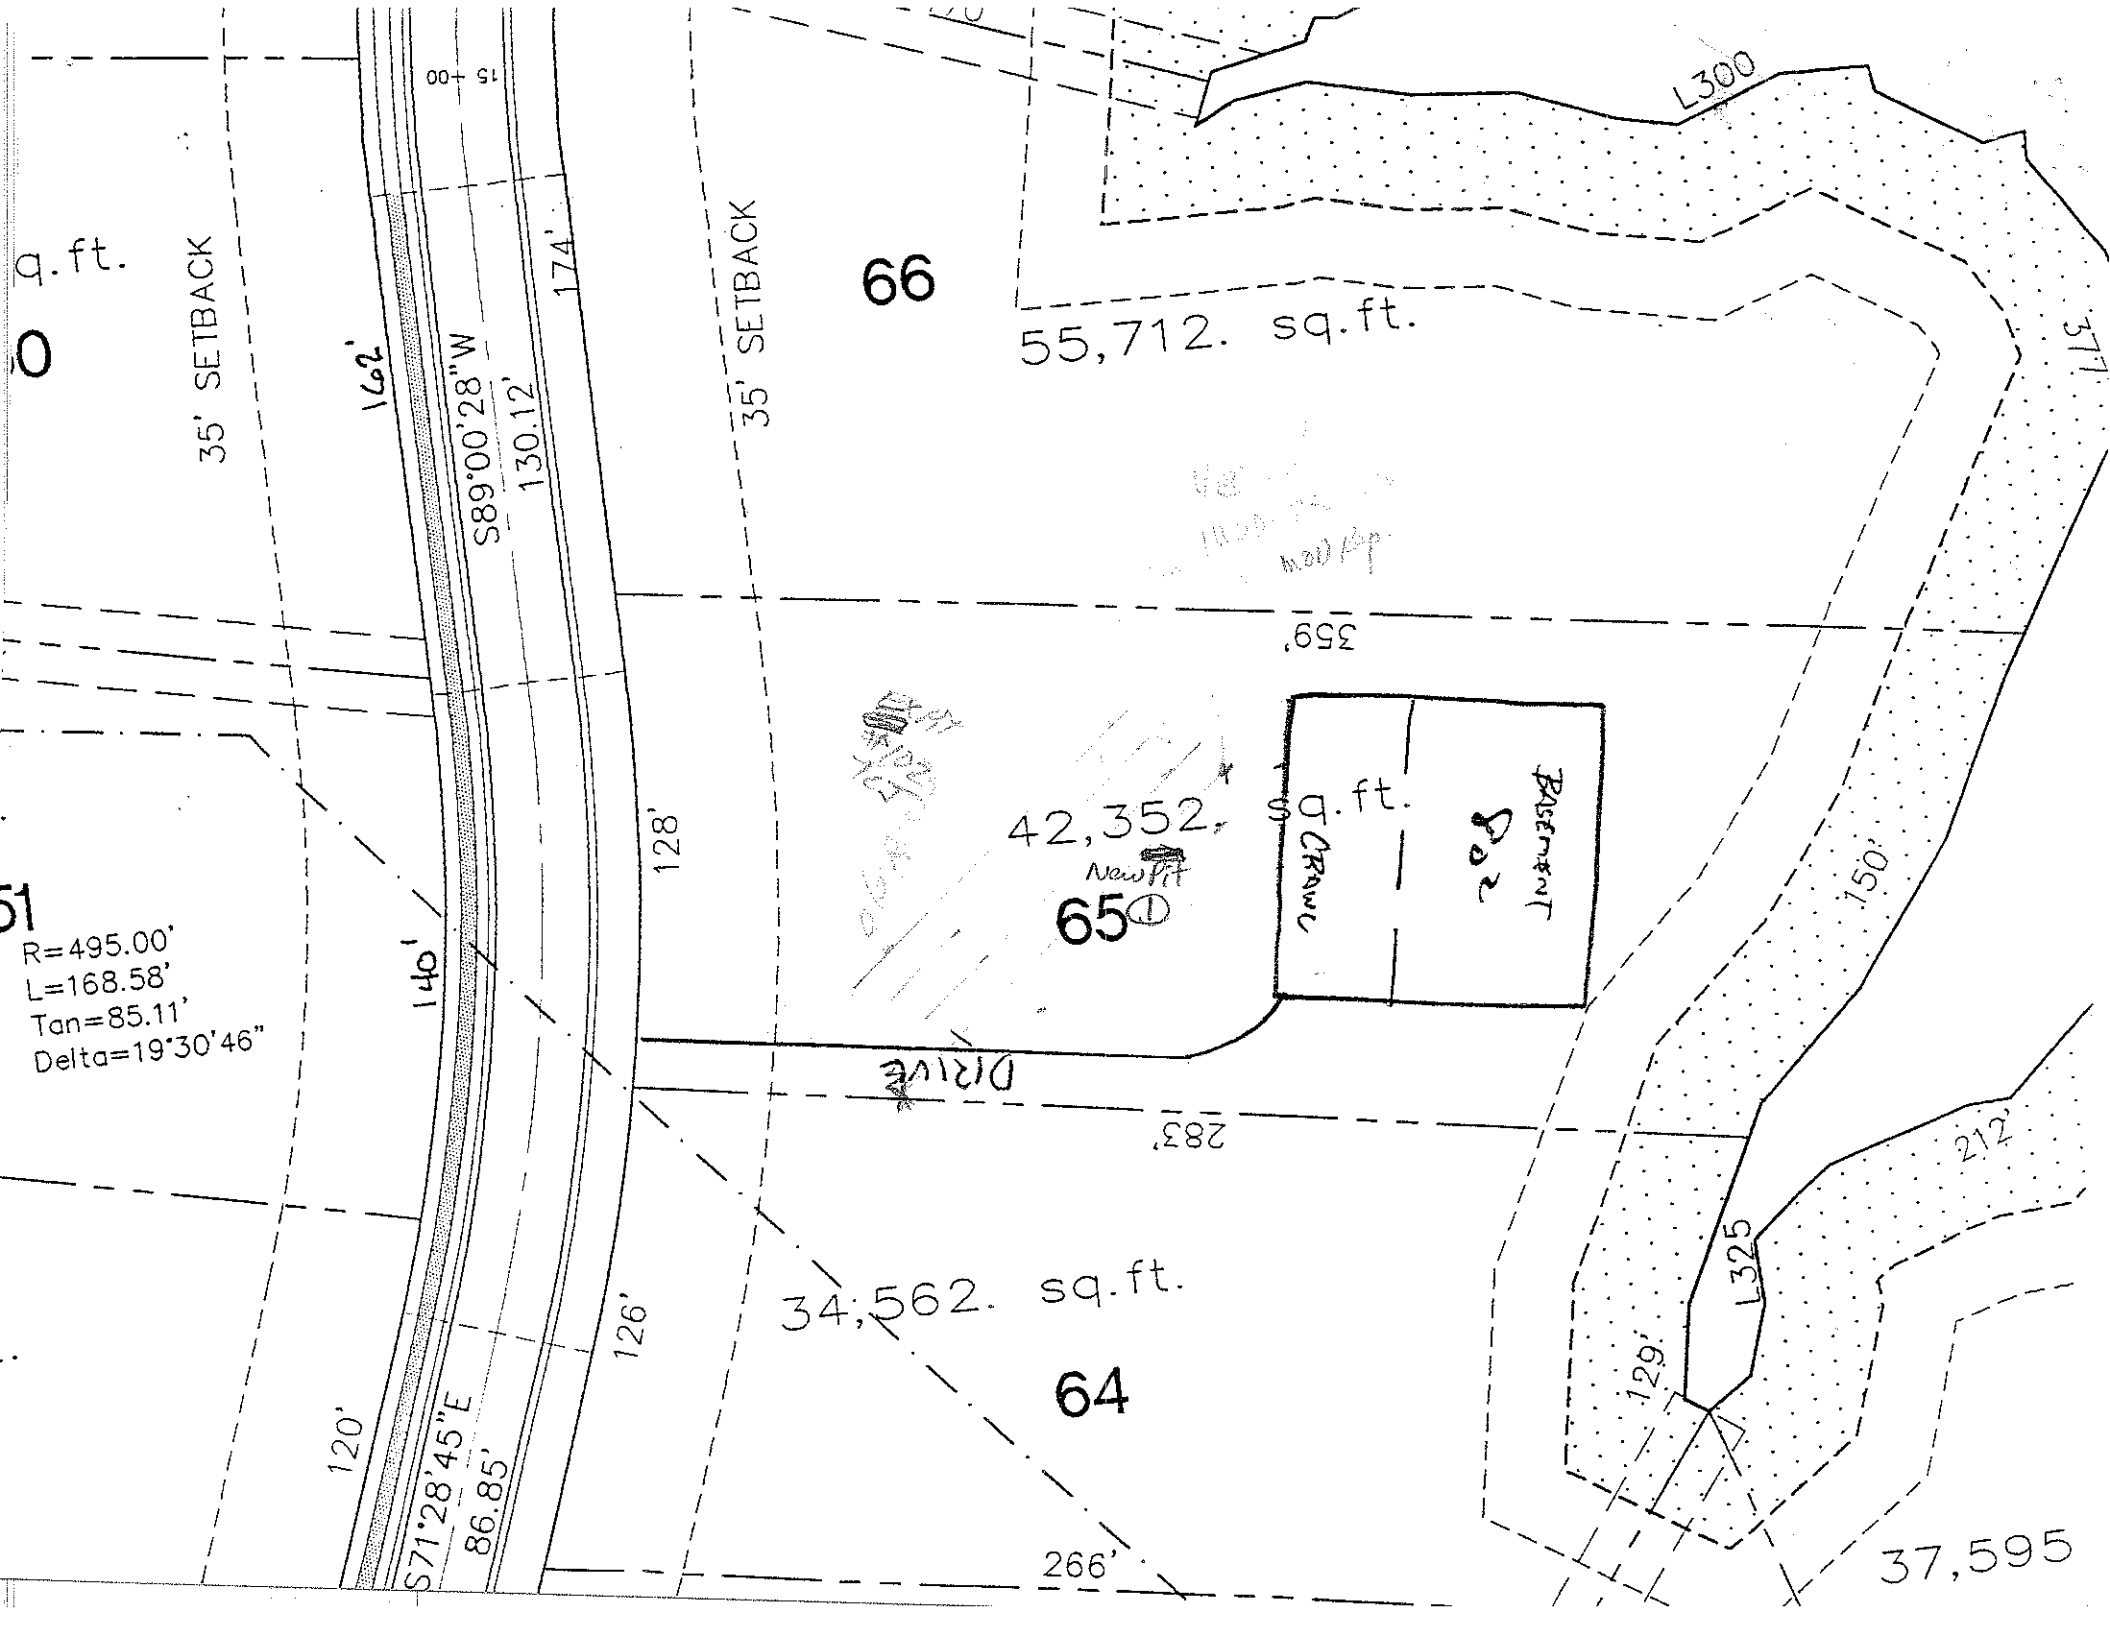
SOIL/SITE EVALUATION
for ON-SITE WASTEWATER SYSTEM

OWNER: CRT APPLICANT: _____
ADDRESS: _____ APPLICATION DATE: _____ DATE EVALUATED: 4-21-98
PROPOSED FACILITY: _____ PROPOSED DESIGN FLOW (.1949): _____ PROPERTY SIZE: _____
LOCATION OF SITE: Lot 65 The Pointe PROPERTY RECORDED: _____
WATER SUPPLY: ☐ Private ☐ Public ☐ Well ☐ Spring ☐ Other _____
EVALUATION METHOD: ☐ Auger Boring ☐ Pit ☐ Cut
TYPE OF WASTEWATER: ☐ Sewage ☐ Industrial Process ☐ Mixed Now Lot 64

PROFILE #	.1940 LANDSCAPE POSITION/ SLOPE %	HORIZON DEPTH (IN.)	SOIL MORPHOLOGY (.1941) .1941 STRUCTURE/ TEXTURE	.1941 CONSISTENCE/ MINERALOGY	OTHER PROFILE FACTORS .1942 SOIL WETNESS/ COLOR	.1943 SOIL DEPTH	.1956 SAPRO CLASS	.1944 RESTR HORIZ	PROFILE CLASS & LTAR
1	LS 5%	0-5	gr brn scl	fr					PS .3
		5-19	sbk R c/cl	fr sss sp sop					
		19-52	wk sbk/Mx yl cl	fr sss sp sop					
			common mnrl	sop					
2	TS #102	0-25	M sbk R c/cl	fr ss sp					PS .3
		25-99	sc wk sbk	fr ss sp					
			common mnrl	sop					
3									
4									

DESCRIPTION	INITIAL SYSTEM	REPAIR SYSTEM
Available Space (.1945)		
System Type(s)		
Site LTAR		

OTHER FACTORS (.1946): _____
SITE CLASSIFICATION (.1948): _____
EVALUATED BY: _____
OTHER(S) PRESENT: _____


q.ft.
0
35' SETBACK
162'
S89°00'28"W
130.12'
174'
35' SETBACK
66
55,712. sq.ft.
L300
571'
359'
42,352.
New Pit
65
128'
Pad
Basement
Crawl
Drive
283'
51
R=495.00'
L=168.58'
Tan=85.11'
Delta=19°30'46"
140'
34,562. sq.ft.
64
126'
120'
S71°28'45"E
86.85'
266'
150'
212'
L325
129'
37,595