DIVISION OF ENVIRONMENTAL HEALTH
ON-SITE WASTEWATER SECTION

PROPERTY ID #: _____
COUNTY: _____

SOIL/SITE EVALUATION
for ON-SITE WASTEWATER SYSTEM

OWNER: ~~CRI~~ _____ APPLICANT: _____
ADDRESS: _____ APPLICATION DATE: _____ DATE EVALUATED: 5-6-98
PROPOSED FACILITY: _____ PROPOSED DESIGN FLOW (.1949): _____ PROPERTY SIZE: _____
LOCATION OF SITE: lot 2 The Point PROPERTY RECORDED: _____
WATER SUPPLY: ☐ Private ☐ Public ☐ Well ☐ Spring ☐ Other _____
EVALUATION METHOD: ☐ Auger Boring ☐ Pit ☐ Cut
TYPE OF WASTEWATER: ☐ Sewage ☐ Industrial Process ☐ Mixed

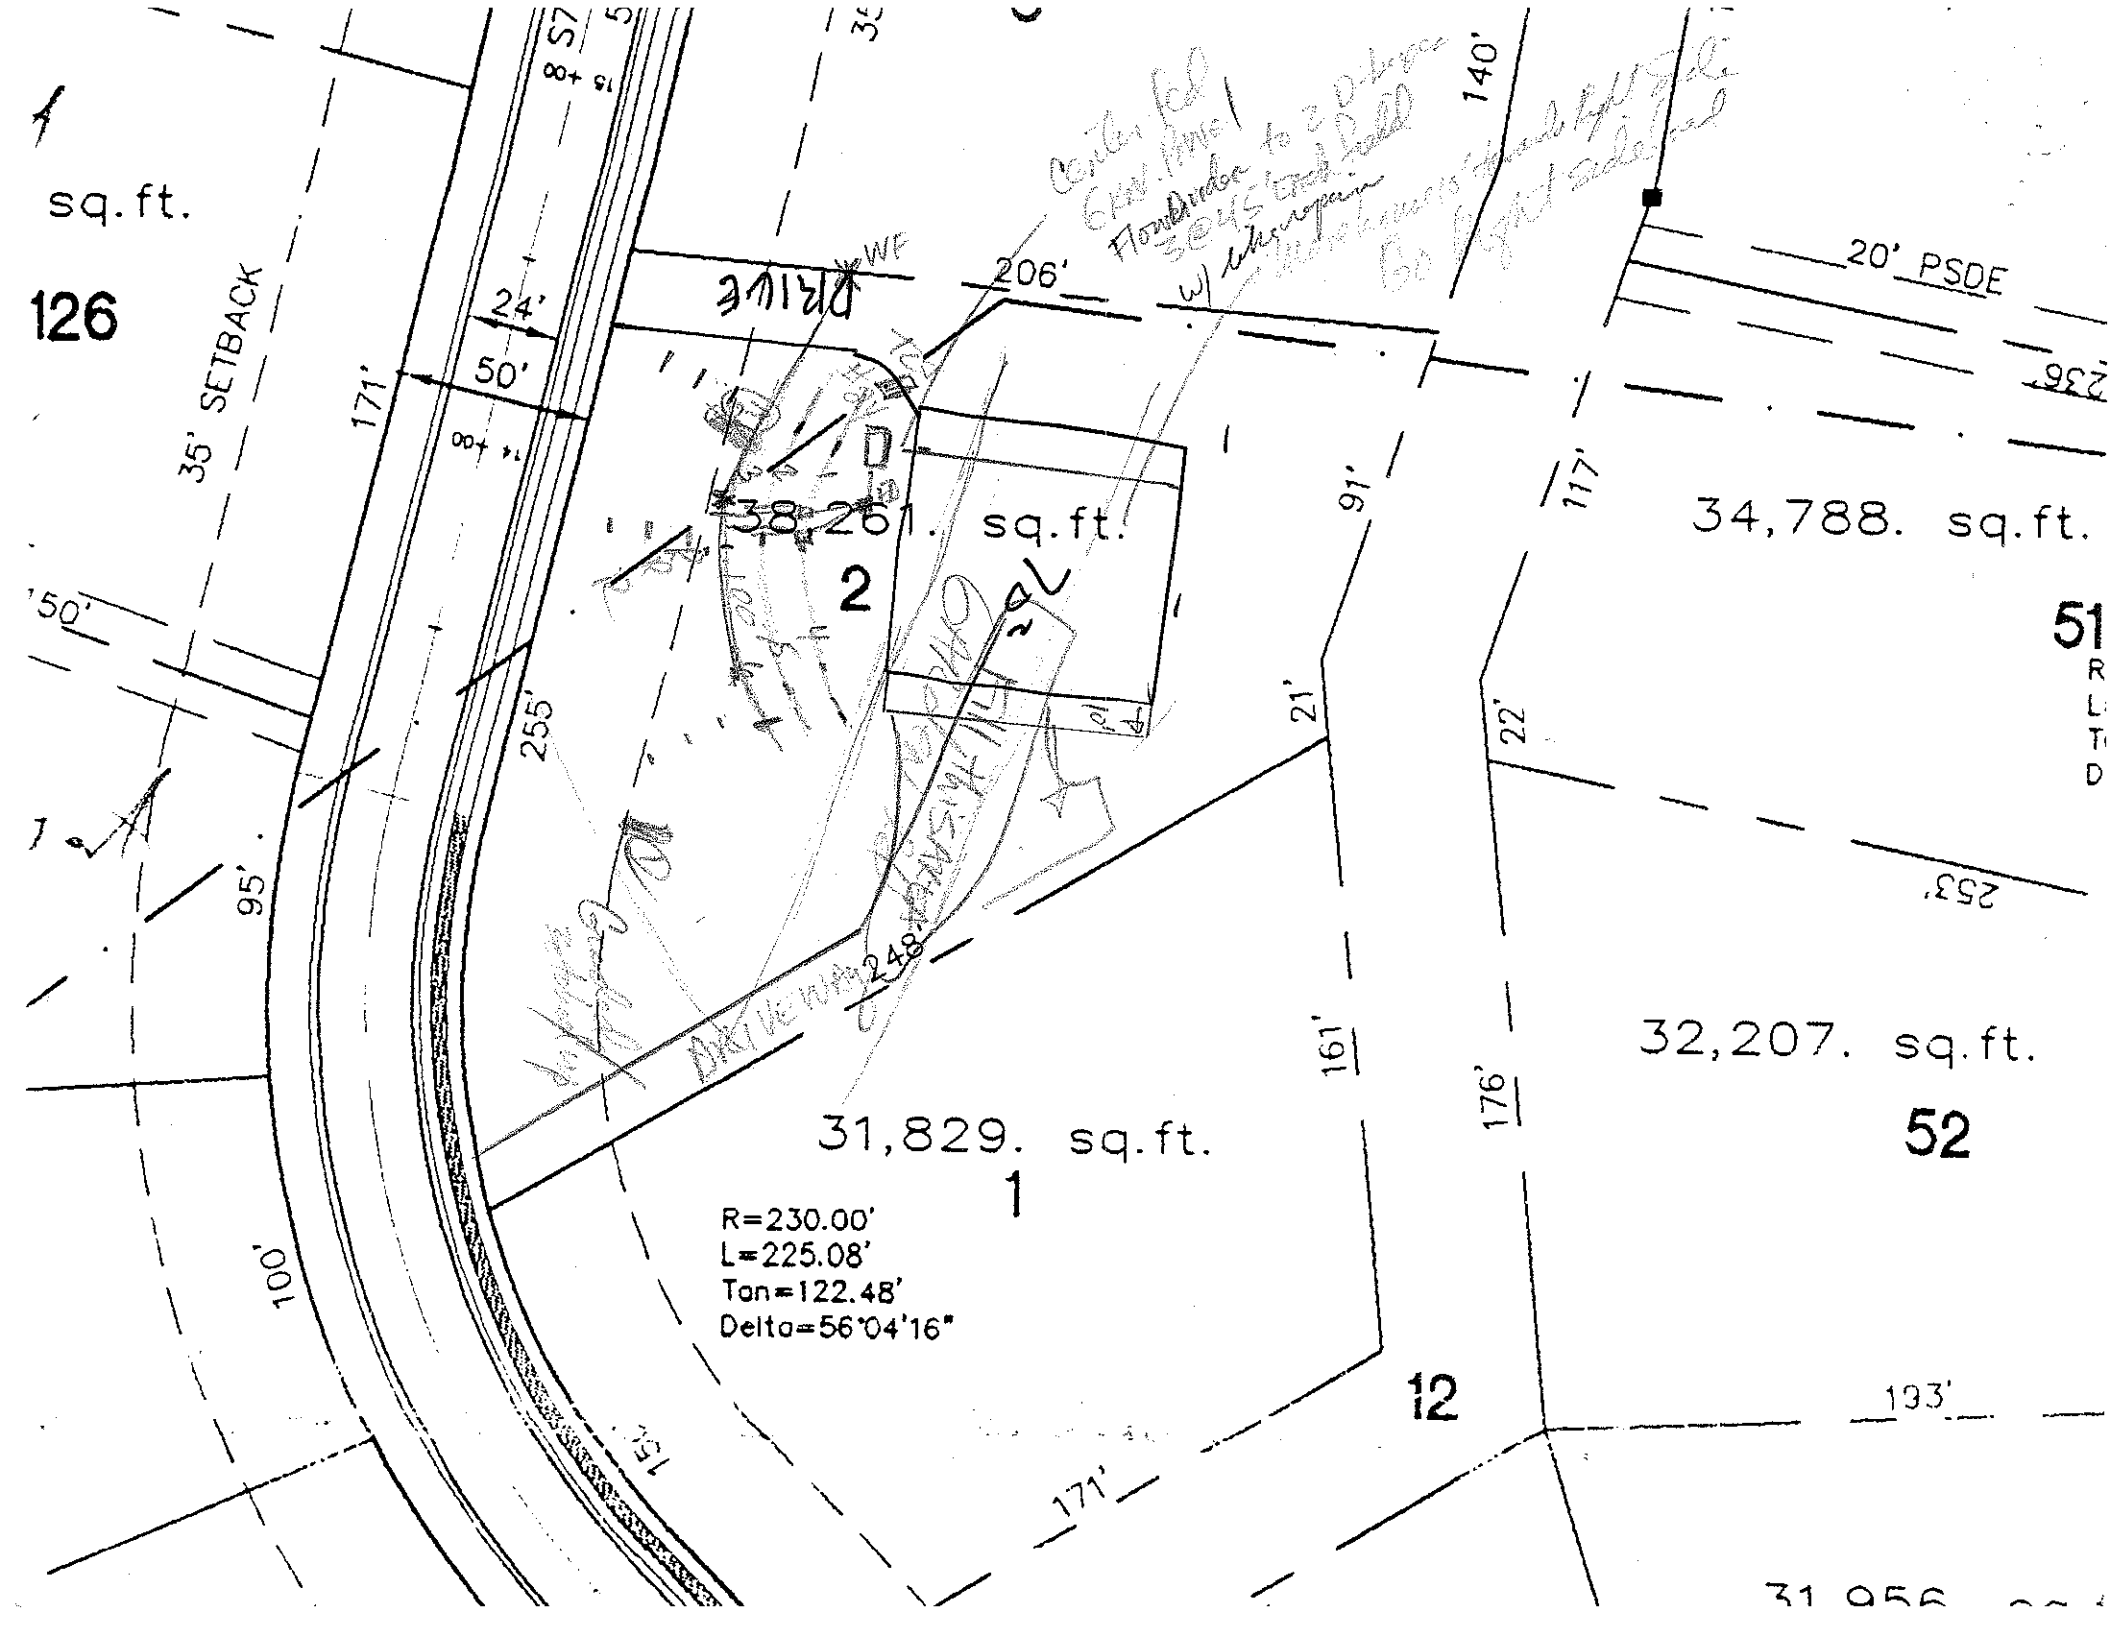
Now Lot 4

PROFILE #	1940 LANDSCAPE POSITION/ SLOPE %	HORIZON DEPTH (IN.)	SOIL MORPHOLOGY (1941) 1941 STRUCTURE/ TEXTURE	1941 CONSISTENCE/ MINERALOGY	OTHER PROFILE FACTORS 1942 SOIL WETNESS/ COLOR	1943 SOIL DEPTH	1956 SAPRO CLASS	1944 RESTR. HORIZ.	PROFILE CLASS & LTAR
1		0-6	gr loam scl	fr					PS .7
		6-25	Sah RC	fr ss/sp					
		25-44	mod bedrock	[illegible]					
		44-60	weathered Rock	Less so-sp					
2		0-7	gr cl	fr					PS .3
		7-25	sb RC	fr ss/sp					
		25-45	sb/sab Rock	fr ss/sp					
			Saprock	bedrock					
3	TCD #24	0-44	weathered rock	Disp					PS .3
4									

DESCRIPTION	INITIAL SYSTEM	REPAIR SYSTEM
Available Space (.1945)		
System Type(s)		
Site LTAR		

OTHER FACTORS (.1946): _____
SITE CLASSIFICATION (.1948): _____

EVALUATED BY: _____
OTHER(S) PRESENT: _____


sq.ft.
126
35' SETBACK
171'
50'
24'
WF
206'
20' PSDE
140'
38,261. sq.ft.
2
255'
95'
100'
91'
117'
34,788. sq.ft.
51
21'
22'
253'
248'
161'
176'
31,829. sq.ft.
1
32,207. sq.ft.
52
R=230.00'
L=225.08'
Tan=122.48'
Delta=56°04'16"
12
193'
171'