ON-SITE WASTEWATER SECTION

COUNTY: _____

SOIL/SITE EVALUATION
for ON-SITE WASTEWATER SYSTEM

OWNER: CPT APPLICANT: _____

ADDRESS: _____ APPLICATION DATE: _____ DATE EVALUATED: 5-6-98

PROPOSED FACILITY: _____ PROPOSED DESIGN FLOW (.1949): _____ PROPERTY SIZE: _____

LOCATION OF SITE: lot 49 Hatteras PROPERTY RECORDED: _____

WATER SUPPLY: ☐ Private ☐ Public ☐ Well ☐ Spring ☐ Other _____

EVALUATION METHOD: ☐ Auger Boring ☐ Pit ☐ Cut

TYPE OF WASTEWATER: ☐ Sewage ☐ Industrial Process ☐ Mixed

PROFILE #	1940 LANDSCAPE POSITION/ SLOPE %	HORIZON DEPTH (IN)	SOIL MORPHOLOGY (1941) 1941 STRUCTURE/ TEXTURE	SOIL MORPHOLOGY (1941) 1941 CONSISTENCE/ MINERALOGY	OTHER PROFILE FACTORS 1942 SOIL WETNESS/ COLOR	1943 SOIL DEPTH	1950 SAPRO CLASS	1944 RESTR HORIZ	PROFILE CLASS & LTAR
1	2-4%	0-10	gr hmSL						PS .03
		10-39	sb x LSX	frssp/ fr-mod weathered					
		39-60	sub rock	frssp					
2		0-4	gr brwn sicl	fr ssp					PS .03
		4-30	mPsbk RC	fr ssp					
		30-55	Sub Rock	fr ssp/stony					
3									
4									

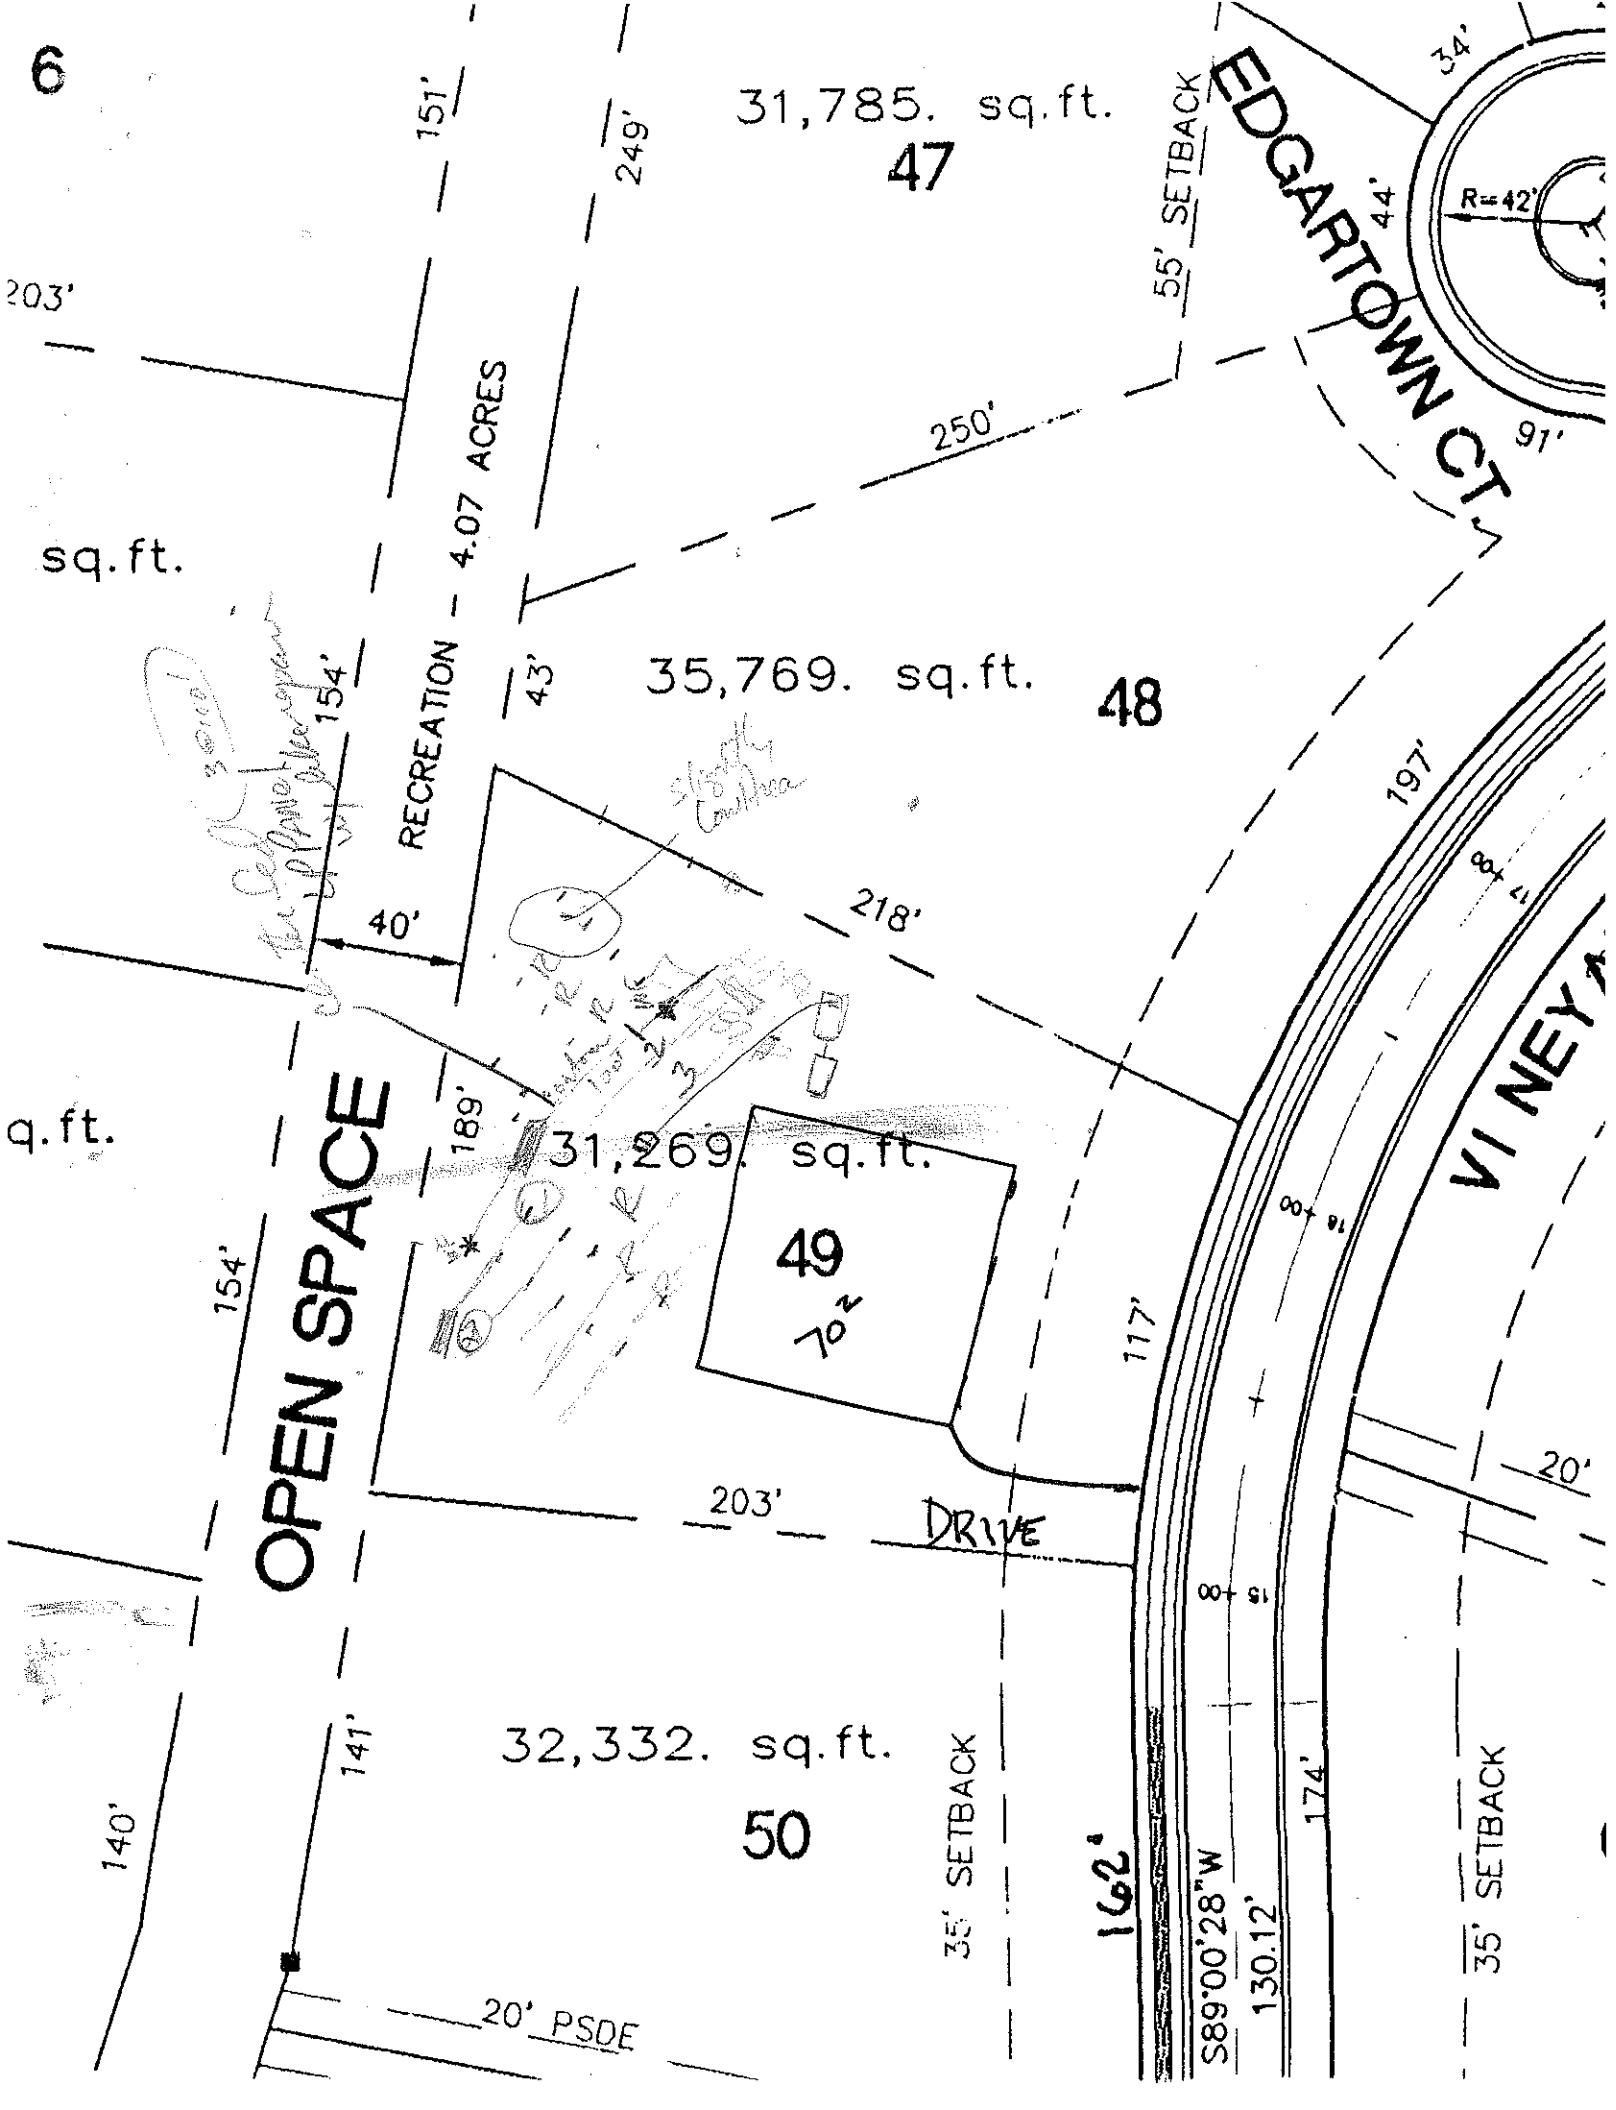
DESCRIPTION	INITIAL SYSTEM	REPAIR SYSTEM
Available Space (.1945)		
System Type(s)		
Site LTAR		

OTHER FACTORS (.1946): _____

SITE CLASSIFICATION (.1948): _____

EVALUATED BY: _____

OTHER(S) PRESENT: _____


6
31,785. sq.ft.
47
151'
249'
203'
55' SETBACK
EDGARTOWN CT.
34'
44'
R=42'
91'
250'
sq.ft.
RECREATION - 4.07 ACRES
154'
43'
35,769. sq.ft.
48
197'
40'
218'
189'
q.ft.
31,269. sq.ft.
49
70²
154'
OPEN SPACE
117'
203'
DRIVE
20'
141'
32,332. sq.ft.
50
140'
35' SETBACK
162'
S89°00'28"W
130.12'
174'
35' SETBACK
20' PSDE