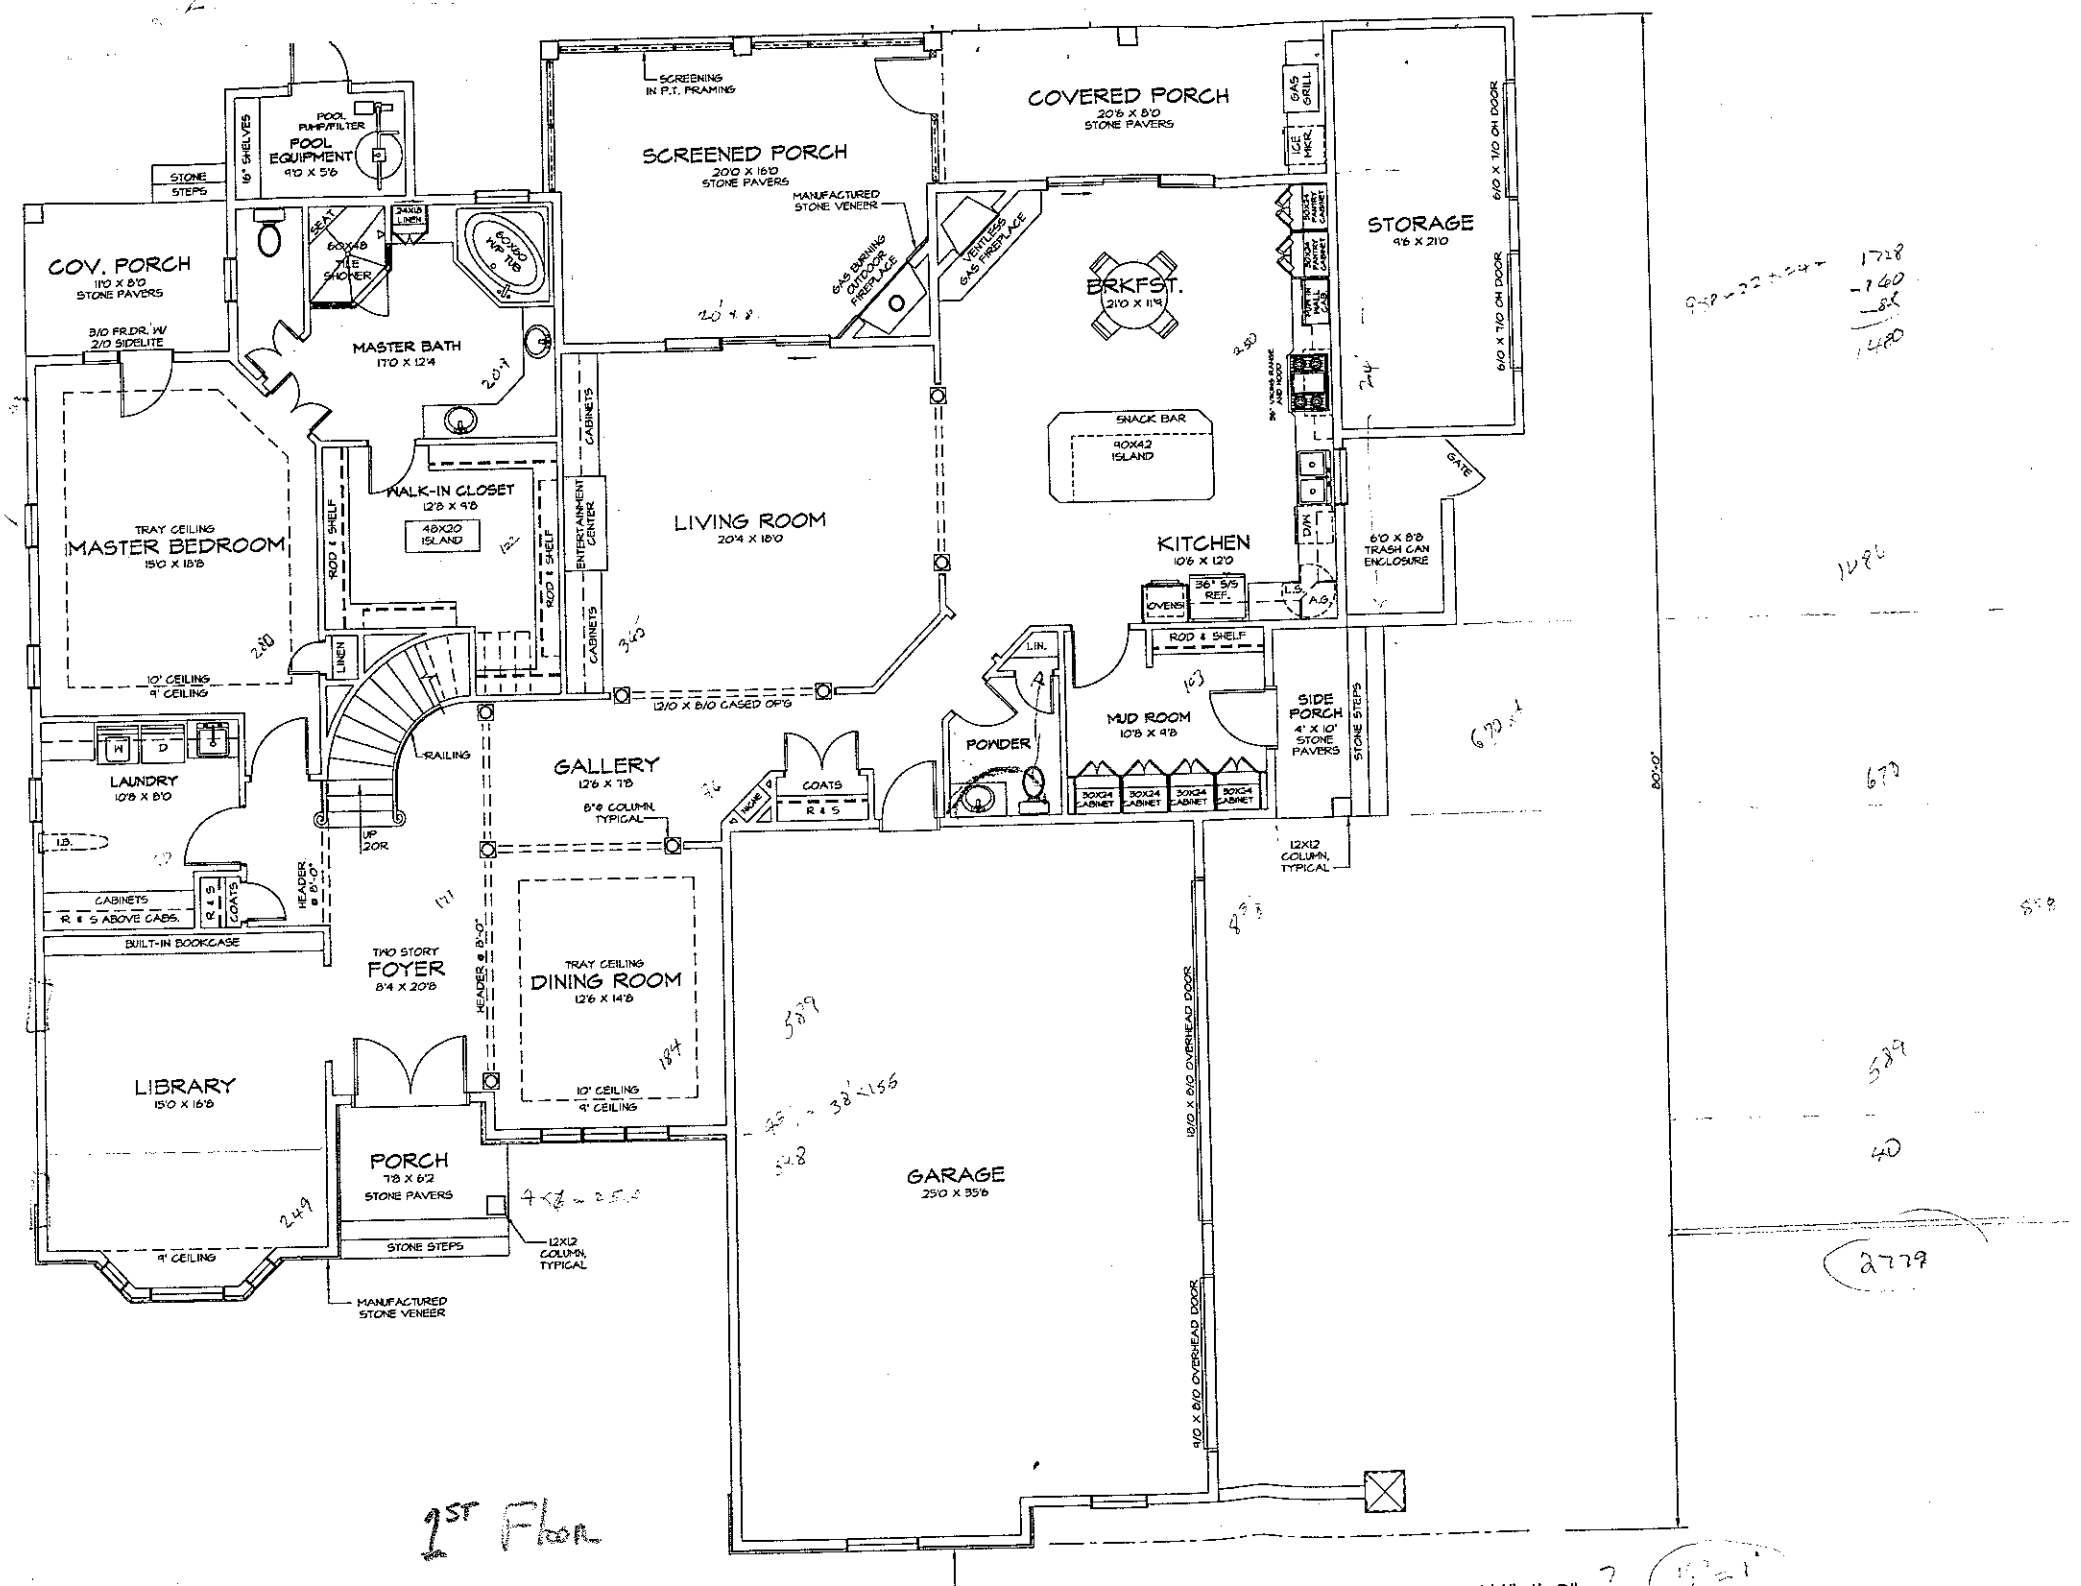

SCREENING IN P.T. FRAMING
COVERED PORCH
20'6 X 8'0
STONE PAVERS
GAS GRILL
ICE MKR.
STORAGE
9'6 X 21'0
6'0 X 7'0 OH DOOR
6'0 X 7'0 OH DOOR
SCREENED PORCH
20'0 X 16'0
STONE PAVERS
MANUFACTURED STONE VENEER
GAS BURNING OUTDOOR FIREPLACE
VENTLESS GAS FIREPLACE
BRKFST.
21'0 X 11'4
POOL PUMP/FILTER
POOL EQUIPMENT
9'0 X 5'6
16" SHELVES
STONE STEPS
COV. PORCH
11'0 X 8'0
STONE PAVERS
8/0 FR.DR. W/ 2/0 SIDELITE
SEAT
60X48 TILE SHOWER
34X18 LINEN
60X80 WHIRLPOOL
MASTER BATH
17'0 X 12'4
SNACK BAR
90X42 ISLAND
36" VIKING RANGE AND HOOD
GATE
TRAY CEILING
MASTER BEDROOM
15'0 X 18'8
10' CEILING
9' CEILING
ROD & SHELF
WALK-IN CLOSET
12'8 X 9'8
48X20 ISLAND
ROD & SHELF
CABINETS
ENTERTAINMENT CENTER
LIVING ROOM
20'4 X 18'0
KITCHEN
10'6 X 12'0
36" S/S REF.
OVENS
D/W
L.S.
A.S.
6'0 X 8'8 TRASH CAN ENCLOSURE
12'0 X 8'0 CASED OP'G
LINEN
RAILING
GALLERY
12'6 X 7'8
8"ø COLUMN, TYPICAL
UP 20R
COATS
R & S
HOME
LIN.
POWDER
MUD ROOM
10'8 X 9'8
30X24 CABINET
30X24 CABINET
30X24 CABINET
30X24 CABINET
ROD & SHELF
SIDE PORCH
4' X 10'
STONE PAVERS
STONE STEPS
12X12 COLUMN, TYPICAL
LAUNDRY
10'8 X 8'0
W
D
L.D.
CABINETS
R & S ABOVE CABS.
R & S
COATS
BUILT-IN BOOKCASE
HEADER @ 8'-0"
TWO STORY FOYER
8'4 X 20'8
HEADER @ 8'-0"
TRAY CEILING
DINING ROOM
12'6 X 14'8
10' CEILING
9' CEILING
LIBRARY
15'0 X 16'8
9' CEILING
PORCH
7'8 X 6'2
STONE PAVERS
STONE STEPS
12X12 COLUMN, TYPICAL
MANUFACTURED STONE VENEER
GARAGE
25'0 X 35'8
12'0 X 8'0 OVERHEAD DOOR
9'0 X 8'0 OVERHEAD DOOR
80'-0"

1ST Floor