DIVISION OF ENVIRONMENTAL HEALTH
ON-SITE WASTEWATER SECTION

PROPERTY ID #: _____
COUNTY: _____

SOIL/SITE EVALUATION
for ON-SITE WASTEWATER SYSTEM

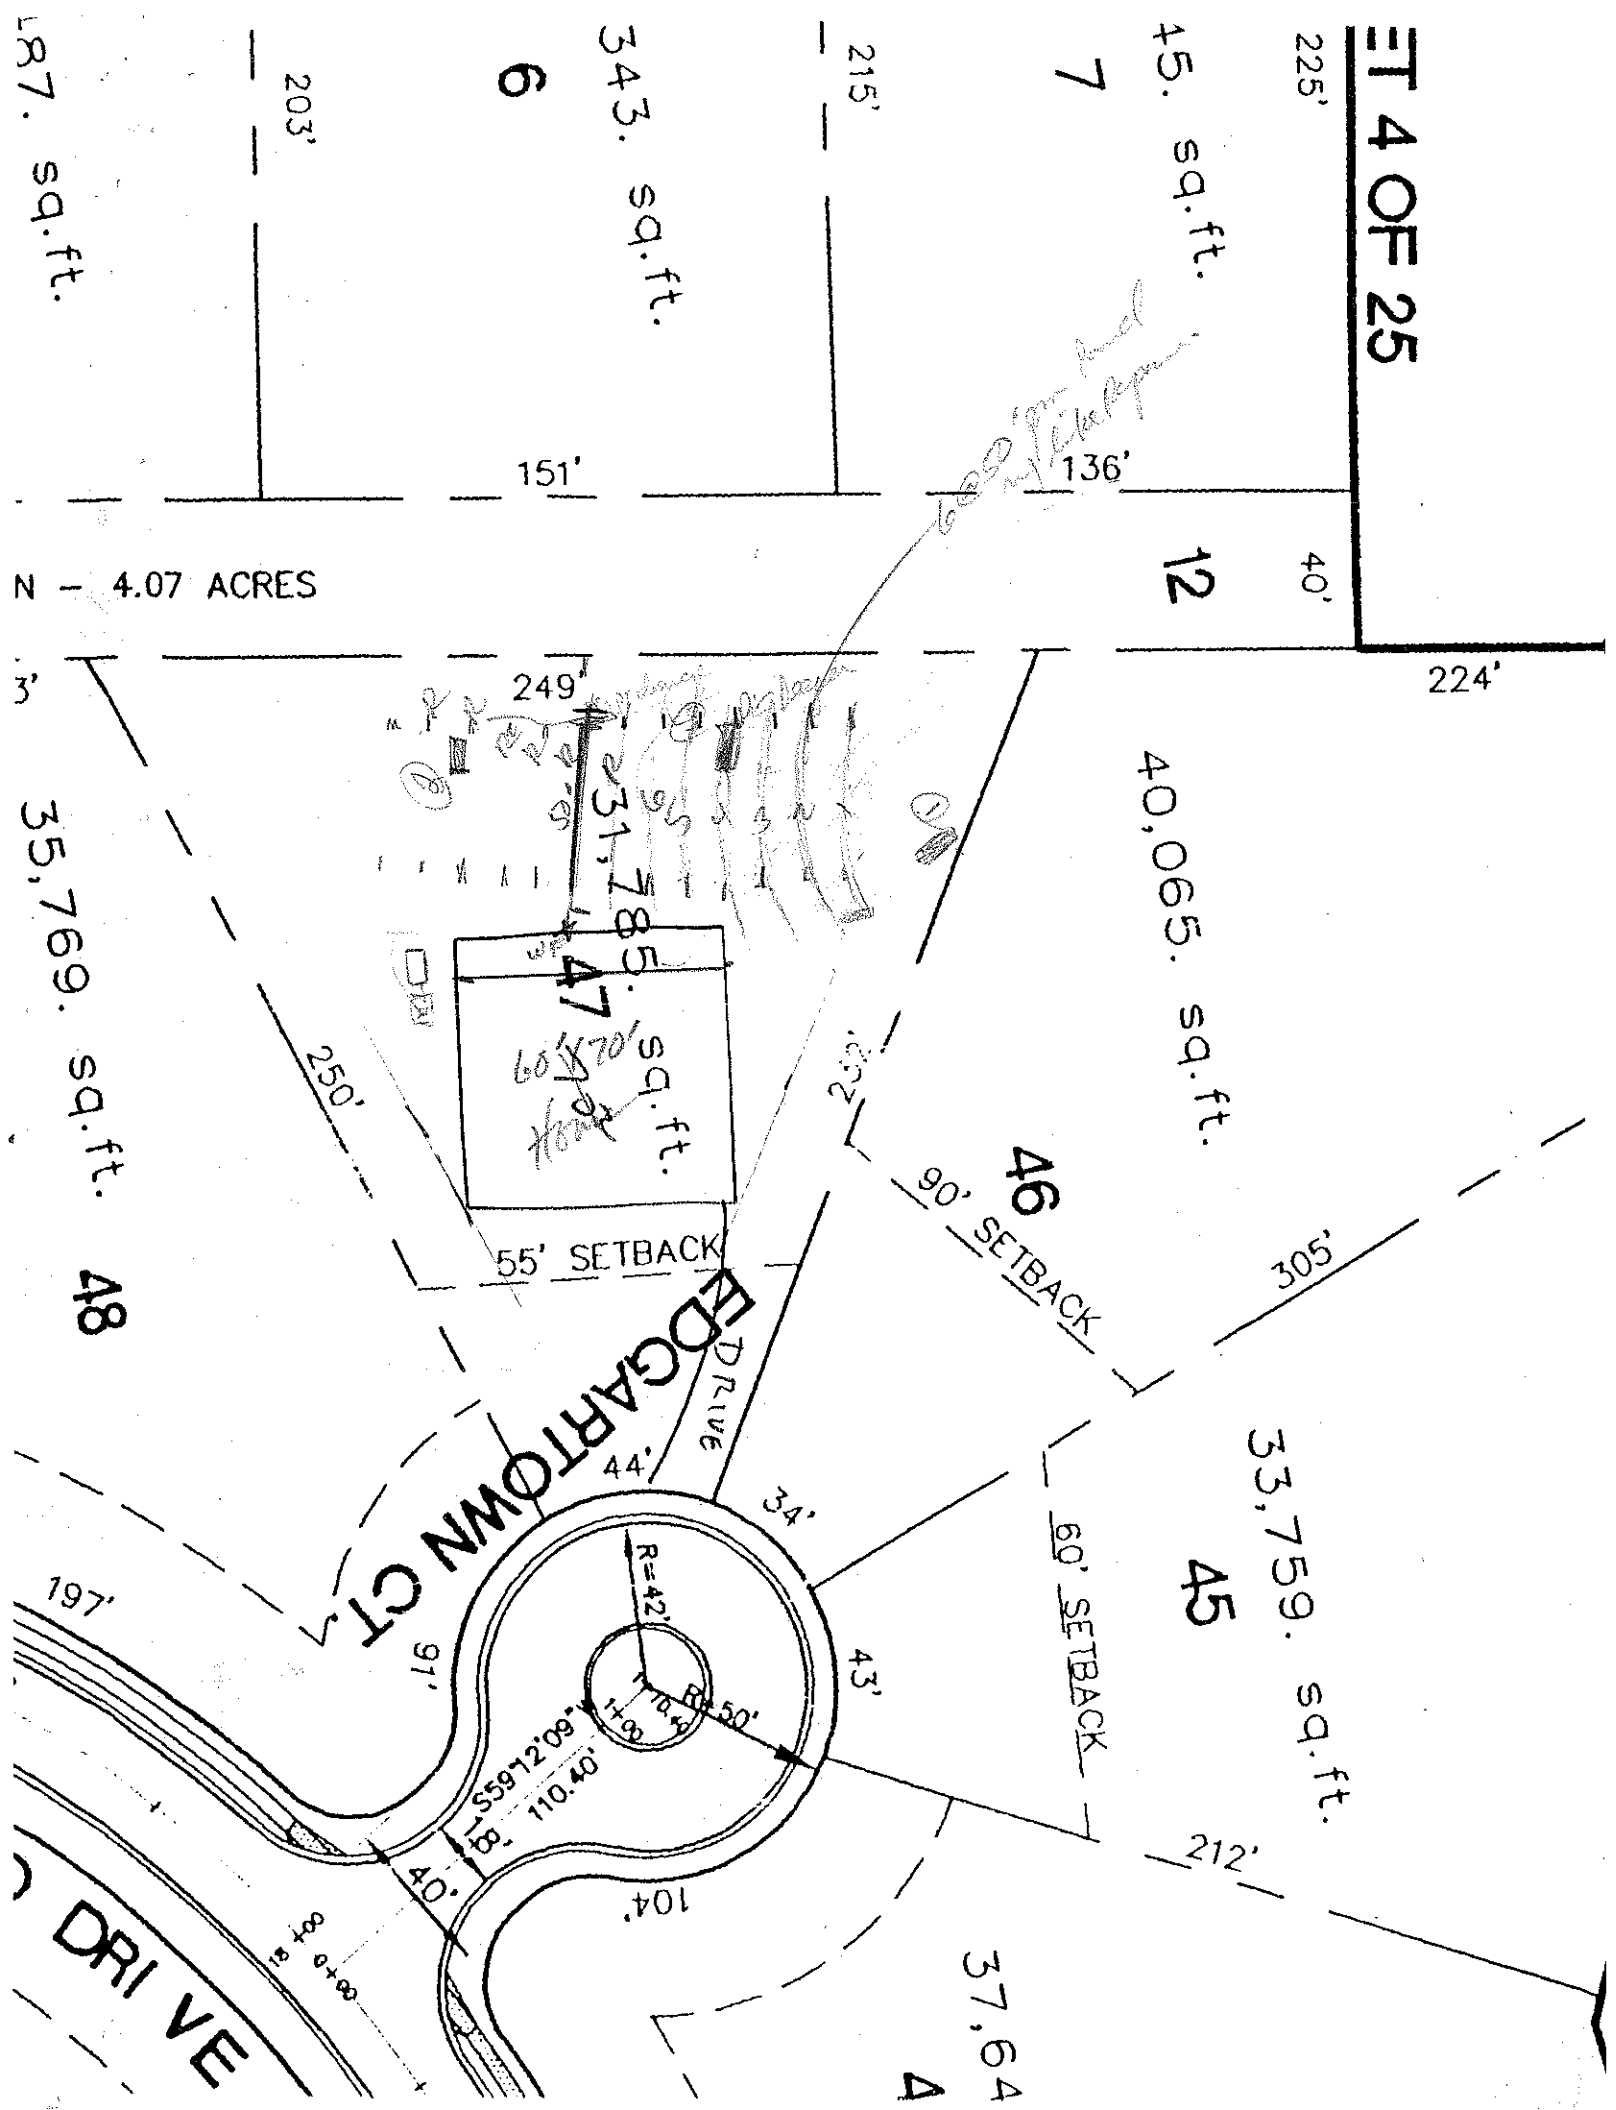
OWNER: CRT APPLICANT: _____
ADDRESS: _____ APPLICATION DATE: _____ DATE EVALUATED: 5/6/98
PROPOSED FACILITY: _____ PROPOSED DESIGN FLOW (.1949): _____ PROPERTY SIZE: _____
LOCATION OF SITE: Lot 47 The Pointe PROPERTY RECORDED: _____
WATER SUPPLY: ☐ Private ☐ Public ☐ Well ☐ Spring ☐ Other _____
EVALUATION METHOD: ☐ Auger Boring ☐ Pit ☐ Cut Need another pit
TYPE OF WASTEWATER: ☐ Sewage ☐ Industrial Process ☐ Mixed

PROFILE #	1940 LANDSCAPE POSITION/ SLOPE %	HORIZON DEPTH (IN.)	SOIL MORPHOLOGY (1941) 1941 STRUCTURE/ TEXTURE	SOIL MORPHOLOGY (1941) 1941 CONSISTENCE/ MINERALOGY	OTHER PROFILE FACTORS 1942 SOIL WETNESS/ COLOR	OTHER PROFILE FACTORS 1943 SOIL DEPTH	OTHER PROFILE FACTORS 1956 SAPRO CLASS	OTHER PROFILE FACTORS 1944 RESTR. HORIZ	PROFIL CLASS & LTAR
1		0-40	Sa lr sl	Lt gy ss sp					PS
		40-56	massive sl sap	Lt ss					3
									0.7
2		0-13	mod blk Sl	fr ss p		(3)			
		13-26	mod sbk Pd sl	fr ss p					
		26-37	Bwd CSL (sap)						
		37-47	mod sbk sil						
		47-52	C sh sap	Looks like gd stg					
3		0-12	gr Sl						
		12-23	(cc) mod sil						
		23-32	mod blk sl	fr ss p					
		32-47	massive SL sap	fr ss p					
		47-52	C sc sil						
4									

DESCRIPTION	INITIAL SYSTEM	REPAIR SYSTEM
Available Space (.1945)		
System Type(s)		
Site LTAR		

OTHER FACTORS (.1946): _____
SITE CLASSIFICATION (.1948): _____

EVALUATED BY: _____
OTHER(S) PRESENT: _____


ET 4 OF 25
225'
45. sq.ft.
7
215'
343. sq.ft.
6
203'
LR7. sq.ft.
136'
151'
40'
12
N - 4.07 ACRES
224'
249'
231.78
40,065. sq.ft.
35,769. sq.ft.
47
250'
55' SETBACK
90' SETBACK
46
305'
48
EDGARTOWN CT.
DRIVE
44'
34'
R=42'
R=50'
43'
197'
91'
S59°12'09"E
110.40'
40'
104'
60' SETBACK
33,759. sq.ft.
45
212'
37,64
DRIVE