DIVISION OF ENVIRONMENTAL HEALTH
ON-SITE WASTEWATER SECTION

PROPERTY ID #: _____
COUNTY: _____

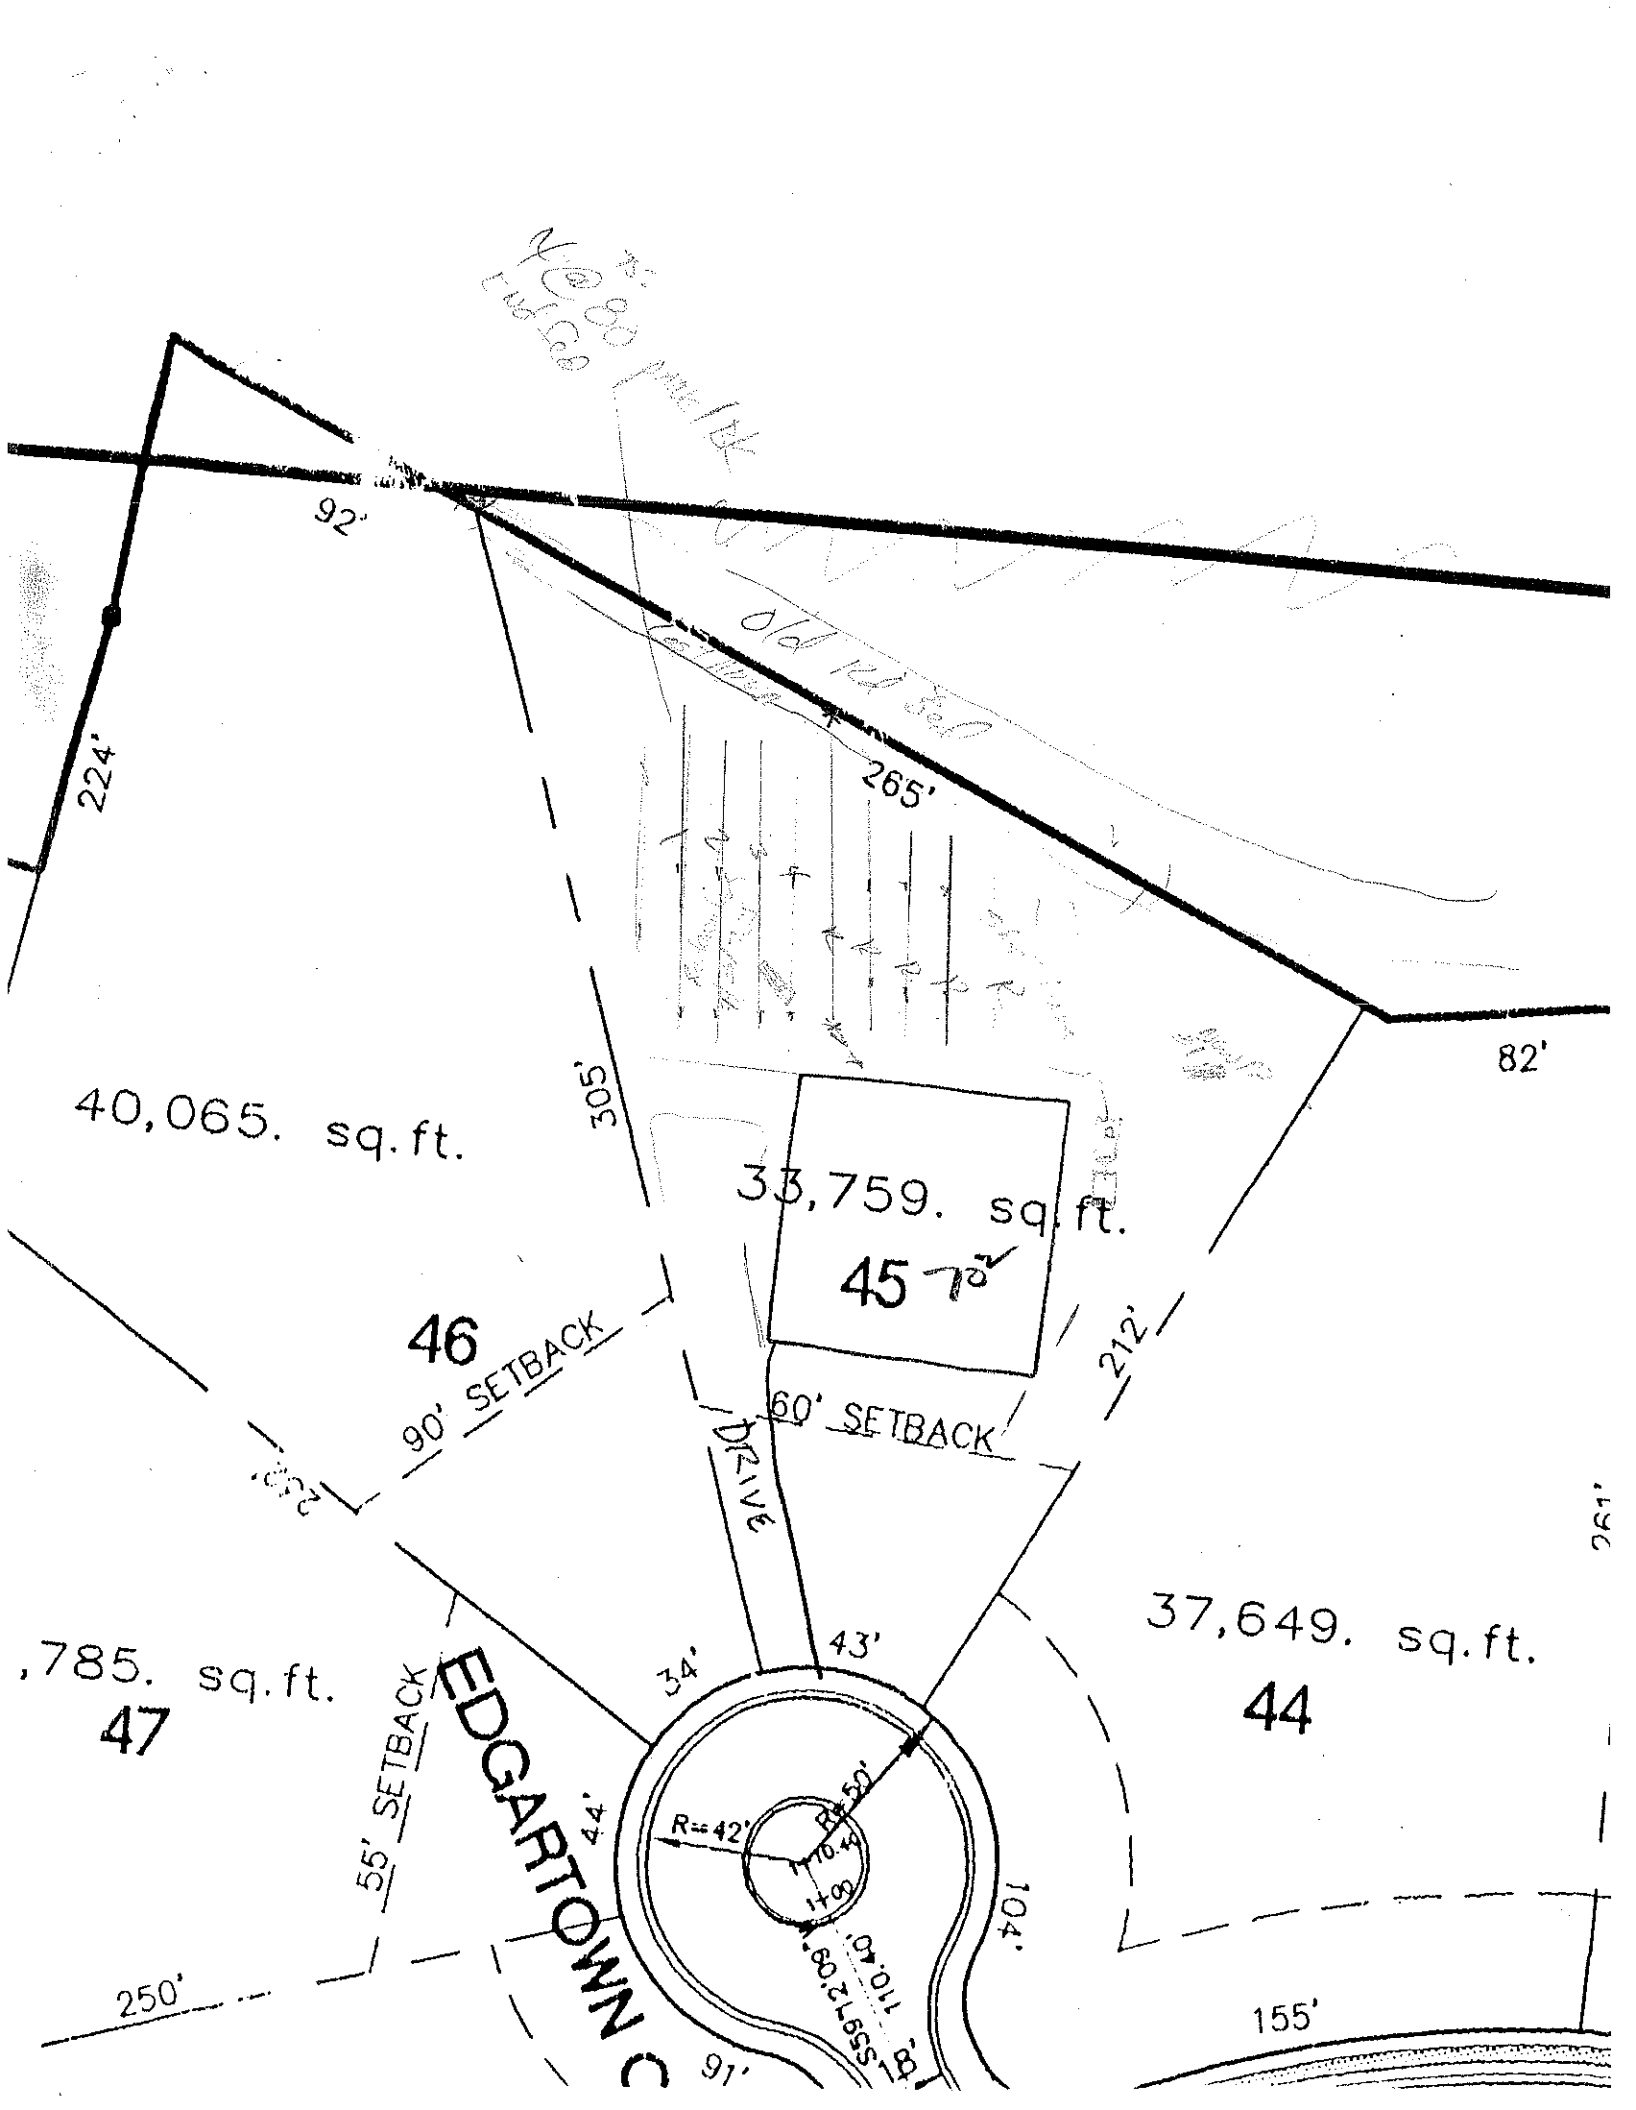
# SOIL/SITE EVALUATION
## *for* ON-SITE WASTEWATER SYSTEM

OWNER: CKI APPLICANT: _____
ADDRESS: _____ APPLICATION DATE: _____ DATE EVALUATED: 5-6-98
PROPOSED FACILITY: SFR PROPOSED DESIGN FLOW (.1949): _____ PROPERTY SIZE: _____
LOCATION OF SITE: Lot 45 The Pointe PROPERTY RECORDED: _____
WATER SUPPLY: ☐ Private ☐ Public ☐ Well ☐ Spring ☐ Other _____
EVALUATION METHOD: ☐ Auger Boring ☐ Pit ☐ Cut
TYPE OF WASTEWATER: ☐ Sewage ☐ Industrial Process ☐ Mixed

| PROFILE # | 1940 LANDSCAPE POSITION/ SLOPE % | HORIZON DEPTH (IN.) | SOIL MORPHOLOGY (1941) 1941 STRUCTURE/ TEXTURE | 1941 CONSISTENCE/ MINERALOGY | OTHER PROFILE FACTORS 1942 SOIL WETNESS/ COLOR | 1943 SOIL DEPTH | 1956 SAPRO CLASS | 1944 RESTR HORIZ | PROFILE CLASS & LTAR |
|---|---|---|---|---|---|---|---|---|---|
| 1 | | 0-6 | brn sl | fr | | | | | PS .25 |
| | | 6-48 | mod pbk RC | fr sp | | | | | |
| | | | 53" yellow brown matrix | | | | | | |
| | | | | | | | | | |
| | | | | | | | | | |
| 2 | | 0-42 | SBK brn cl/c fr/sp | | | | | | PS .3 |
| | | 42+ | sandstone/rock/clay | | | | | | |
| | | | | | | | | | |
| | | | | | | | | | |
| | | | | | | | | | |
| 3 | | | | | | | | | |
| | | | | | | | | | |
| | | | | | | | | | |
| | | | | | | | | | |
| | | | | | | | | | |
| 4 | | | | | | | | | |
| | | | | | | | | | |
| | | | | | | | | | |
| | | | | | | | | | |
| | | | | | | | | | |

| DESCRIPTION | INITIAL SYSTEM | REPAIR SYSTEM |
|---|---|---|
| Available Space (.1945) | | |
| System Type(s) | | |
| Site LTAR | | |

OTHER FACTORS (.1946): _____
SITE CLASSIFICATION (.1948): _____
EVALUATED BY: _____
OTHER(S) PRESENT: _____


92'
224'
265'
82'
305'
40,065. sq.ft.
33,759. sq.ft.
45
46
90' SETBACK
60' SETBACK
212'
DRIVE
37,649. sq.ft.
44
,785. sq.ft.
47
55' SETBACK
EDGARTOWN
34'
43'
44'
R=42'
R=50'
104'
250'
91'
155'