DIVISION OF ENVIRONMENTAL HEALTH
ON-SITE WASTEWATER SECTION

PROPERTY ID #: _____
COUNTY: _____

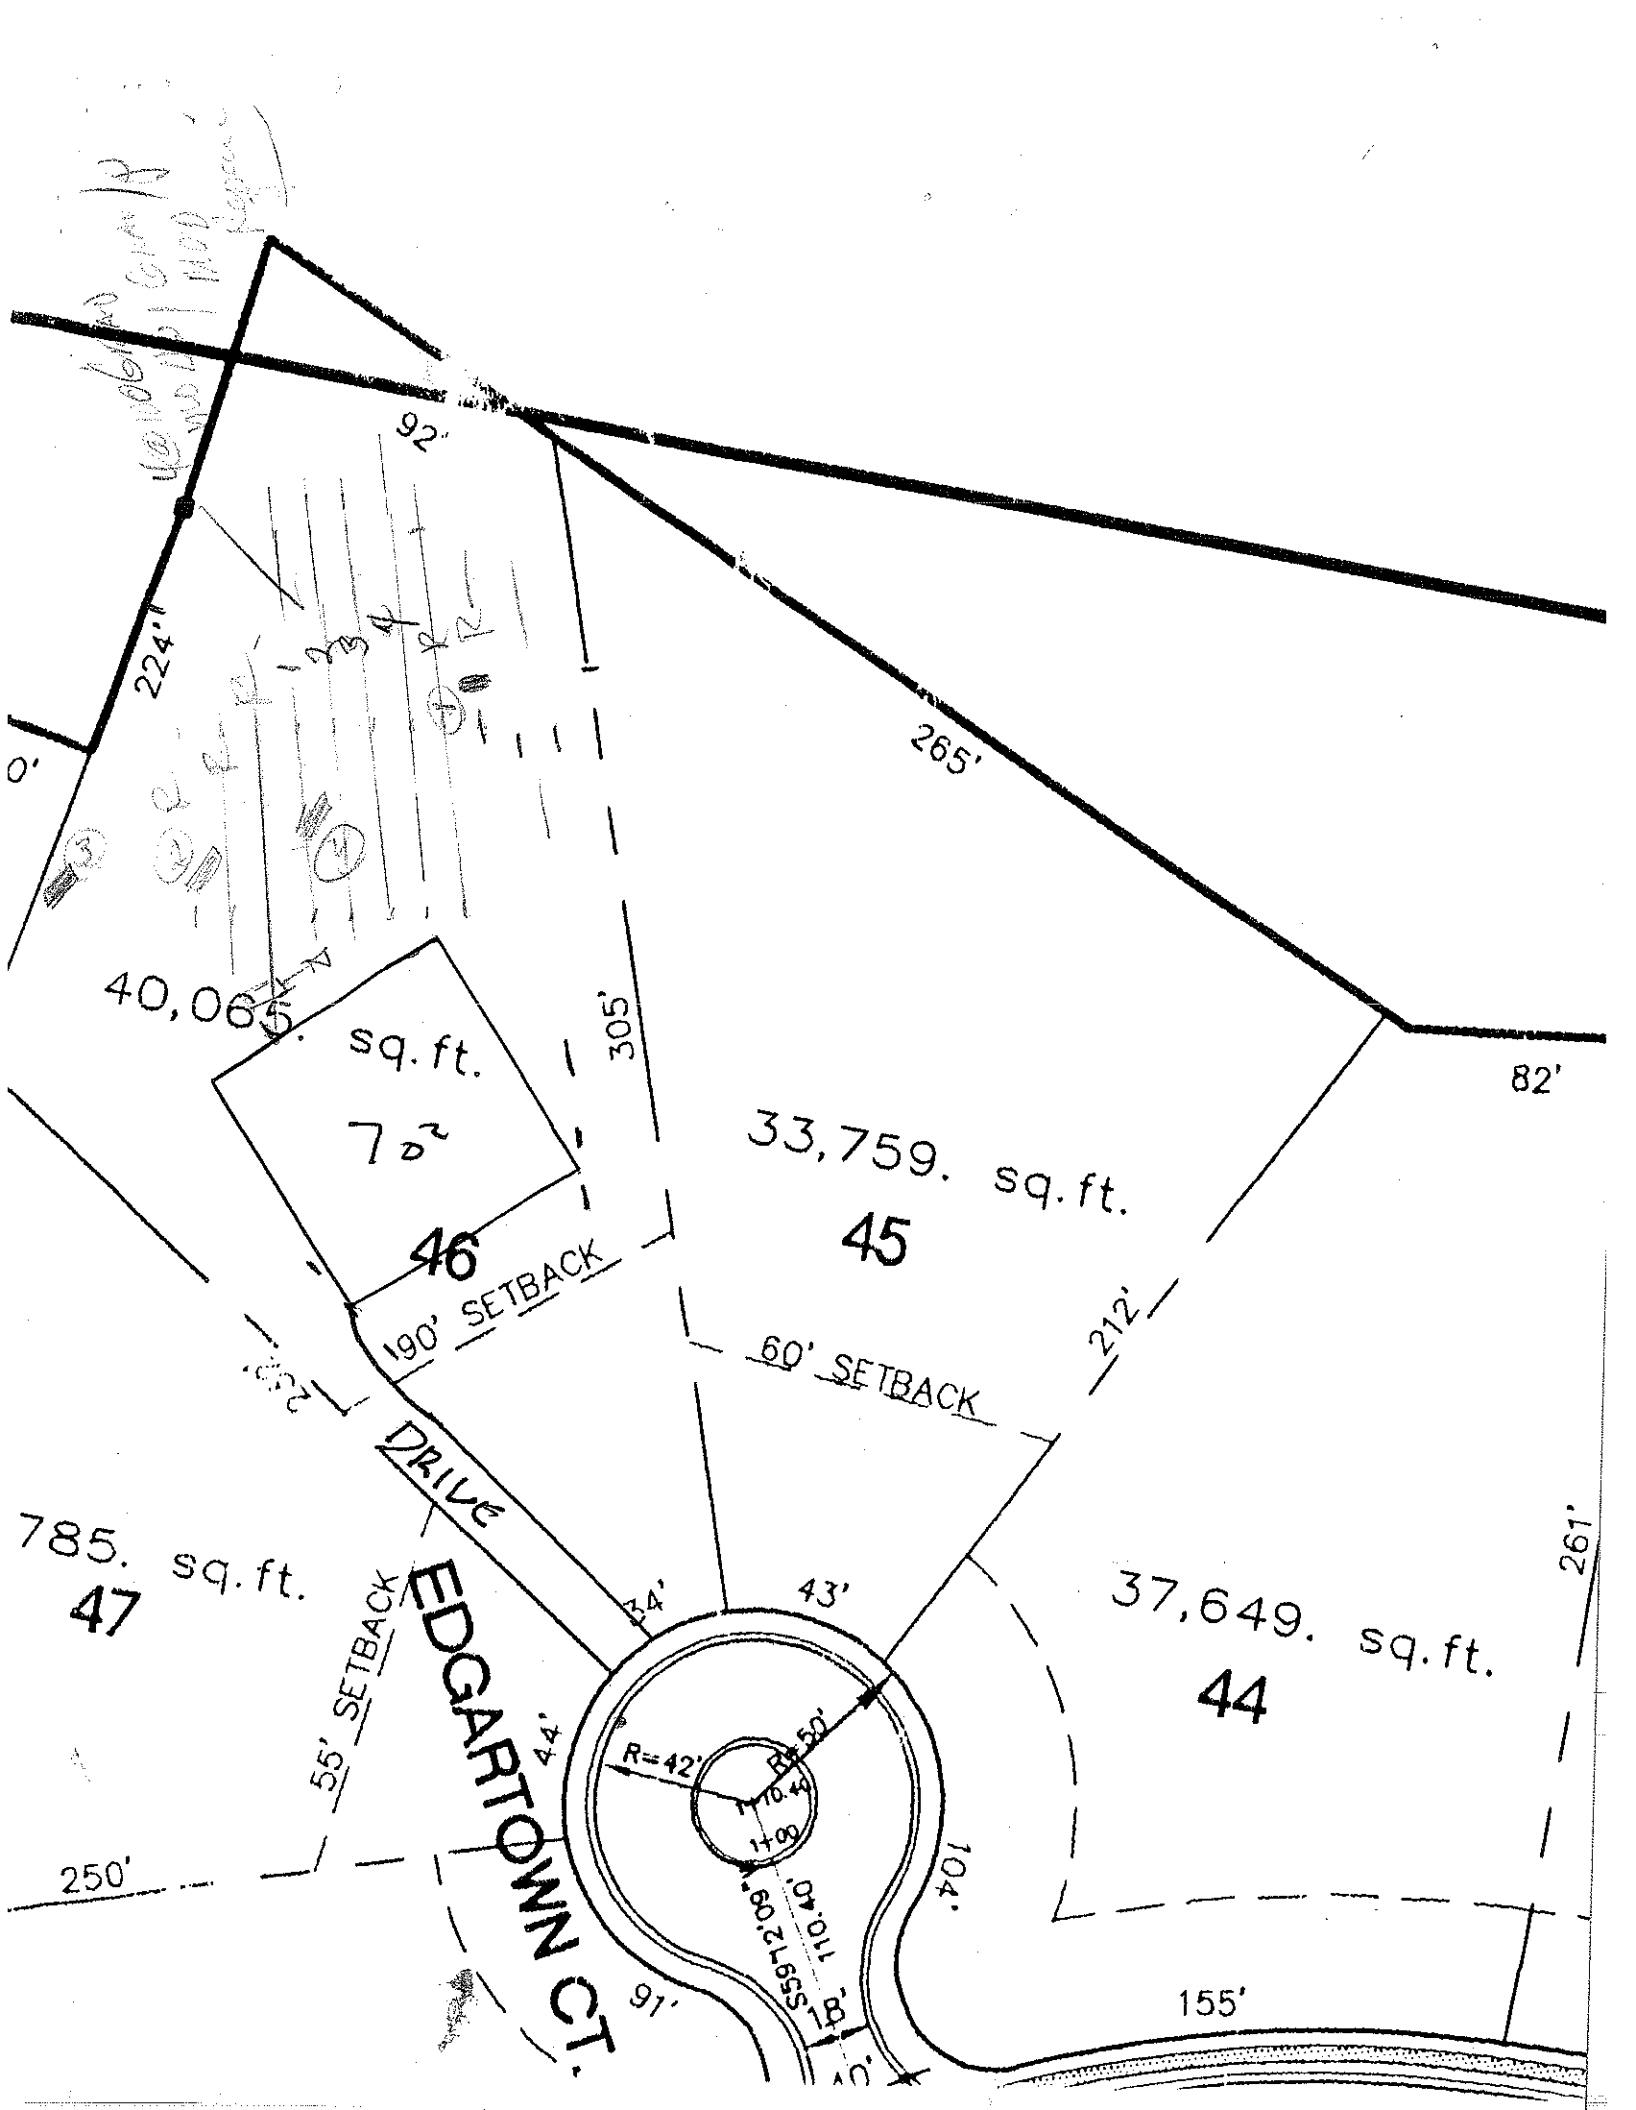
SOIL/SITE EVALUATION
for ON-SITE WASTEWATER SYSTEM

OWNER: ORT
APPLICANT: _____
ADDRESS: _____
APPLICATION DATE: _____
DATE EVALUATED: 5-6-9[illegible]
PROPOSED FACILITY: _____
PROPOSED DESIGN FLOW (.1949): _____
PROPERTY SIZE: _____
LOCATION OF SITE: lot 46 The Lourds
PROPERTY RECORDED: _____
WATER SUPPLY: ☐ Private ☒ Public ☒ Well ☐ Spring ☐ Other _____
EVALUATION METHOD: ☐ Auger Boring ☒ Pit ☐ Cut
TYPE OF WASTEWATER: ☒ Sewage ☐ Industrial Process ☐ Mixed Go 36" Hb

PROFILE #	1940 LANDSCAPE POSITION/ SLOPE %	HORIZON DEPTH (IN.)	SOIL MORPHOLOGY (.1941) 1941 STRUCTURE/ TEXTURE	1941 CONSISTENCE/ MINERALOGY	OTHER PROFILE FACTORS 1942 SOIL WETNESS/ COLOR	1943 SOIL DEPTH	1956 SAPRO CLASS	1944 RESTR. HORIZ	PROFILE CLASS & LTAR
1		0-19	vfsah	fr					
		19-51	M msb wet/sl(bc) common il/sap	fr/ss/p					
			dominant mica flakes						
2		0-12/32	cl to hard wa/sap			(W)			
3		0-15	sah abrupt bo						
		15-40	wbk sab R cl (Bk) w/ common il/sap						
		40-57	massive l sap						
4		0-20/30	sah R cl w/ faint red brown sap-brown						
		20/30-34/40	sbk cl to fr/sap						
		34/40-50/	massive s/sap						
			(coarse sap)						

DESCRIPTION	INITIAL SYSTEM	REPAIR SYSTEM
Available Space (.1945)		
System Type(s)		
Site LTAR		

OTHER FACTORS (.1946): _____
SITE CLASSIFICATION (.1948): _____
EVALUATED BY: _____
OTHER(S) PRESENT: _____


92'
224'
265'
82'
305'
212'
261'
104'
155'
91'
250'
40,065. sq.ft.
46
33,759. sq.ft.
45
785. sq.ft.
47
37,649. sq.ft.
44
190' SETBACK
60' SETBACK
55' SETBACK
EDGARTOWN CT.
DRIVE
34'
43'
44'
R=42'
R=50'
110.46'
S59°12'09"E
110.46'
18'
40'