Now Lot 117

IREDELL COUNTY HEALTH DEPARTMENT
ENVIRONMENTAL HEALTH DIVISION
Application For Improvement Permit

ALL items on this application form must be completed before Health Department can begin work. One application must be completed by the property owner or agent for each (proposed) site.

PERSONAL INFORMATION:

CRESCENT RESC. INC.	663-6905	P.O. Box 1003	Charlotte	NC	28201
Applicant	Phone #	Mailing Address	City	State	Zip Code

SAME				
Current Property Owner	Mailing Address	City	State	Zip Code

PROPERTY INFORMATION:

The Pointe	~~175~~ 121	Phase 1	
(Proposed) Subdivision Name	(Proposed) Lot #	(Proposed) Block/Section #	State Road #

(Proposed) Water Supply: (Public), Private Well

Preliminary Plat Approval Date (DEVELOPERS ONLY)

4625941684 (pt) Tax Map #

Specific Directions to Property BRADLEY SCHOOL Rd, TL MEETING HOUSE WAY TL EASTON ST. 8th Lot on LEFT

TYPE OF FACILITY: (use check (X) or number as appropriate)

House X Mobile Home ____ Commercial ____ No. Bedrooms 4 No. Baths 4

No. Persons or Employees (commercial only) ____ Basement Partial Basement with Plumbing X

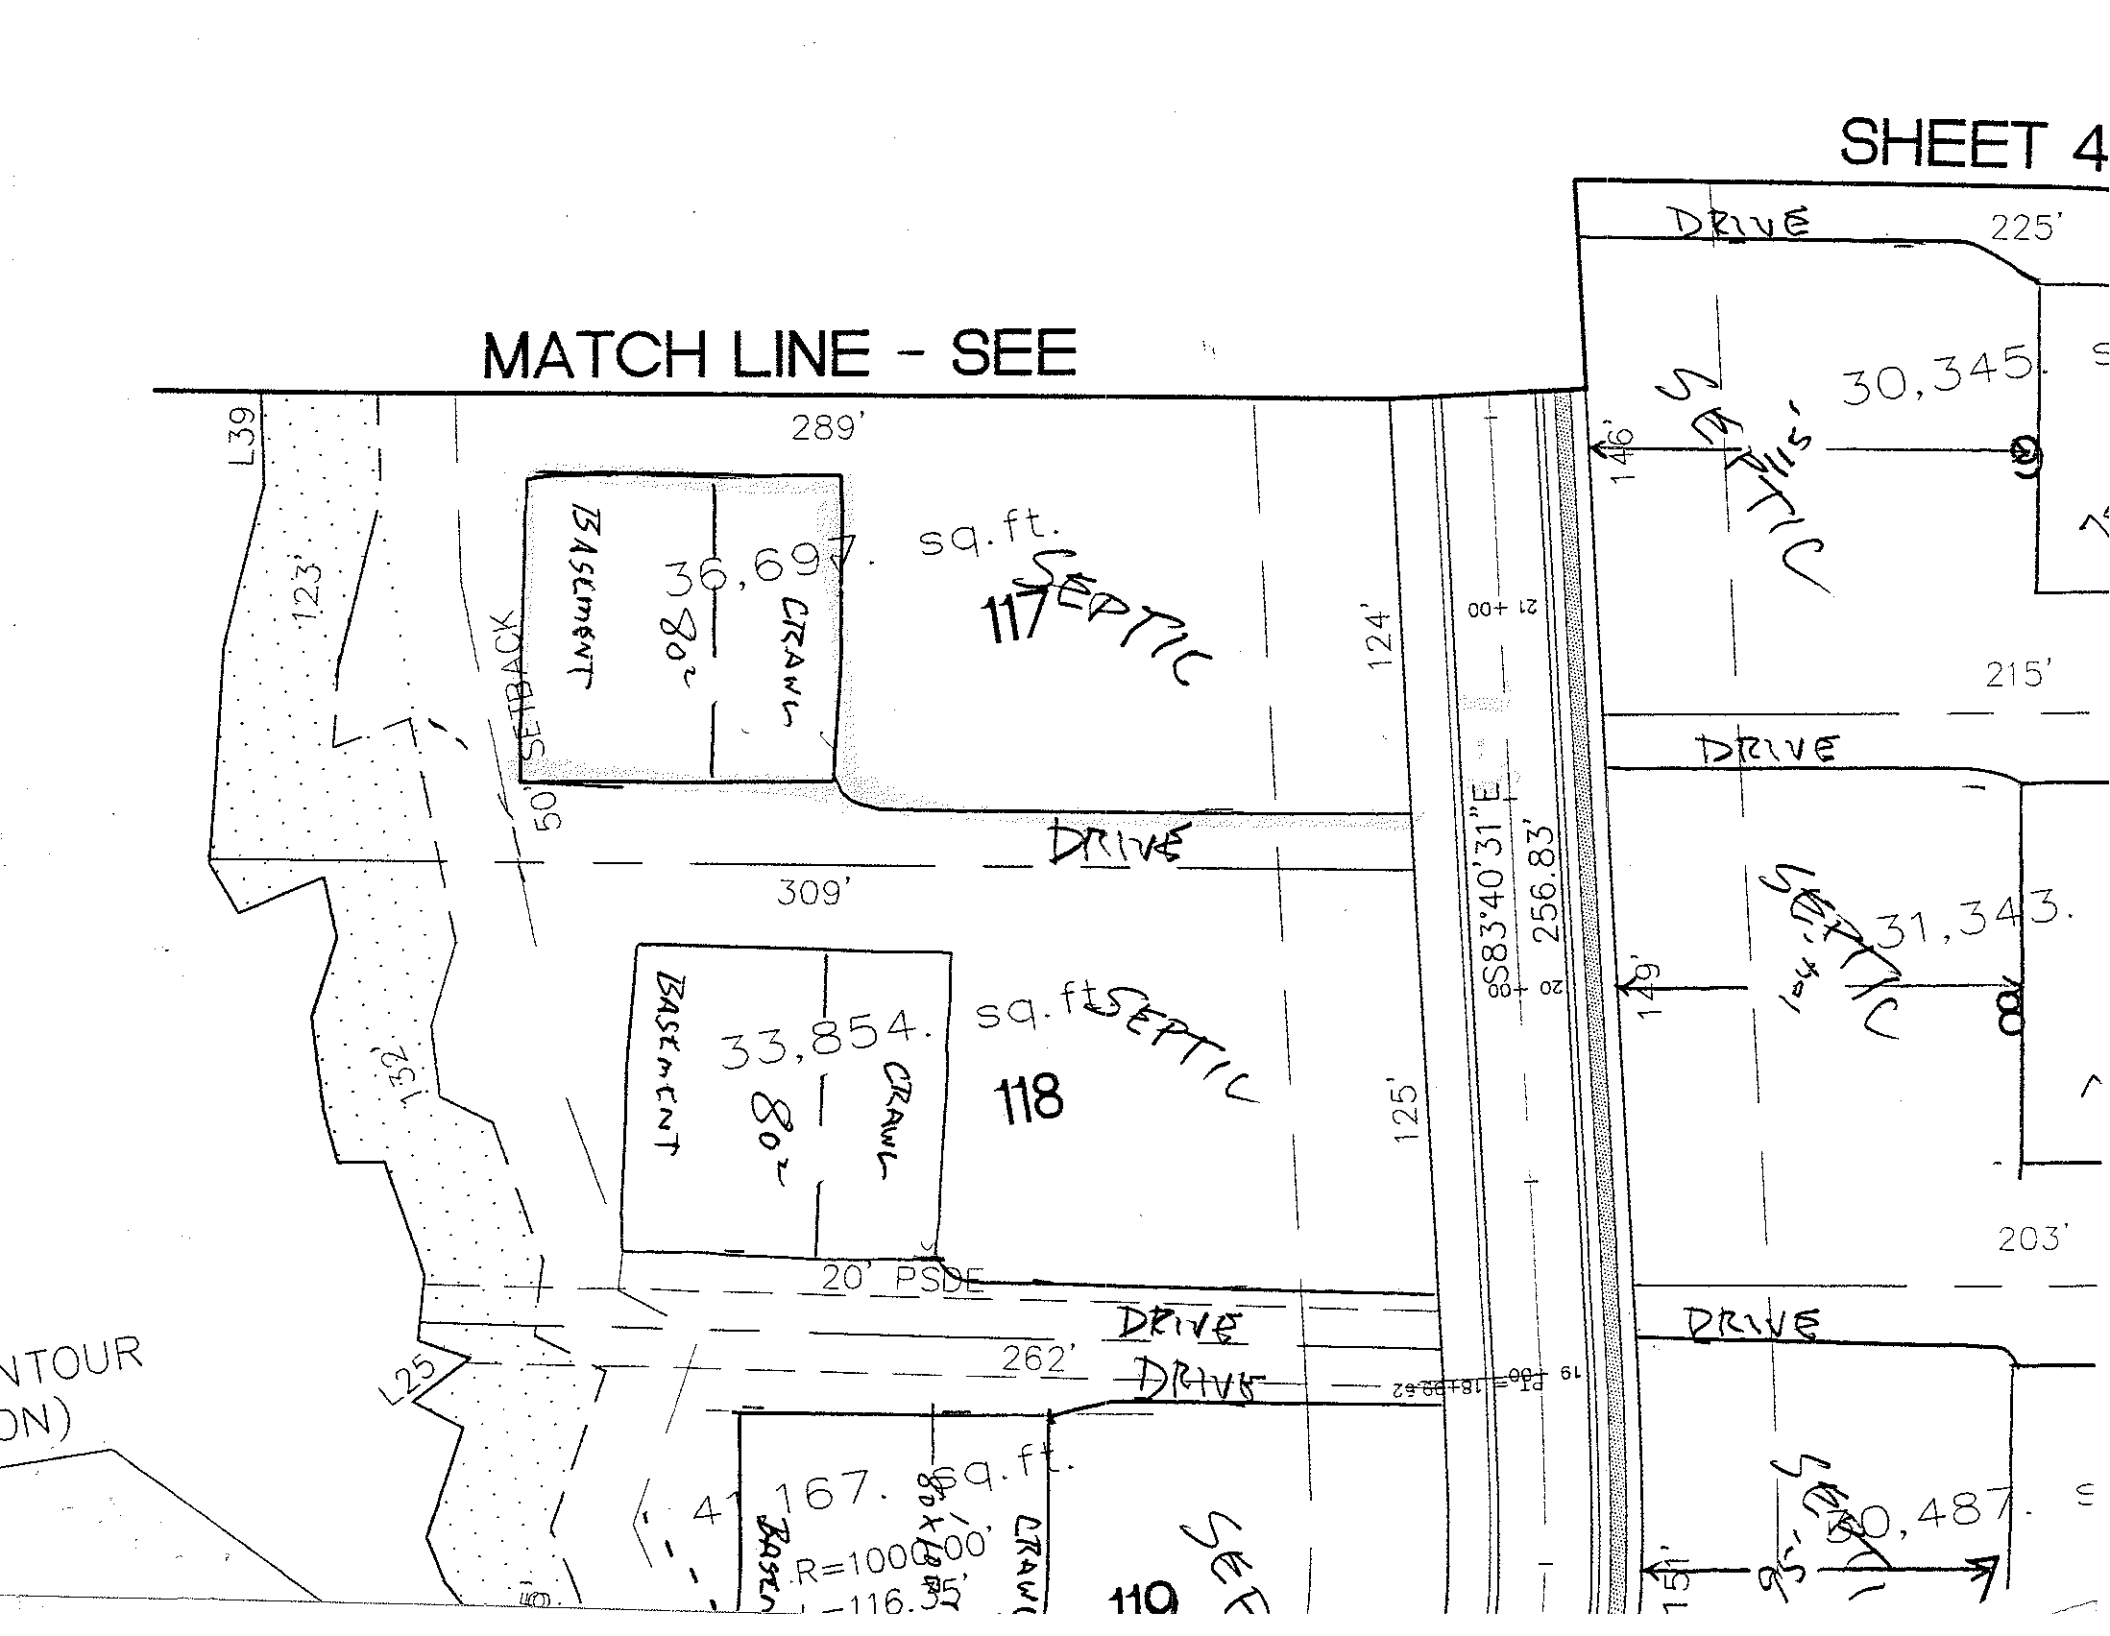
Crawl Space ____ Concrete Slab ____ Garbage Disposal X Jaccuzi or spa ____

COVENANT AND SIGNATURE:

I hereby make application to the Iredell County Health Department for a soils/site evaluation of the property described above. This evaluation is to be conducted for the sole purpose of obtaining a septic system Improvement Permit. I hereby authorize Iredell County Health Department representatives to go onto the above property for purposes of conducting this evaluation. I understand that, by state law, any Improvement Permit issued on the above property may be voided if substantial changes are made to the designated sewage system site. The issuance of an Improvement Permit by the Iredell County Health Department does not relieve me from compliance with all other relevant state/local laws or regulations. As owner or authorized agent, I covenant that the contents of this application are true and represent the maximum facilities intended to be placed on this property to my knowledge to date.

I understand that any Improvement Permit issued on the above property is valid for five (5) years from the issuance date and is subject to revocation if the above described site plans or intended use changes.

Dec. 30, 1997 DATE Paul G. Perry SIGNATURE OF OWNER/AUTHORIZED AGENT


SHEET 4
MATCH LINE - SEE
L39
289'
123'
SETBACK
50'
BASEMENT
80'
CRAWL
36,697. sq.ft.
117
SEPTIC
124'
DRIVE
309'
132'
BASEMENT
80'
CRAWL
33,854. sq.ft.
118
SEPTIC
125'
S83°40'31"E
256.83'
20' PSDE
DRIVE
262'
DRIVE
L25
41,167. sq.ft.
R=1000'
116.35'
110
SEPTIC
DRIVE
225'
30,345.
SEPTIC
146'
215'
DRIVE
31,343.
SEPTIC
146'
203'
DRIVE
30,487.
SEPTIC
151'
NTOUR
ON)