DIVISION OF ENVIRONMENTAL HEALTH
ON-SITE WASTEWATER SECTION

PROPERTY ID #: _____
COUNTY: _____

SOIL/SITE EVALUATION
for ON-SITE WASTEWATER SYSTEM

OWNER: CRT APPLICANT: _____
ADDRESS: _____ APPLICATION DATE: _____ DATE EVALUATED: 3-[illegible]
PROPOSED FACILITY: Lot 8 PROPOSED DESIGN FLOW (.1949): _____ PROPERTY SIZE: _____
LOCATION OF SITE: _____ PROPERTY RECORDED: _____
WATER SUPPLY: ☐ Private ☐ Public ☐ Well ☐ Spring ☐ Other _____
EVALUATION METHOD: ☐ Auger Boring ☐ Pit ☐ Cut
TYPE OF WASTEWATER: ☐ Sewage ☐ Industrial Process ☐ Mixed

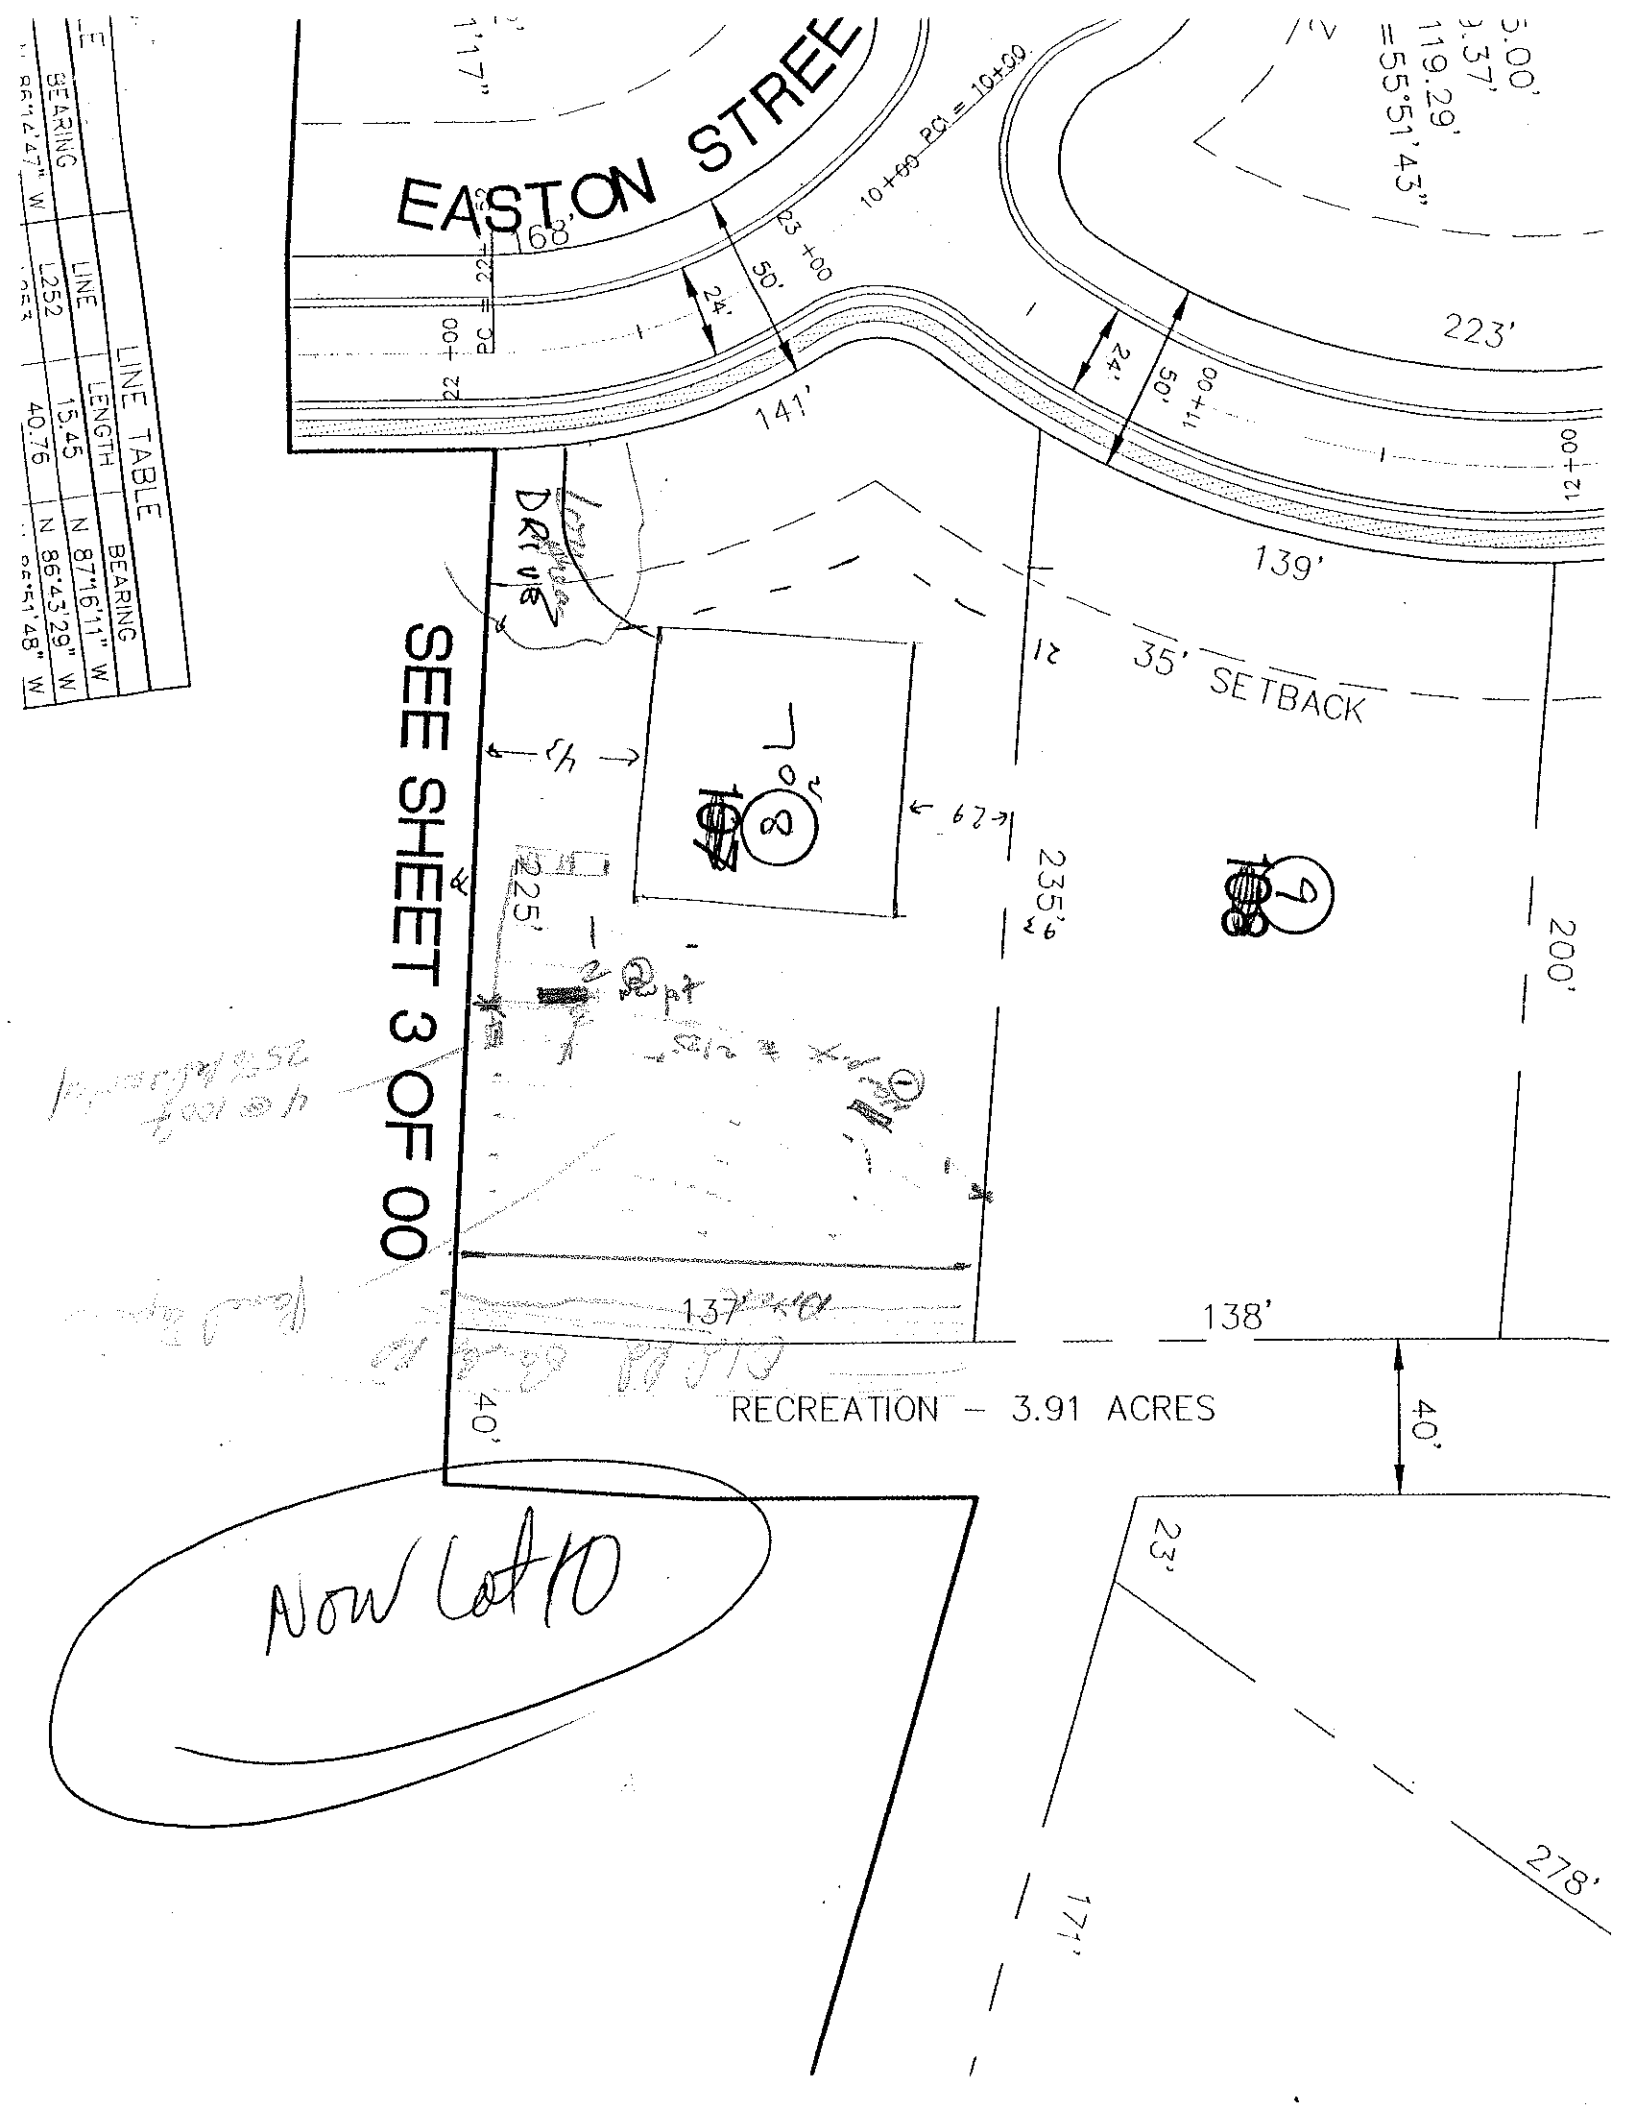
Now Lot 10

PROFILE #	1940 LANDSCAPE POSITION/ SLOPE %	HORIZON DEPTH (IN.)	SOIL MORPHOLOGY (1941) 1941 STRUCTURE/ TEXTURE	1941 CONSISTENCE/ MINERALOGY	OTHER PROFILE FACTORS 1942 SOIL WETNESS/ COLOR	1943 SOIL DEPTH	1956 SAPRO CLASS	1944 RESTR. HORIZ.	PROFILE CLASS & LTAR
1	Nonpt	0-16	[illegible]	[illegible]					[illegible]
		16-58	[illegible]	[illegible]					
			[illegible]						
2	Nonpt	0-17	[illegible]	[illegible]					[illegible]
		17-50	[illegible]	[illegible]					
			Water seeping in from next hole			Mucky Parent material			
3									
4									

DESCRIPTION	INITIAL SYSTEM	REPAIR SYSTEM
Available Space (.1945)		
System Type(s)		
Site LTAR		

OTHER FACTORS (.1946): _____
SITE CLASSIFICATION (.1948): _____

EVALUATED BY: _____
OTHER(S) PRESENT: _____


EASTON STREE
60'
24'
50'
223'
141'
139'
35' SETBACK
SEE SHEET 3 OF 00
225'
235'
200'
137'
138'
RECREATION – 3.91 ACRES
40'
Now Lot 10
23'
278'
171'
LINE TABLE
LINE
LENGTH
BEARING
L252
15.45
N 87°16'11" W
40.76
N 86°43'29" W