DIVISION OF ENVIRONMENTAL HEALTH
ON-SITE WASTEWATER SECTION

PROPERTY ID #: _____
COUNTY: _____

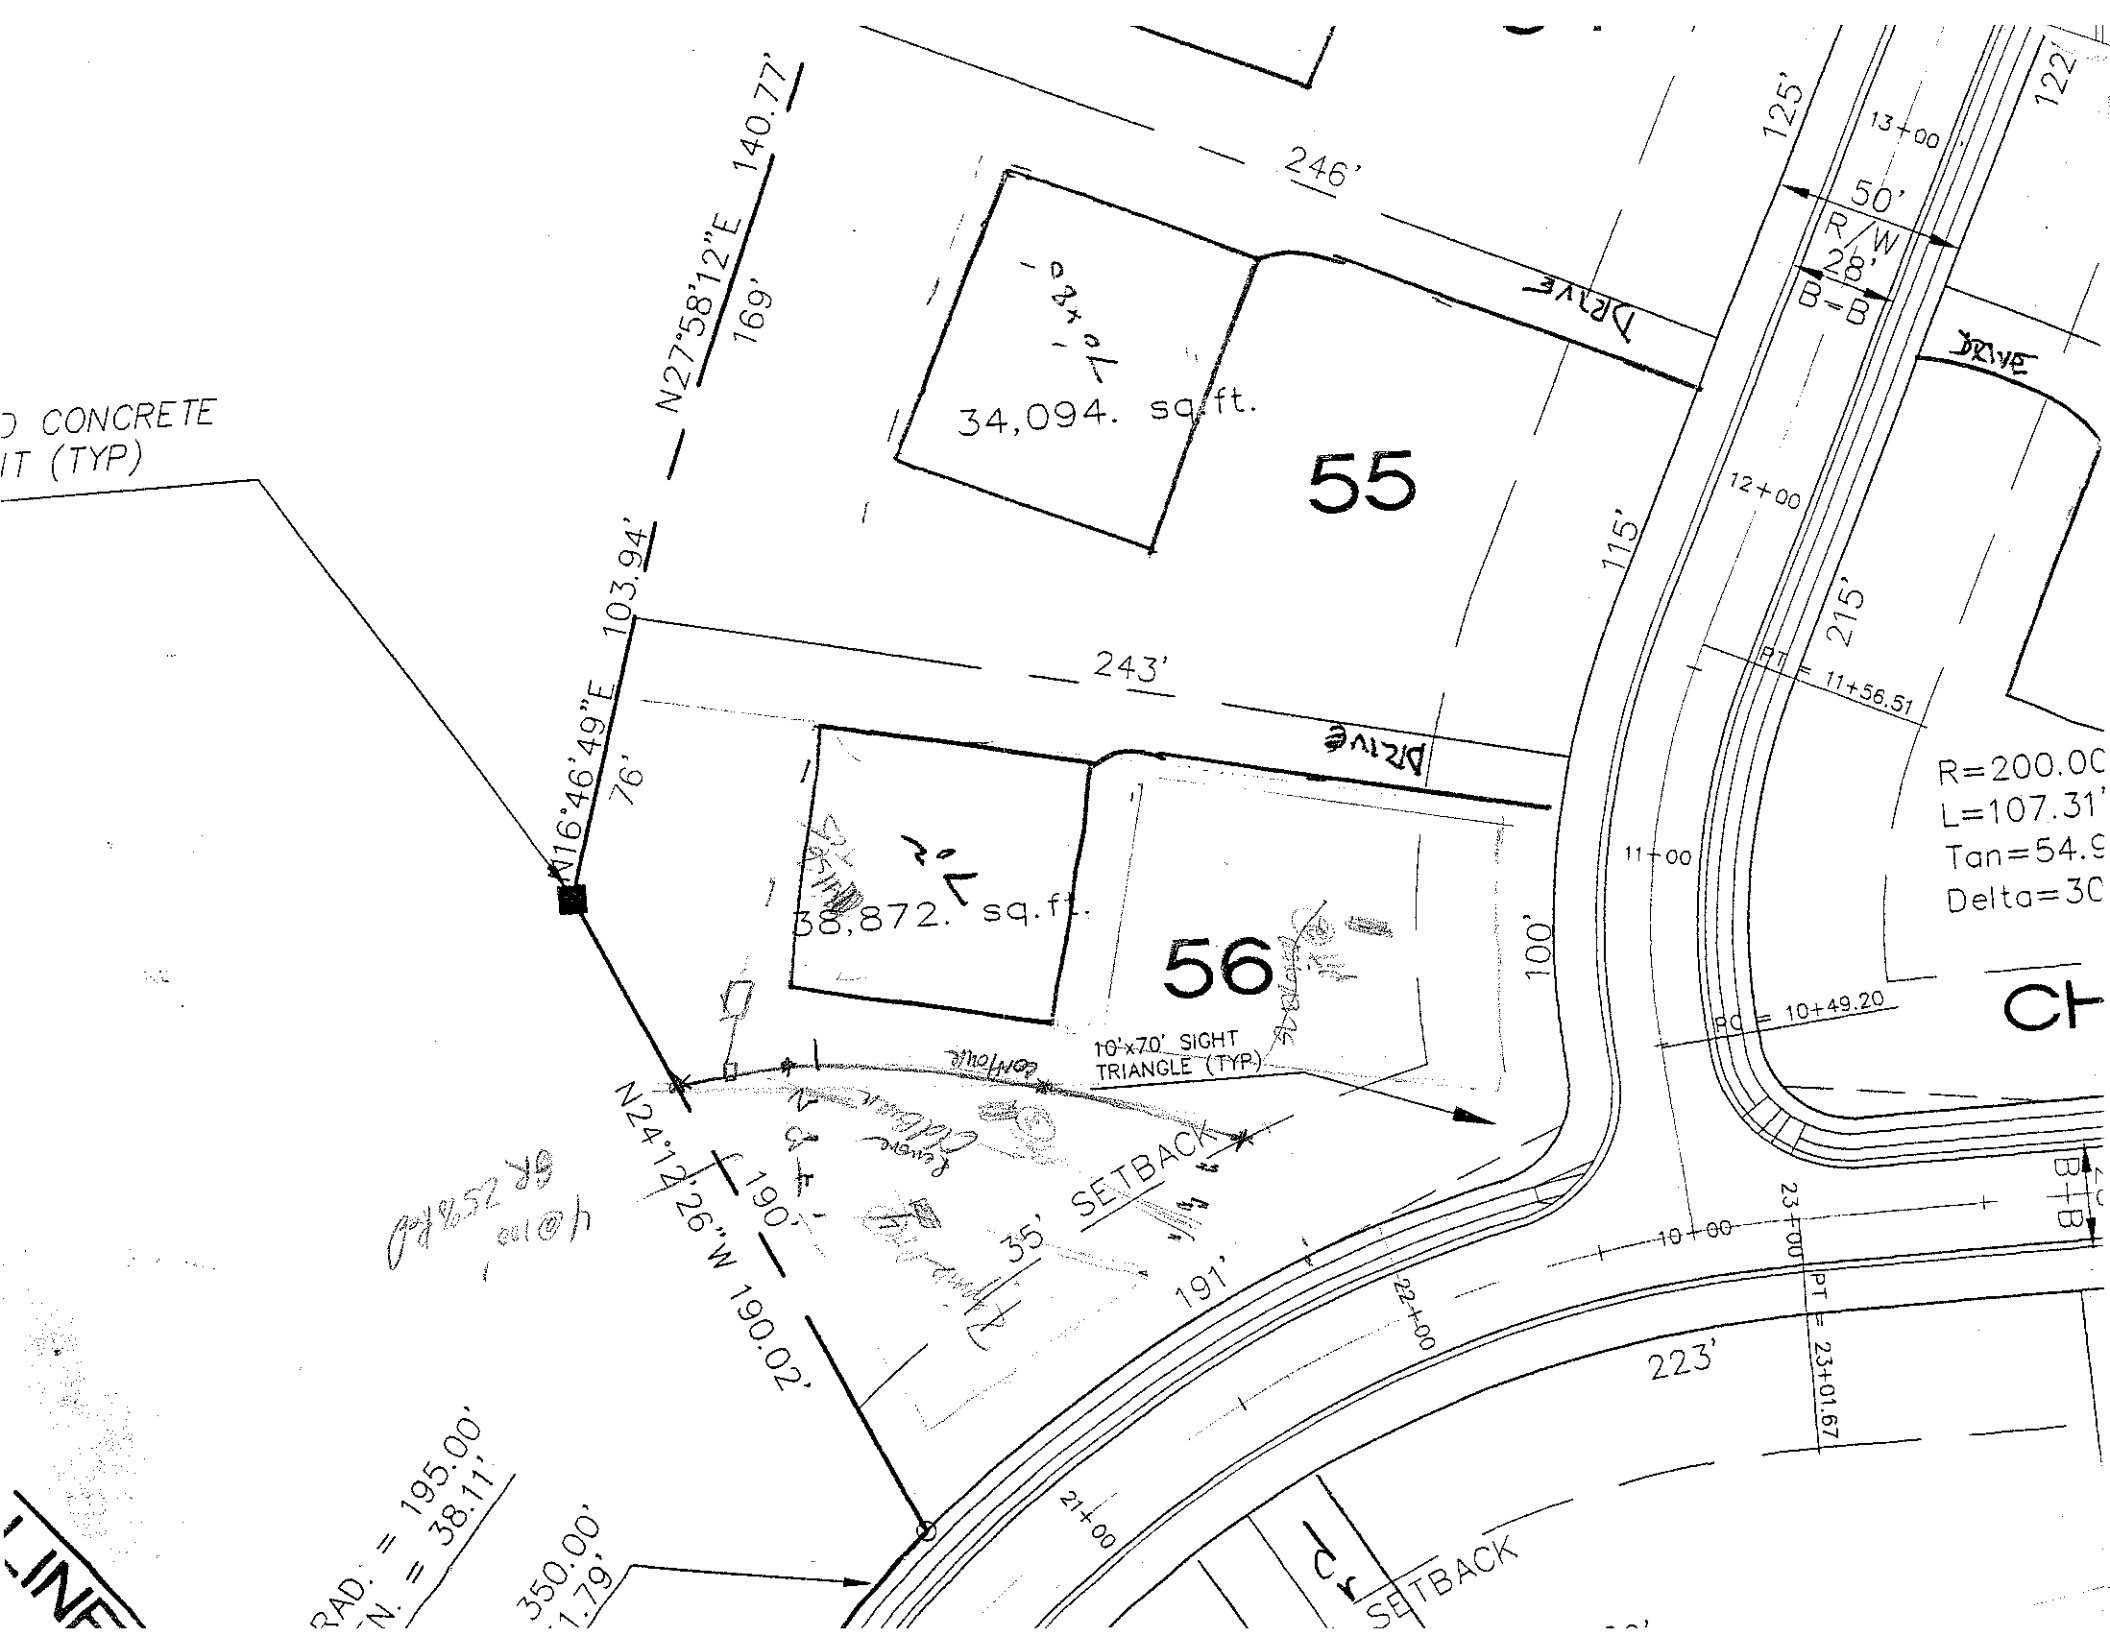
SOIL/SITE EVALUATION
for ON-SITE WASTEWATER SYSTEM

OWNER: CPI APPLICANT: _____
ADDRESS: _____ APPLICATION DATE: _____ DATE EVALUATED: 8-7-98
PROPOSED FACILITY: _____ PROPOSED DESIGN FLOW (.1949): _____ PROPERTY SIZE: _____
LOCATION OF SITE: Lot 56 phase 1B The Pt. PROPERTY RECORDED: _____
WATER SUPPLY: ☐ Private ☐ Public ☐ Well ☐ Spring ☐ Other _____
EVALUATION METHOD: ☐ Auger Boring ☐ Pit ☐ Cut No new pits had been dug 8-7-98
TYPE OF WASTEWATER: ☐ Sewage ☐ Industrial Process ☐ Mixed

PROFILE #	.1940 LANDSCAPE POSITION/ SLOPE %	HORIZON DEPTH (IN.)	SOIL MORPHOLOGY (.1941) .1941 STRUCTURE/ TEXTURE	.1941 CONSISTENCE/ MINERALOGY	OTHER PROFILE FACTORS .1942 SOIL WETNESS/ COLOR	.1943 SOIL DEPTH	.1956 SAPRO CLASS	.1944 RESTR HORIZ	PROFILE CLASS & LTAR
1	#56 TC	0-7	massive brn sl						PS .3 @ 420
		7-36	mod sb R/c	fr ss sp					
			6" water in pit bottom						
2		0-36	mod sb yel br	fr ss sp common mod sp					PS 4" into Per .3
		36-50	massive loamy s sap	fr ss np					
3		0-16	w sb R/mottled	fr ss sp					PS .3
		16-51	mod sb R/c/d	fr fi sp					
4		0-19	w sb R/mottled	fr ss sp					PS .3
		19-48	sb c/d	fr sp					

DESCRIPTION	INITIAL SYSTEM	REPAIR SYSTEM
Available Space (.1945)		
System Type(s)		
Site LTAR		

OTHER FACTORS (.1946): _____
SITE CLASSIFICATION (.1948): _____
EVALUATED BY: _____
OTHER(S) PRESENT: _____


CONCRETE
IT (TYP)
N27°58'12"E 140.77'
169'
246'
34,094. sq.ft.
55
Drive
125'
122'
13+00
50'
R/W
28'
B-B
12+00
115'
215'
PT = 11+56.51
R=200.00
L=107.31'
Tan=54.9
Delta=30
11+00
N16°46'49"E 103.94'
76'
243'
Drive
38,872. sq.ft.
56
100'
10'x70' SIGHT
TRIANGLE (TYP)
PC = 10+49.20
N24°14'26"W 190.02'
190'
35' SETBACK
191'
10+00
22+00
223'
23+00
PT = 23+01.67
21+00
SETBACK
RAD. = 195.00'
CH. = 38.11'
350.00'
1.79'